



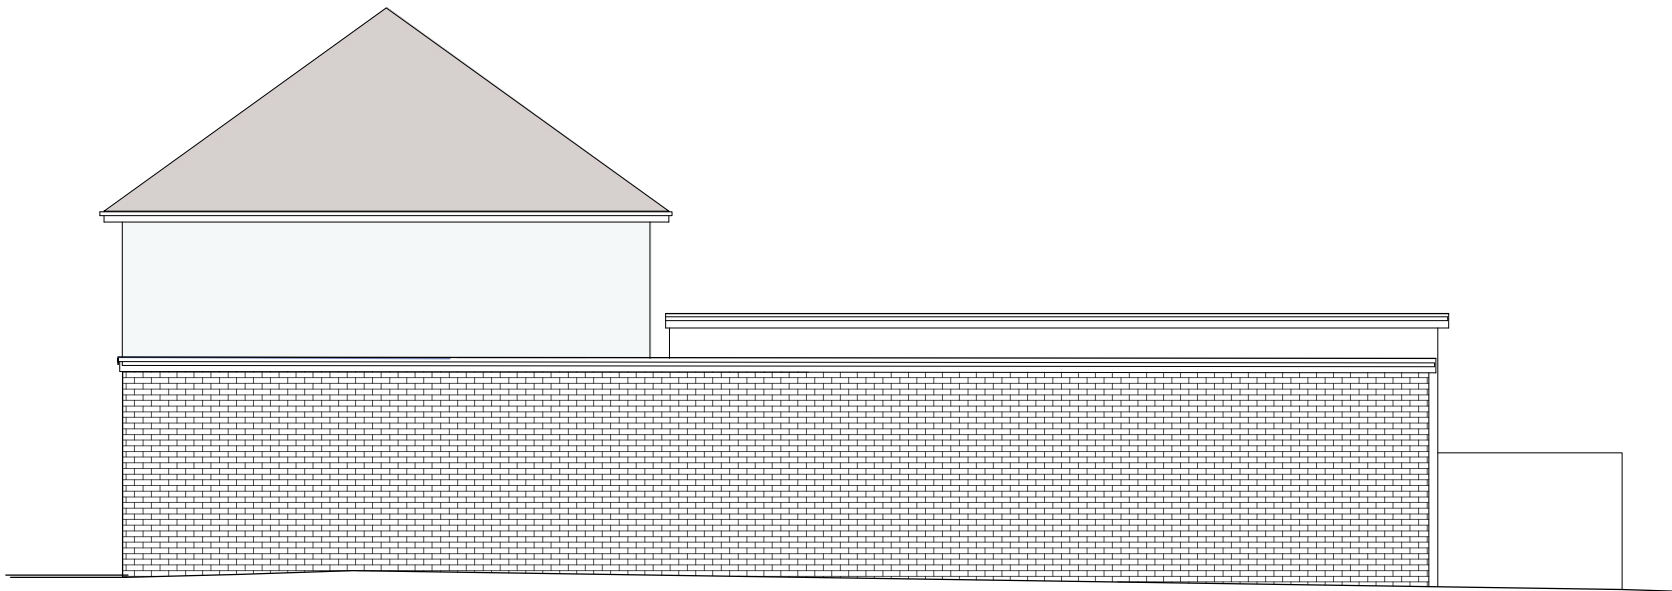

EASTERN ELEVATION - CURRENT



Photo showing eastern end

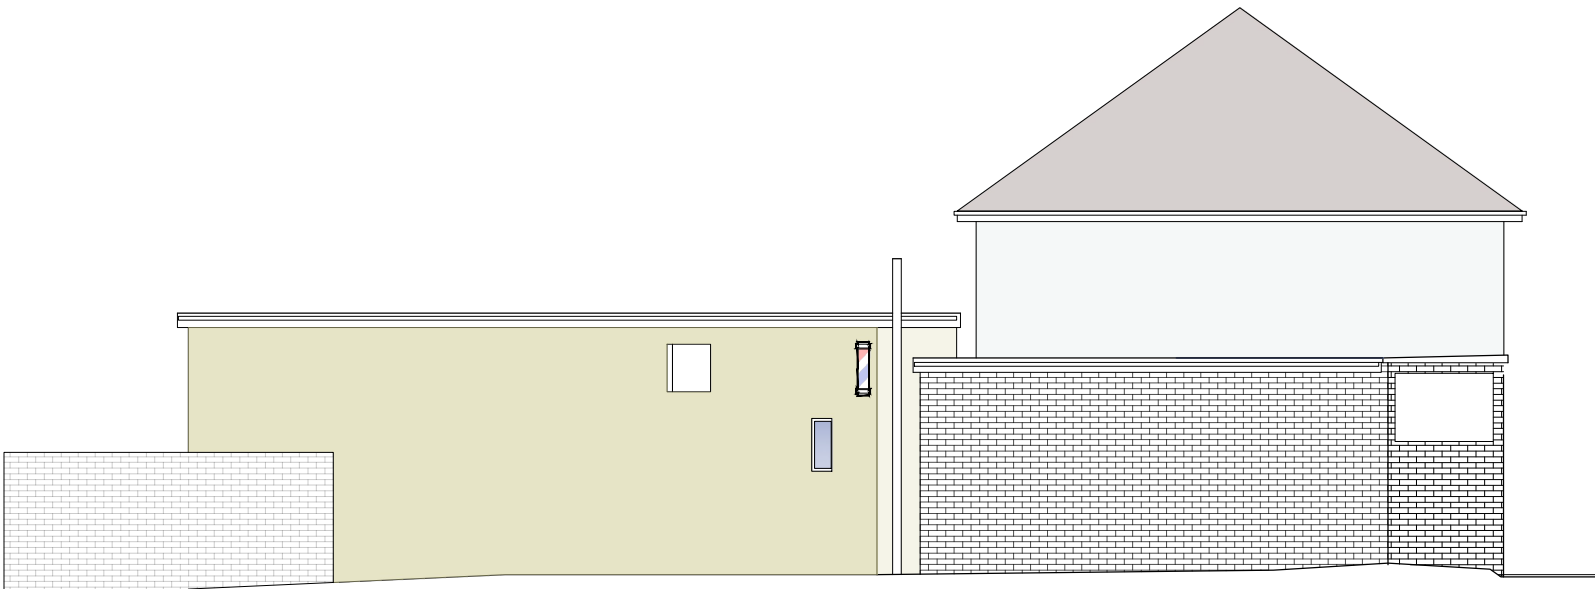

WESTERN ELEVATION - CURRENT



Photo showing western end

NOTES:

This drawing has been prepared for the purposes of PLANNING APPLICATION and is not to be used for any other purpose. Dimensions are indicative and should be referenced against measured surveys only.

This drawing is the property of LUNDI ARCHITECTS and must not be reproduced, in part or whole, or deviated from, without their permission.

AMENDMENTS	DATE
CLIENT	
TWANA HAJI	
PROJECT	
ADVERTISING SIGNS 161 FAIR OAK ROAD, BISHOPSTOKE, EASTLEIGH SO50 8LQ	
DRAWING TITLE	
EAST AND WEST ELEVATIONS AS PROPOSED	
DATE	
APRIL 2023	
SCALE	
1:100 @ A3	
DRAWING No.	REVISION
LA2432 05	.

LUNDI
ARCHITECTS

Lundi Architects Ltd
THE STUDIO
12A FIVE HEADS ROAD
HORNDEN
HANTS, PO8 9NW
www.lundi-architects.co.uk
studio@lundi-architects.co.uk