



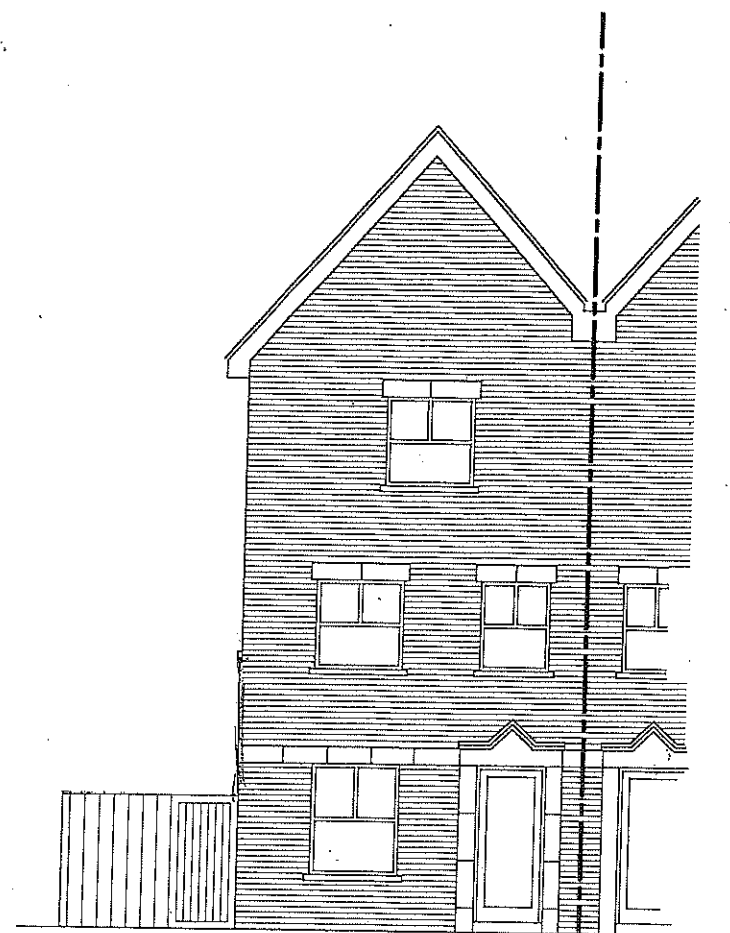


FRONT ELEVATION

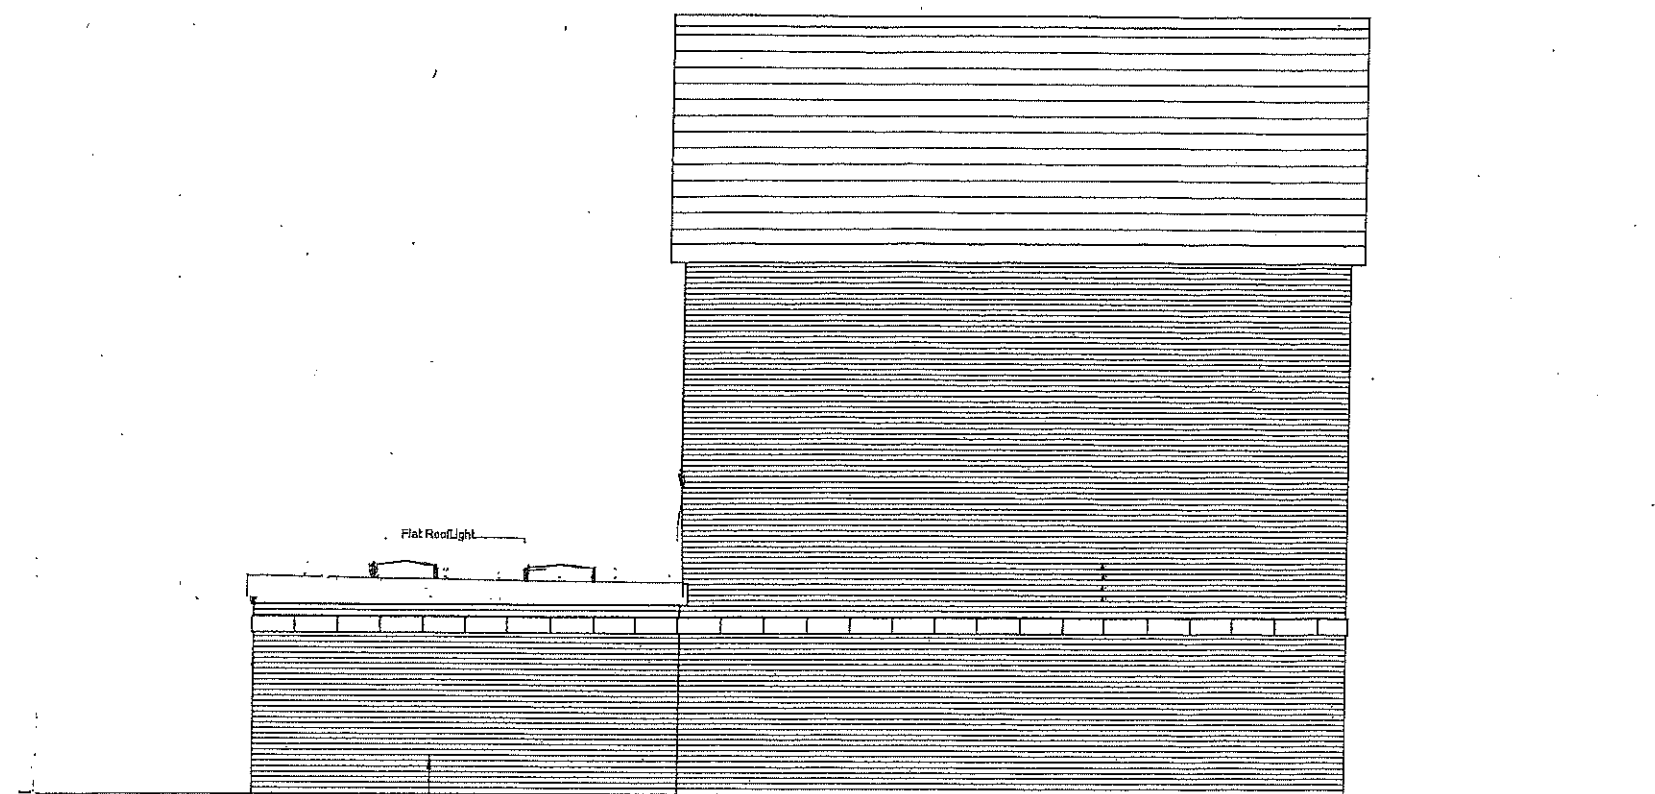

LEFT SIDE ELEVATION



REAR ELEVATION

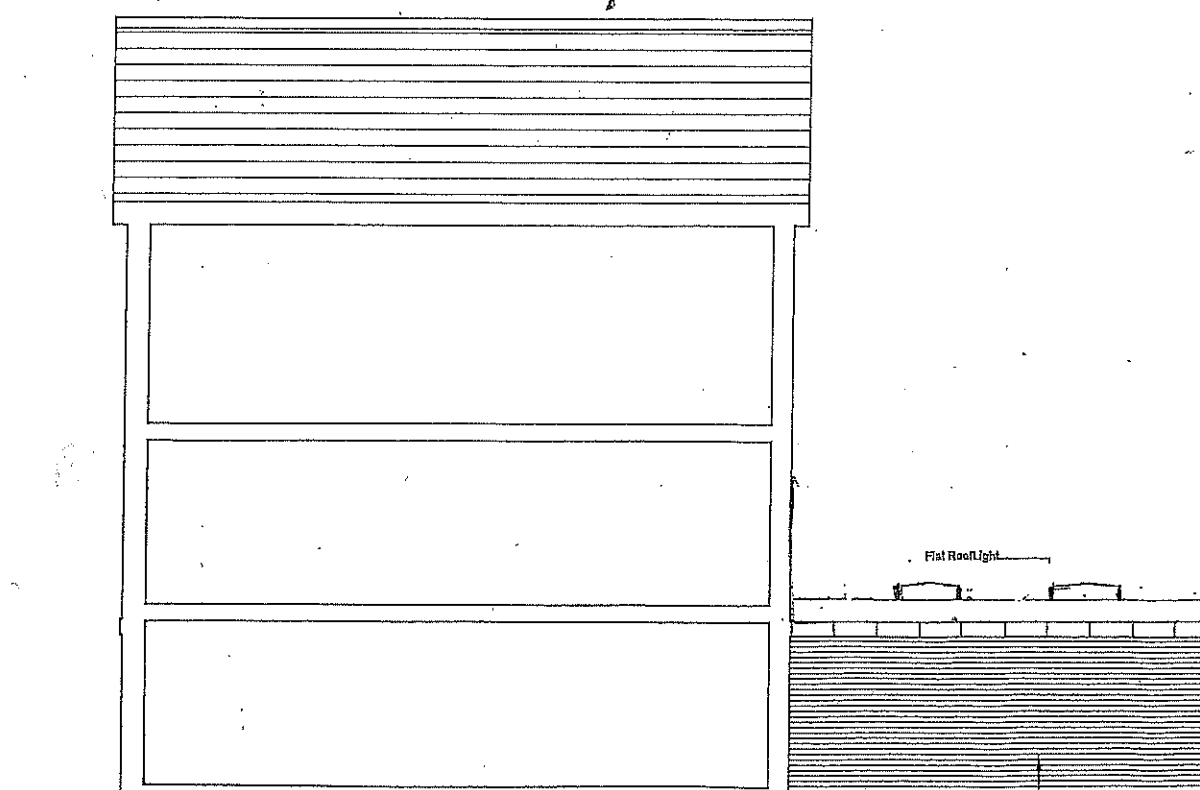

RIGHT SIDE ELEVATION

Revision D - Removal of side canopy and installation of 2 No roof lanterns 23/04/2024
 Revision - C Front wall, side access and canopy added 06-07-23 MA
 Revision - B Side access to rear extension removed 03-07-23 MA
 Revision - A Minor Amendment / Issued for planning 11-04-23 MA

PROJECT

Proposed Single Rear Extension
 18 Hawkins Way,
 Eastleigh SO50 9QN

STATUS

Planning Application

CLIENT

Mr & Mrs Hassell

TITLE

Elevations - PROPOSED

DRAWING NO.

0704-PL05

REVISION

D

DATE

DATE

DRAWN