





© STRINGENT COPYRIGHT

This drawing has been produced for:
Mr Wayne Newman
and prepared for submission as part of any statutory
Applications. It is not intended for use by any other
person or for any other building project or purpose
without prior permission from Toldfield Architects Ltd.

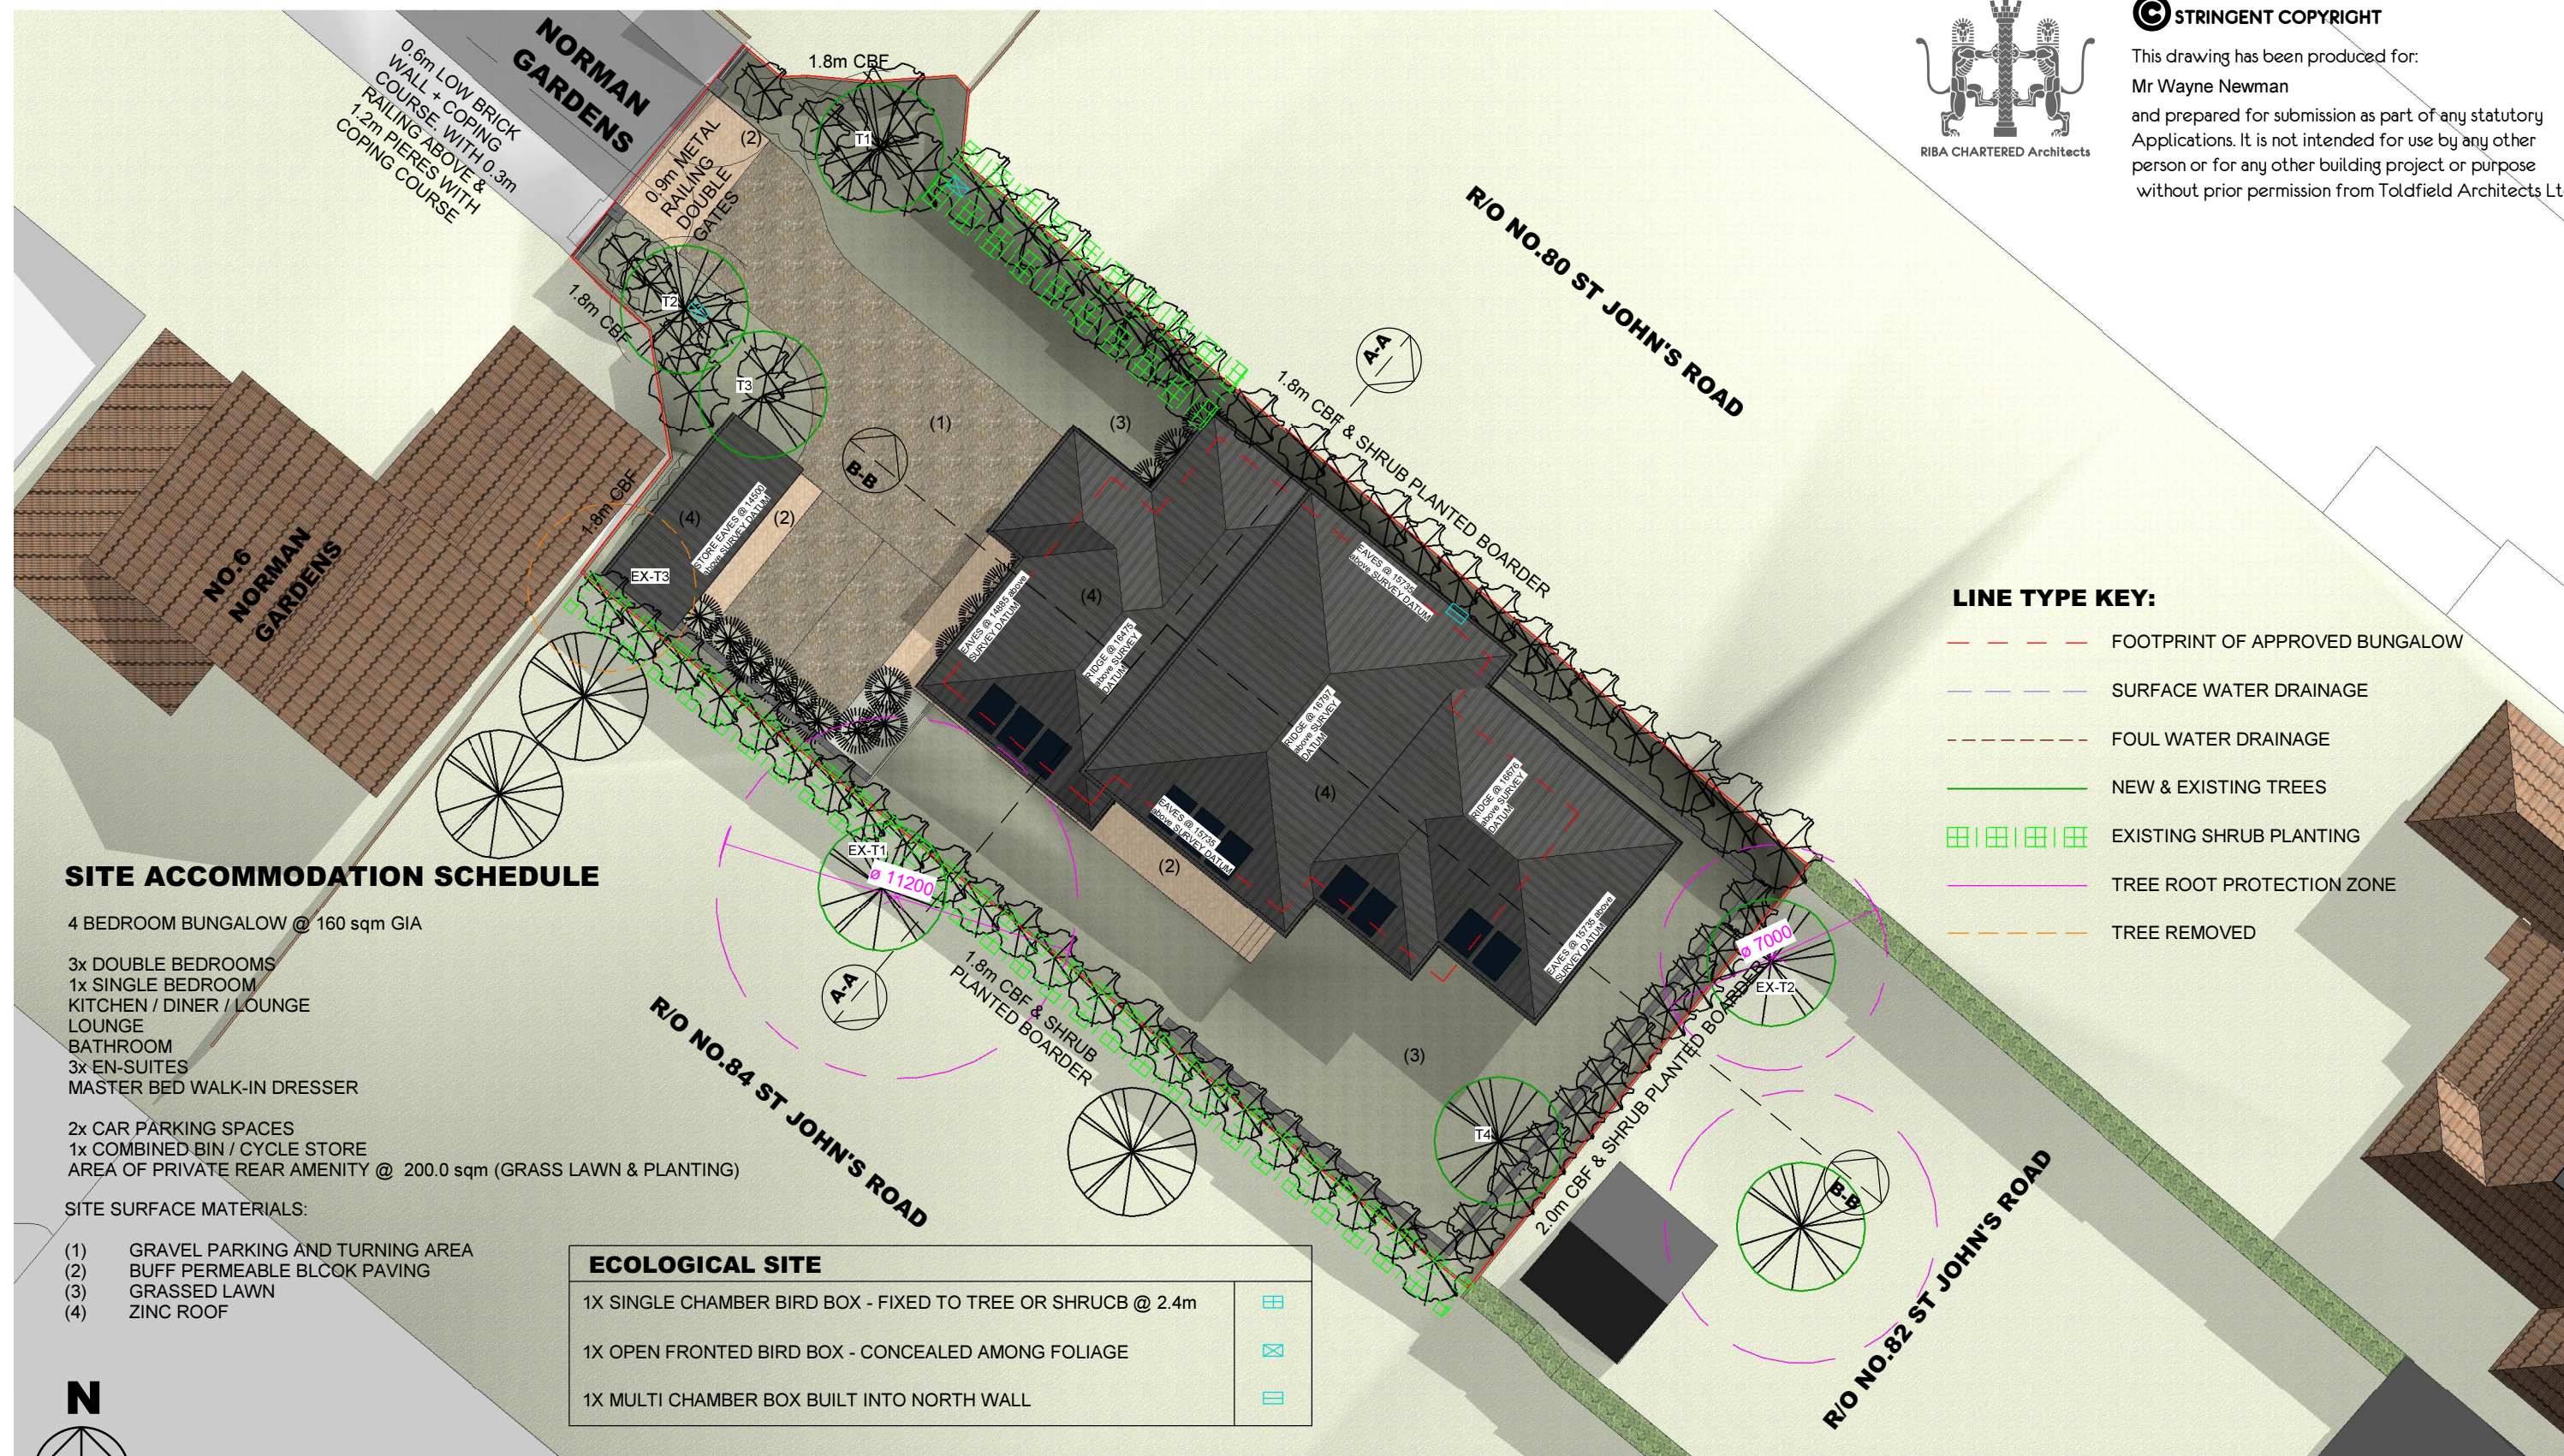

PROPOSED SITE ROOF PLAN

SCALE 1:200

 

Project Name and Address:
R/O 82 St John's Road, Hedge End, Southampton.
SO30 4DF

Client:
Mr Wayne Newman

Drawing Title:
Site Roof Plan

Project Ref: 190303
Origion: TA
Zone: - SR
Level: - R
Type: -P
Role: -A
Number: - P09
Rev: C

Status:
Pre Planning

TA Code: 190303
Project Stage: Concept
Sheet @ A3: 1 : 200
Date: 05/05/2022 13:54:26

C	Revised to include Bedroom 4	04/05/2022
Rev:		Dr: AP