
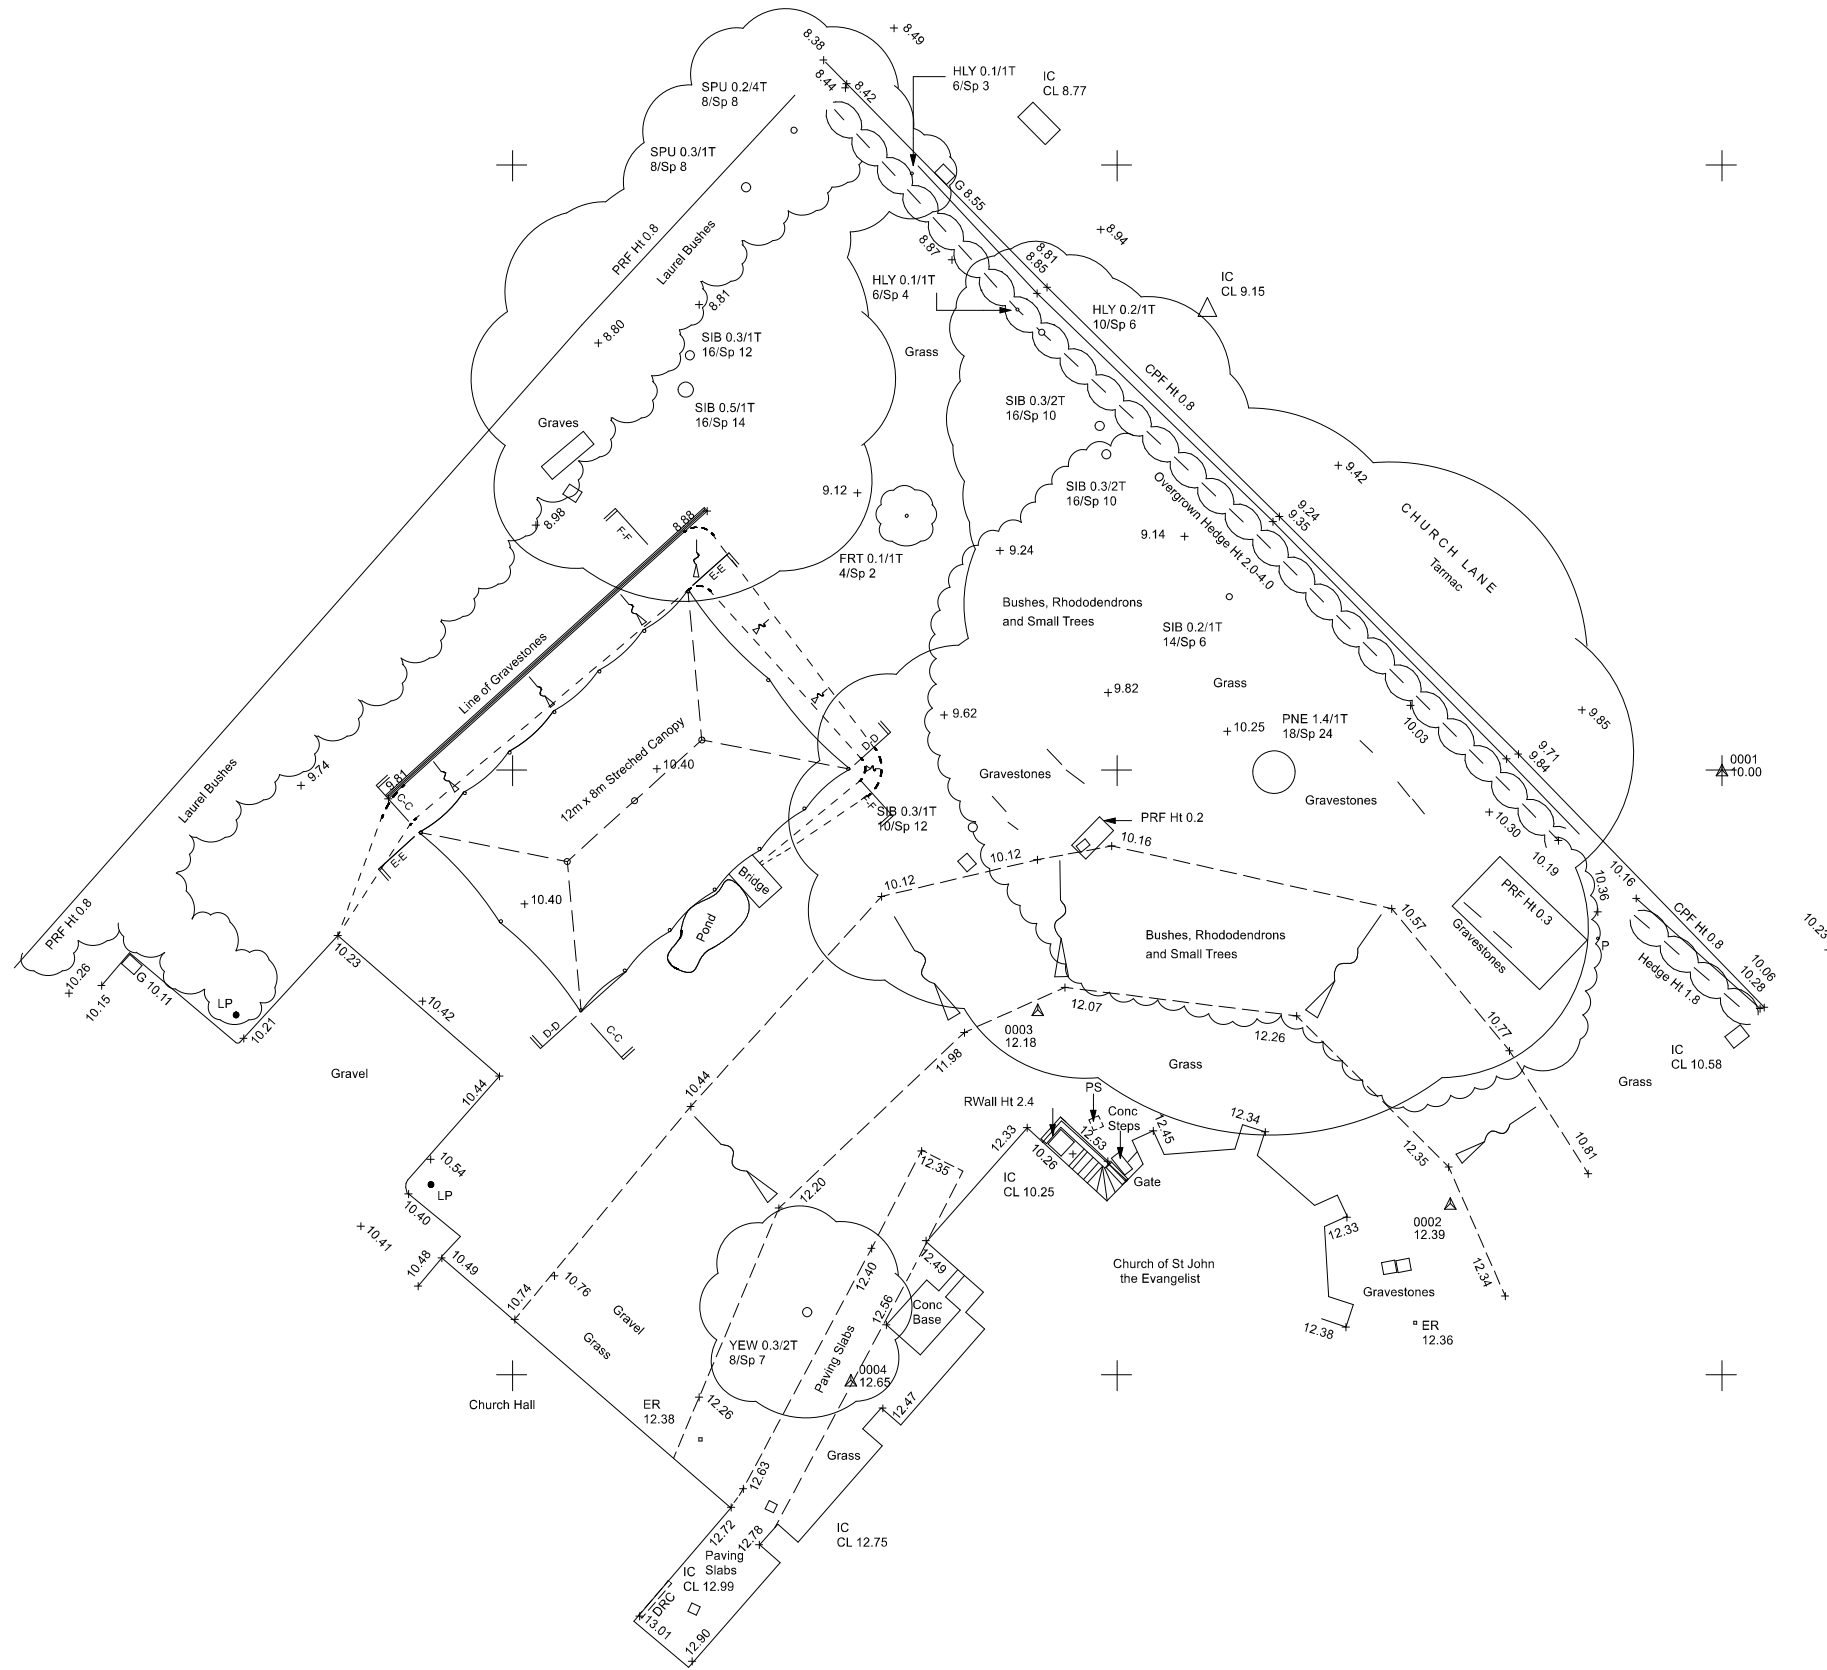


 

Notes:

Rev. B - Amended section markers - 26/04/24
Rev. A - Added section markers - 18/04/24

Project:

12m x 8m Stretched Canopy,
The Church of St. John the Evangelist,
76 St John's Rd.
Hedge End.

Drawing No.

JC301 b

Drawing Title

Proposed Site Plan

Scale:

1:250 @ A3

Date:

27/01/24

Drawn by:

PTA