




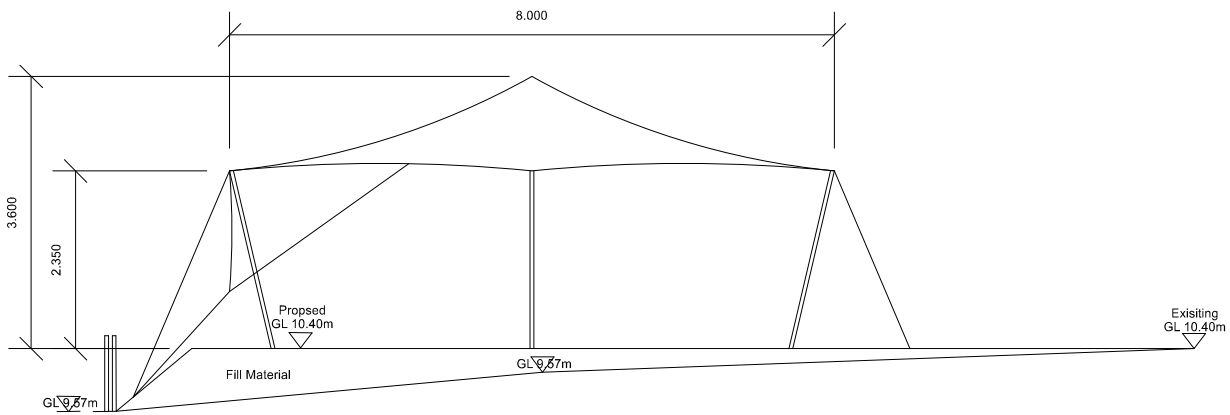


South West Elevation
Section C-C

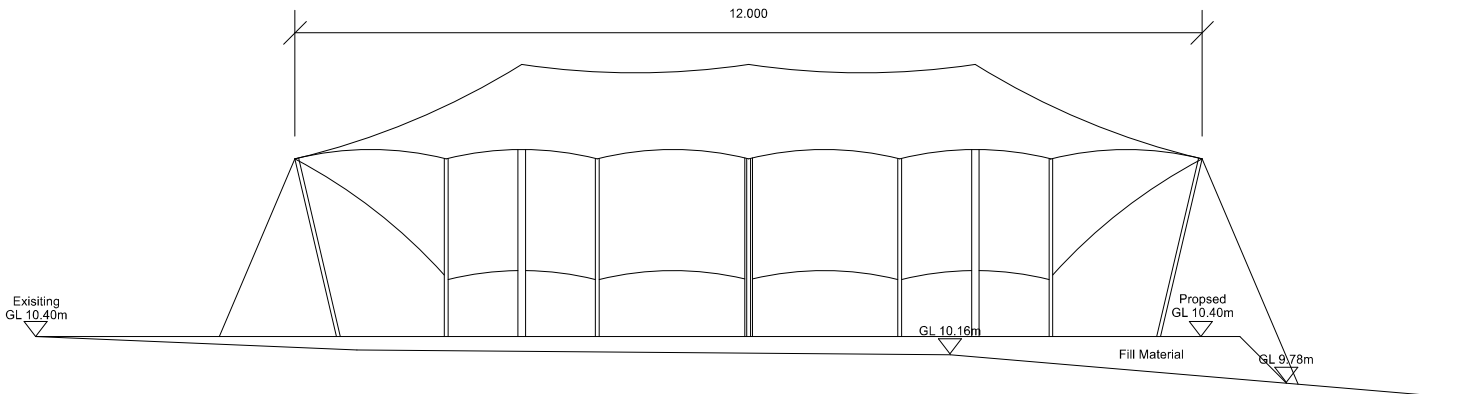


South East Elevation
Section D-D

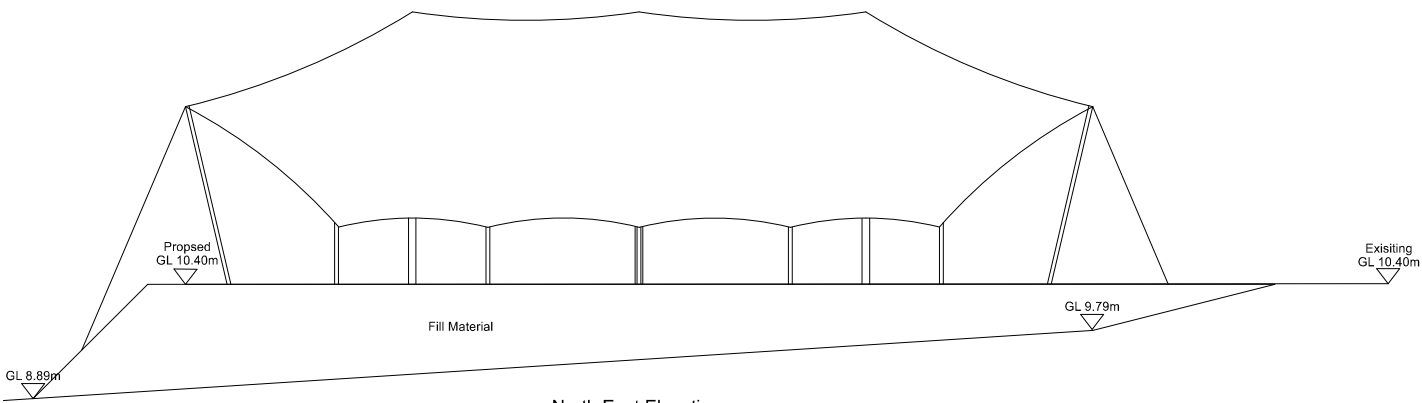

North East Elevation
Section E-E

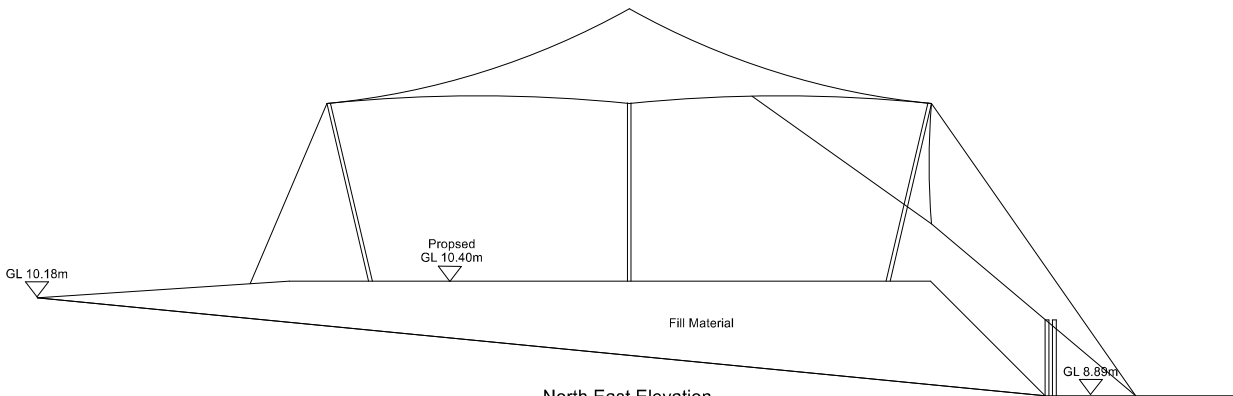

North East Elevation
Section F-F

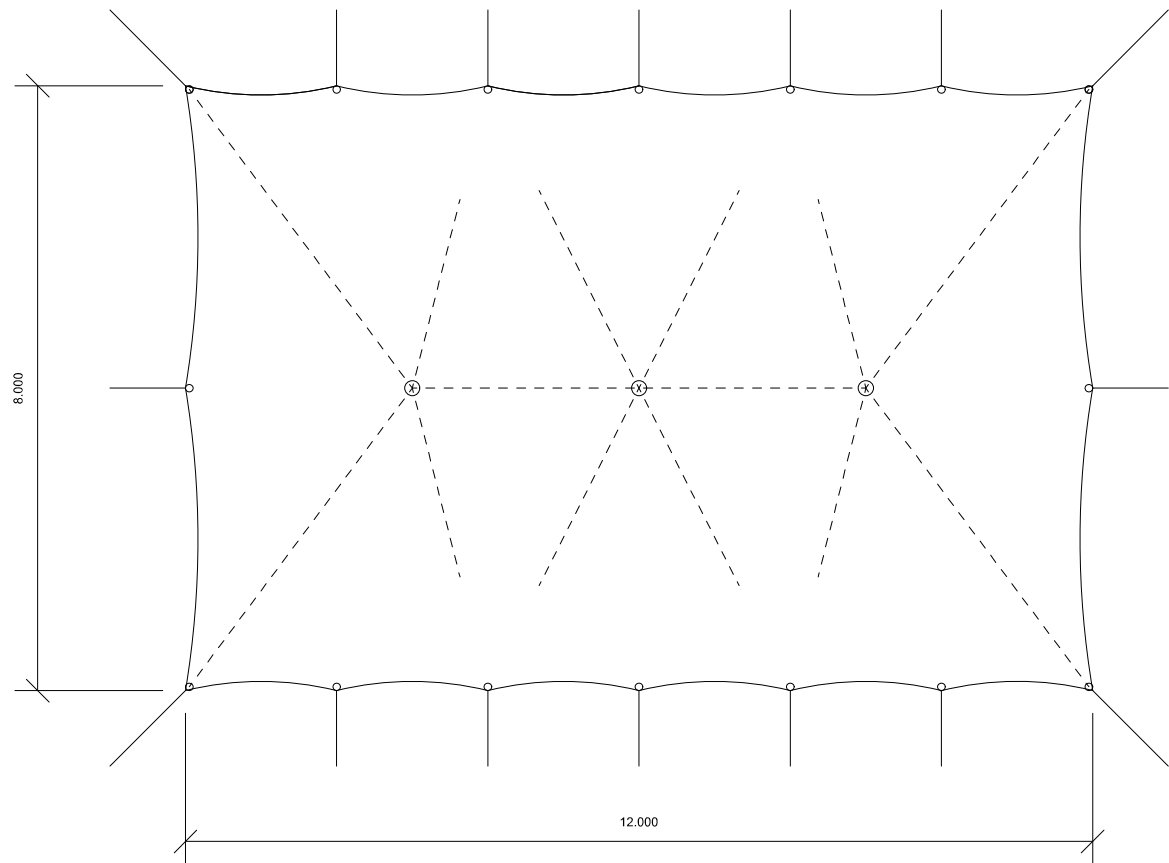

Plan

Notes:

12m x 8m heavy weight polycotton canvas canopy sand in colour supported on timber poles anchored to the ground using 900mm stakes and 50mm 5 ton ratchet straps.

Land to be built up to a level surface using clean imported top soil. Slopes to be no greater than 45° grassed or planted with wild flowers. Base of fill to comprise of 100mm pea shingle between teram (or similar) geotextile.

Ground under canopy to be finished with wood chippings.

Sections relate to Drawing JC301a 'Proposed Site Plan.'

Rev. B - Amended Section Labels- 26/04/24
Rev. A - Added ground levels to show fill - 18/04/24

Project:

12m x 8m Stretched Canopy,
The Church of St. John the Evangelist,
76 St John's Rd.
Hedge End.

Drawing No.	Drawing Title
JC303b	Plan & Elevations

Scale:	Date:	Drawn by:
1:100 @ A3	27/01/24	PTA