




side elevation

front elevation



side elevation

0m 1 2 3 4 5m
Scale bar 1:100

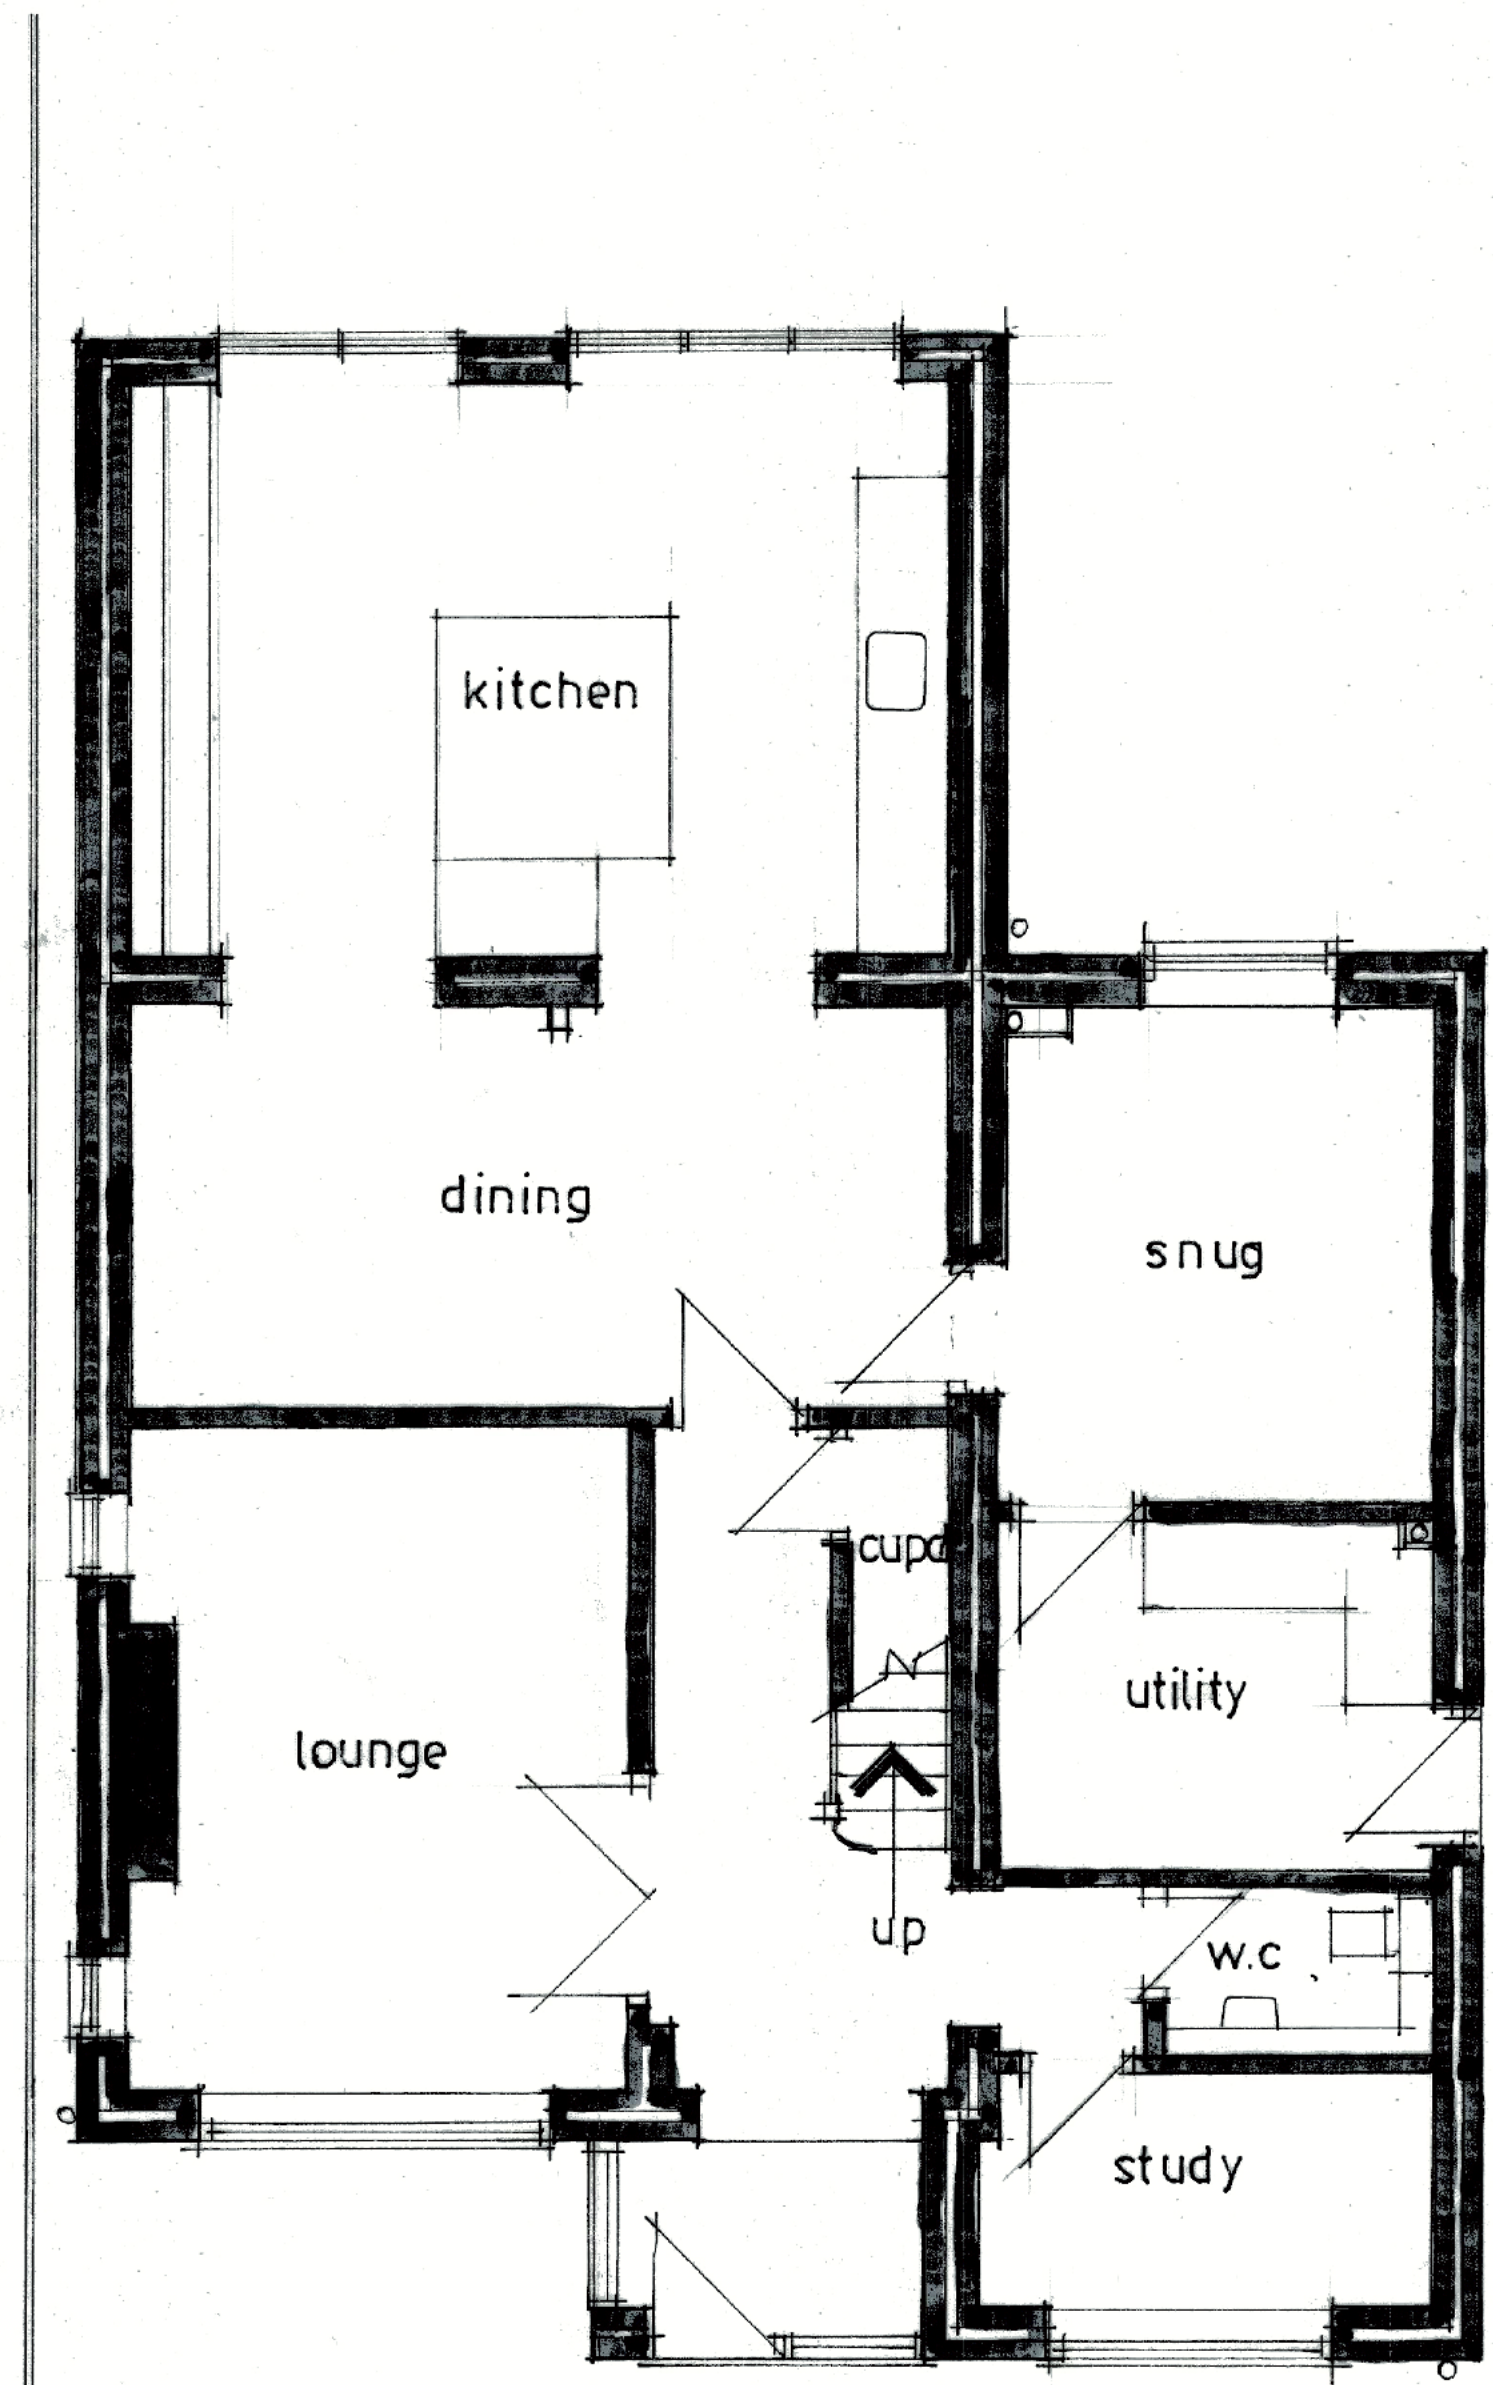

ground floor plan

0m 1 2 3 4 5m
Scale bar 1:50

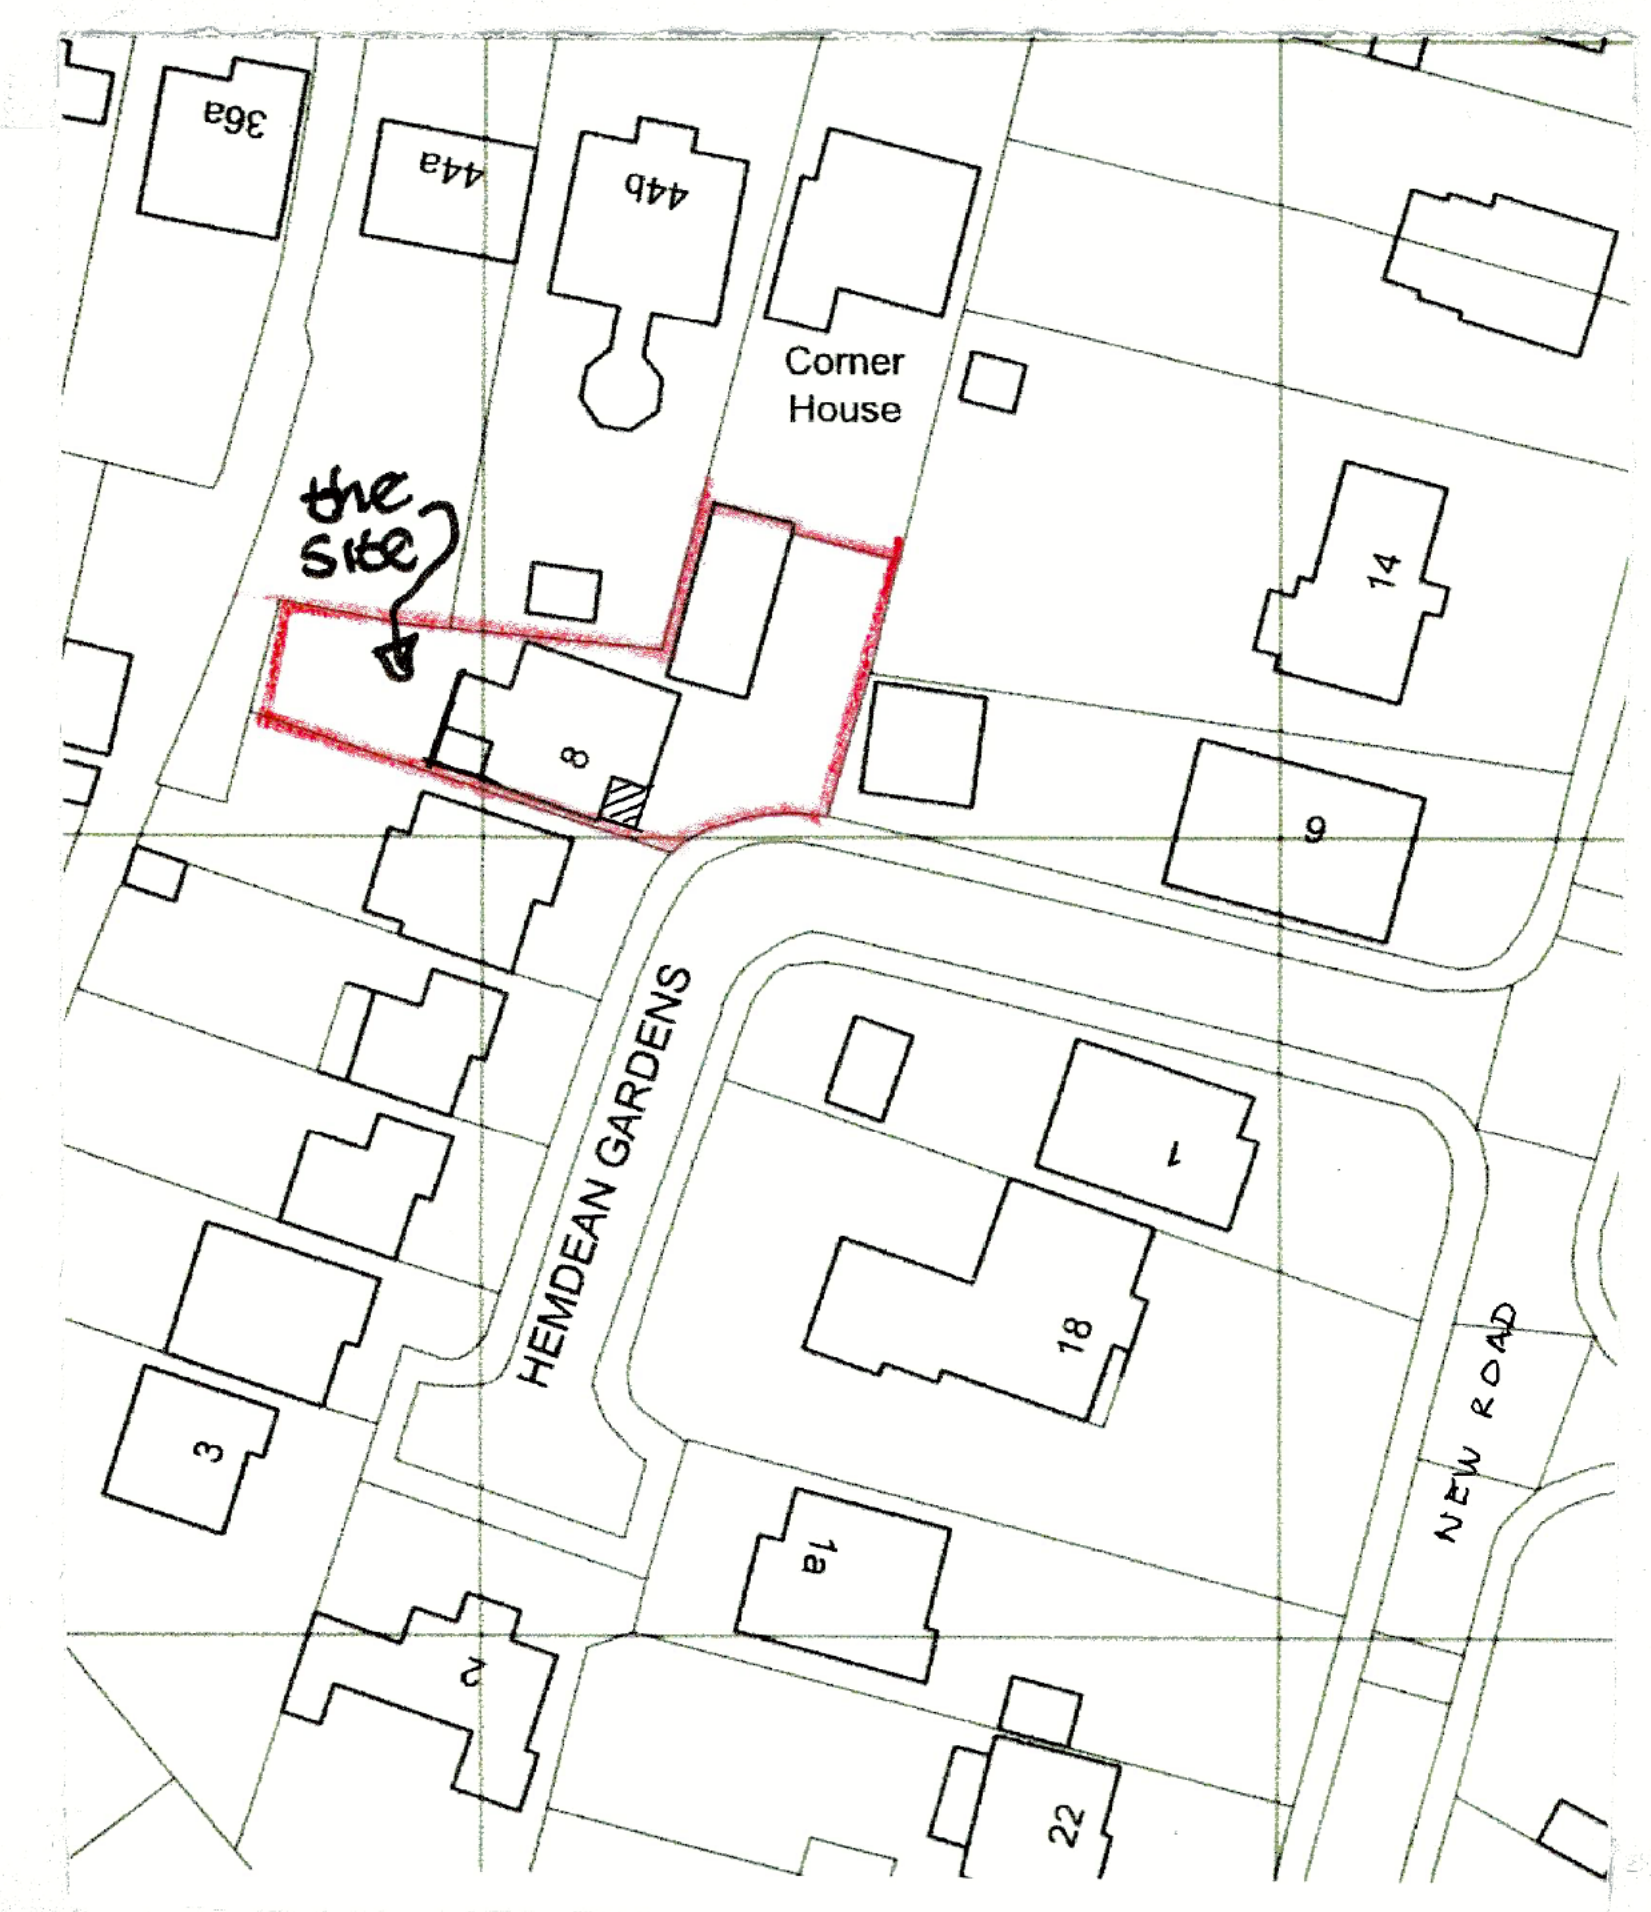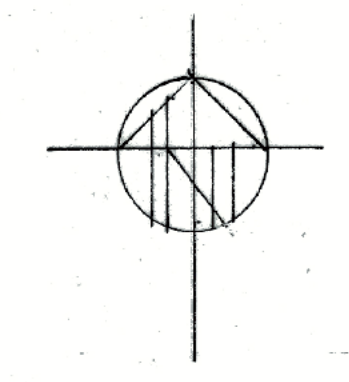

site plan 1:500

0m 10 20 30 40 50m
Scale bar 1:500

A) extension added to site plan 3D-4-24
Drawing title

Existing floor plans and elevations.
Proposed front extension at 8
Hemdean Gardens, West End,
Hants. SO30 3BB.

Scale
1:50 1:100 @ A1.

Date
April 24
Drawing no.
HG.01/