


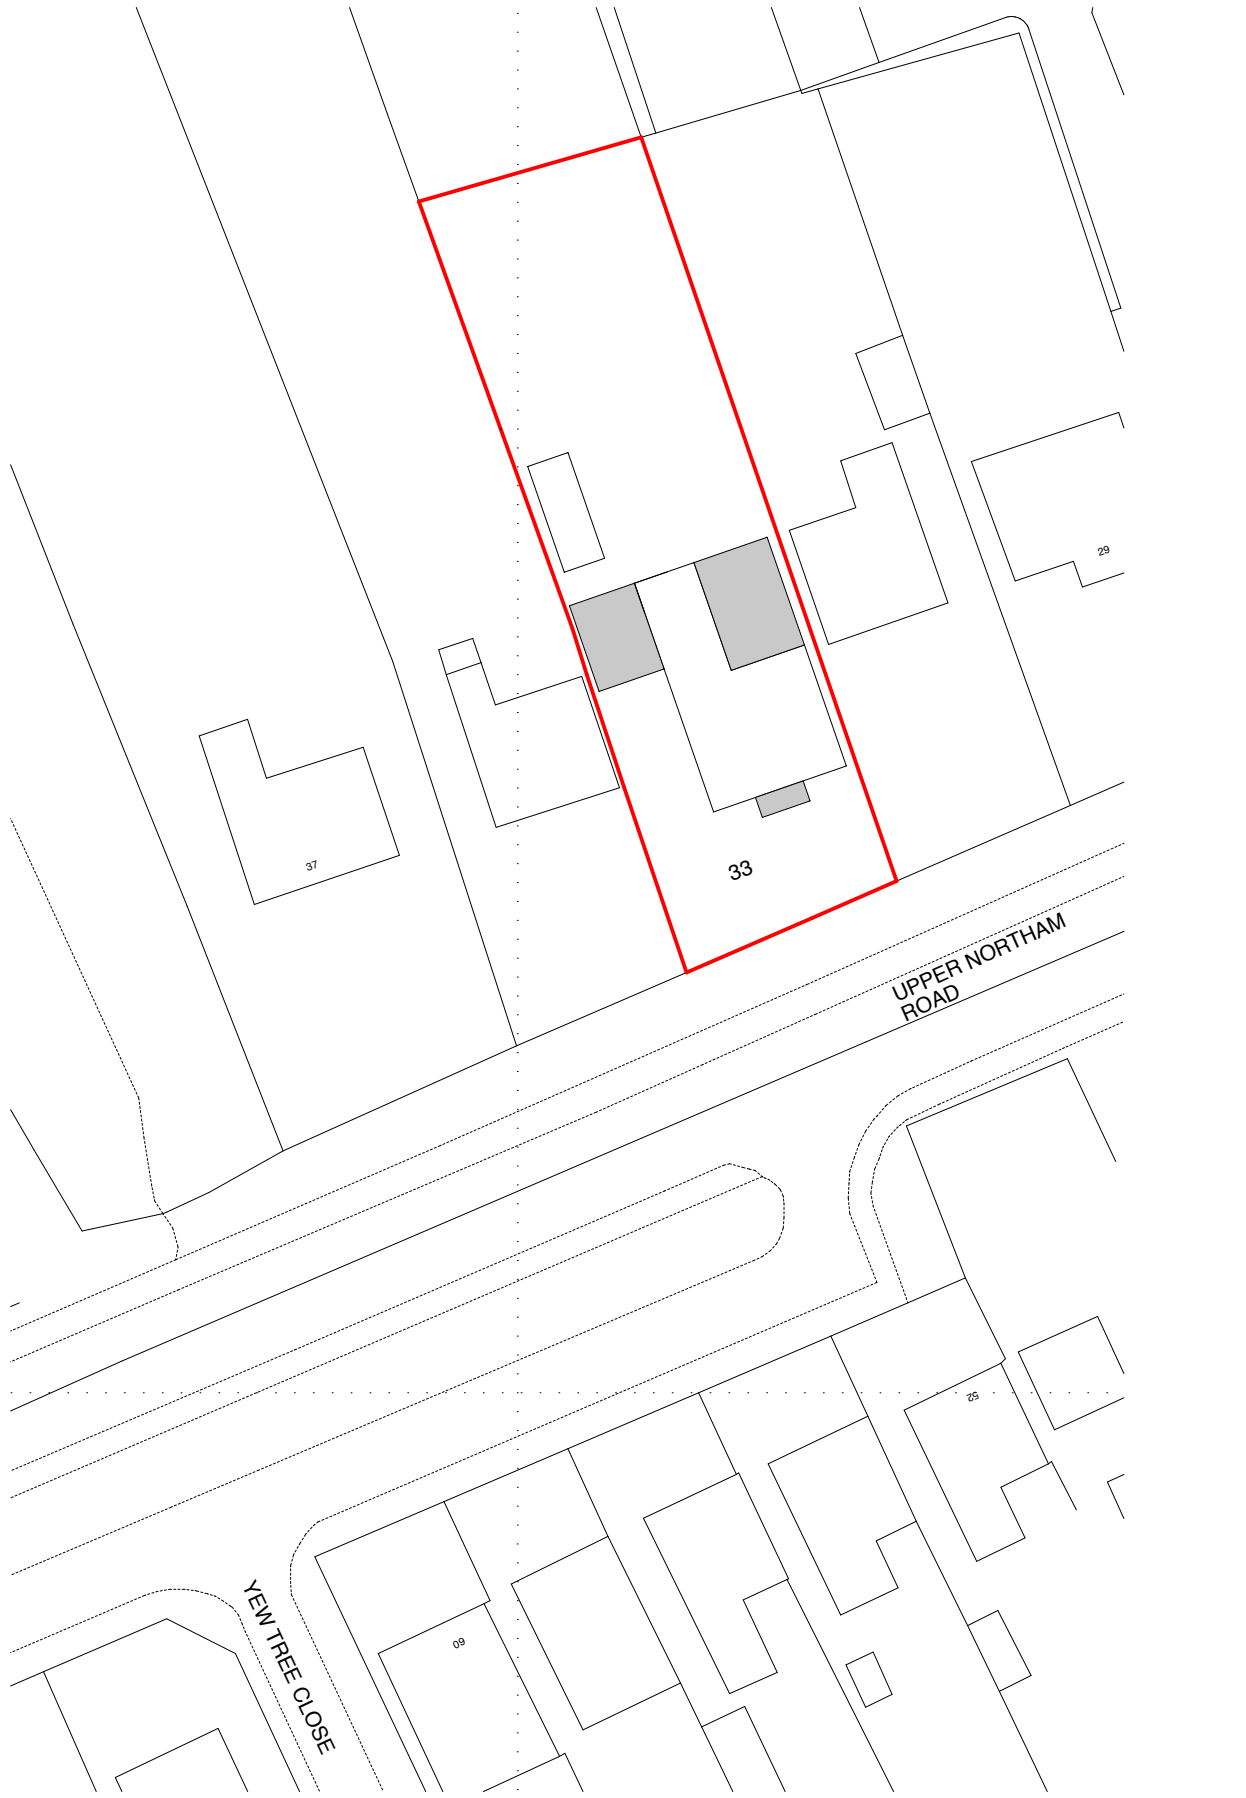


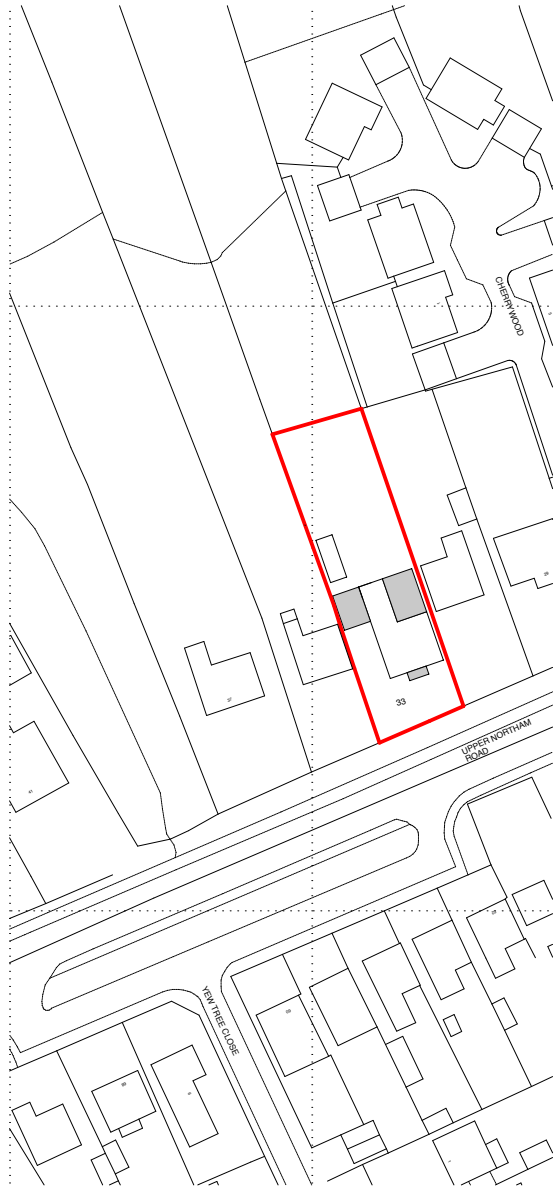

Proposed Site Plan - Scale 1:500

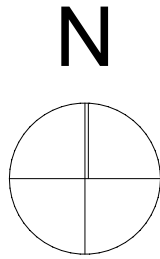

Proposed Location Plan - Scale 1:1250

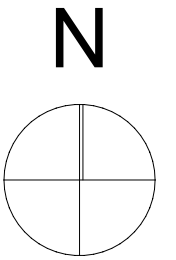

Revisions

acmarchitects ltd.

3 Ash Road, Ashurst, Southampton, Hants, SO40 7AT
T 023 8029 2751 E alan.acmltd@gmail.com

Project Proposed Extension and Alterations to 33 Upper Northam Road, Hedge End, Southampton, SO30 4EA

Client Mr & Mrs Bowers

Date 03/24

Drawn AM

Drawing no.

Drawing Title Proposed Location and Block Plans

Scale As shown

Checked

2022-02-01