


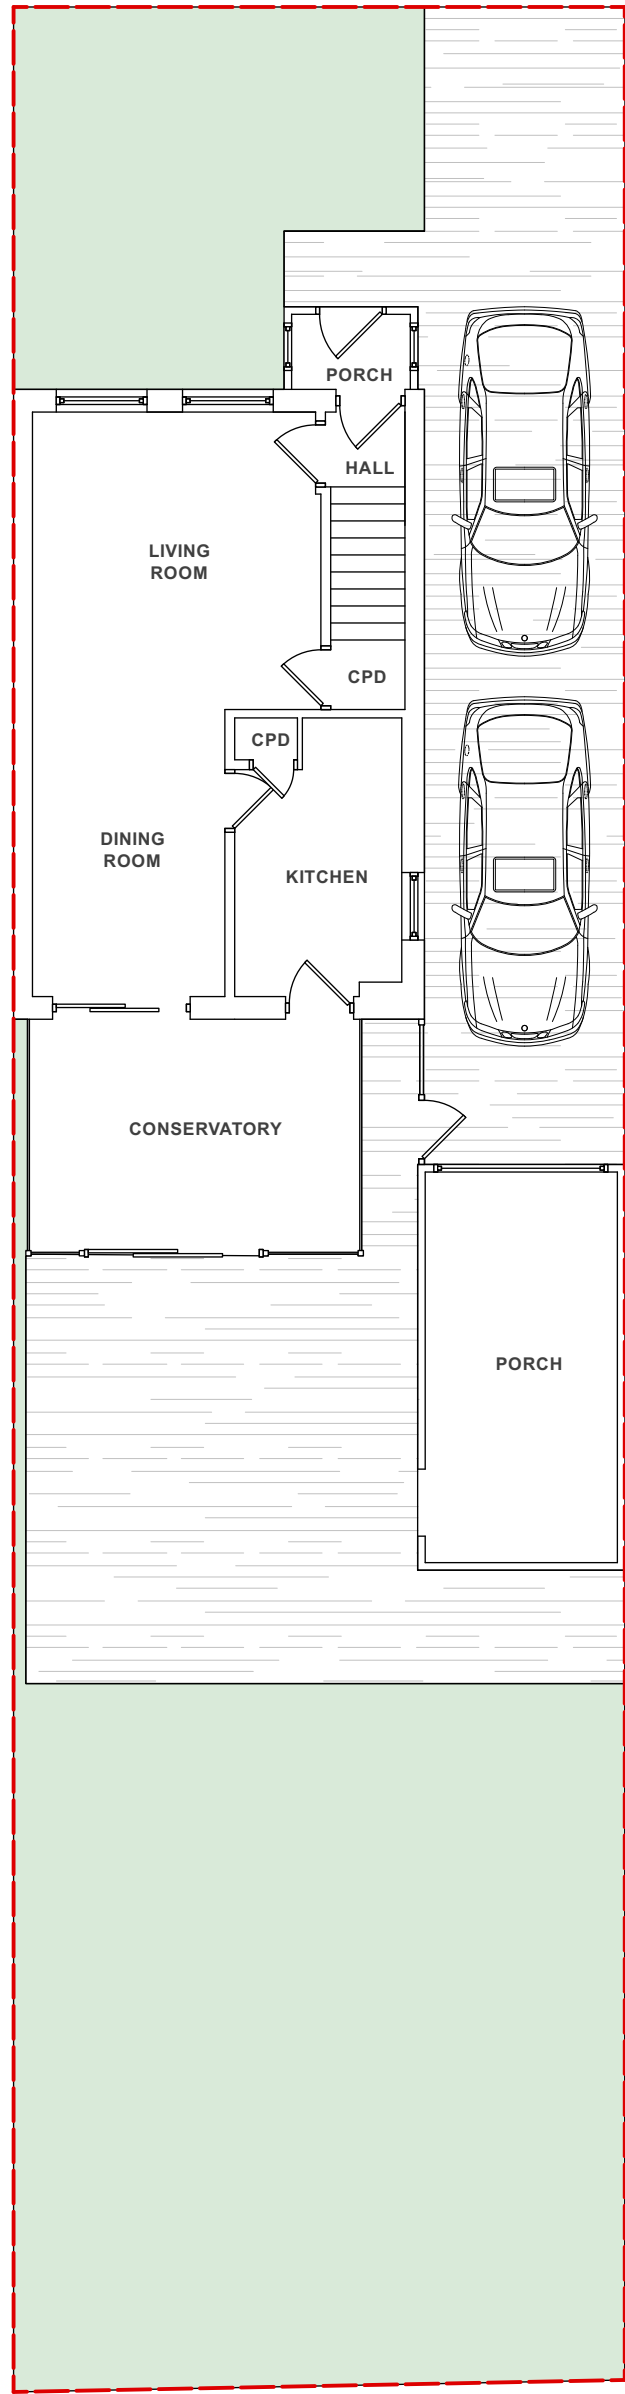
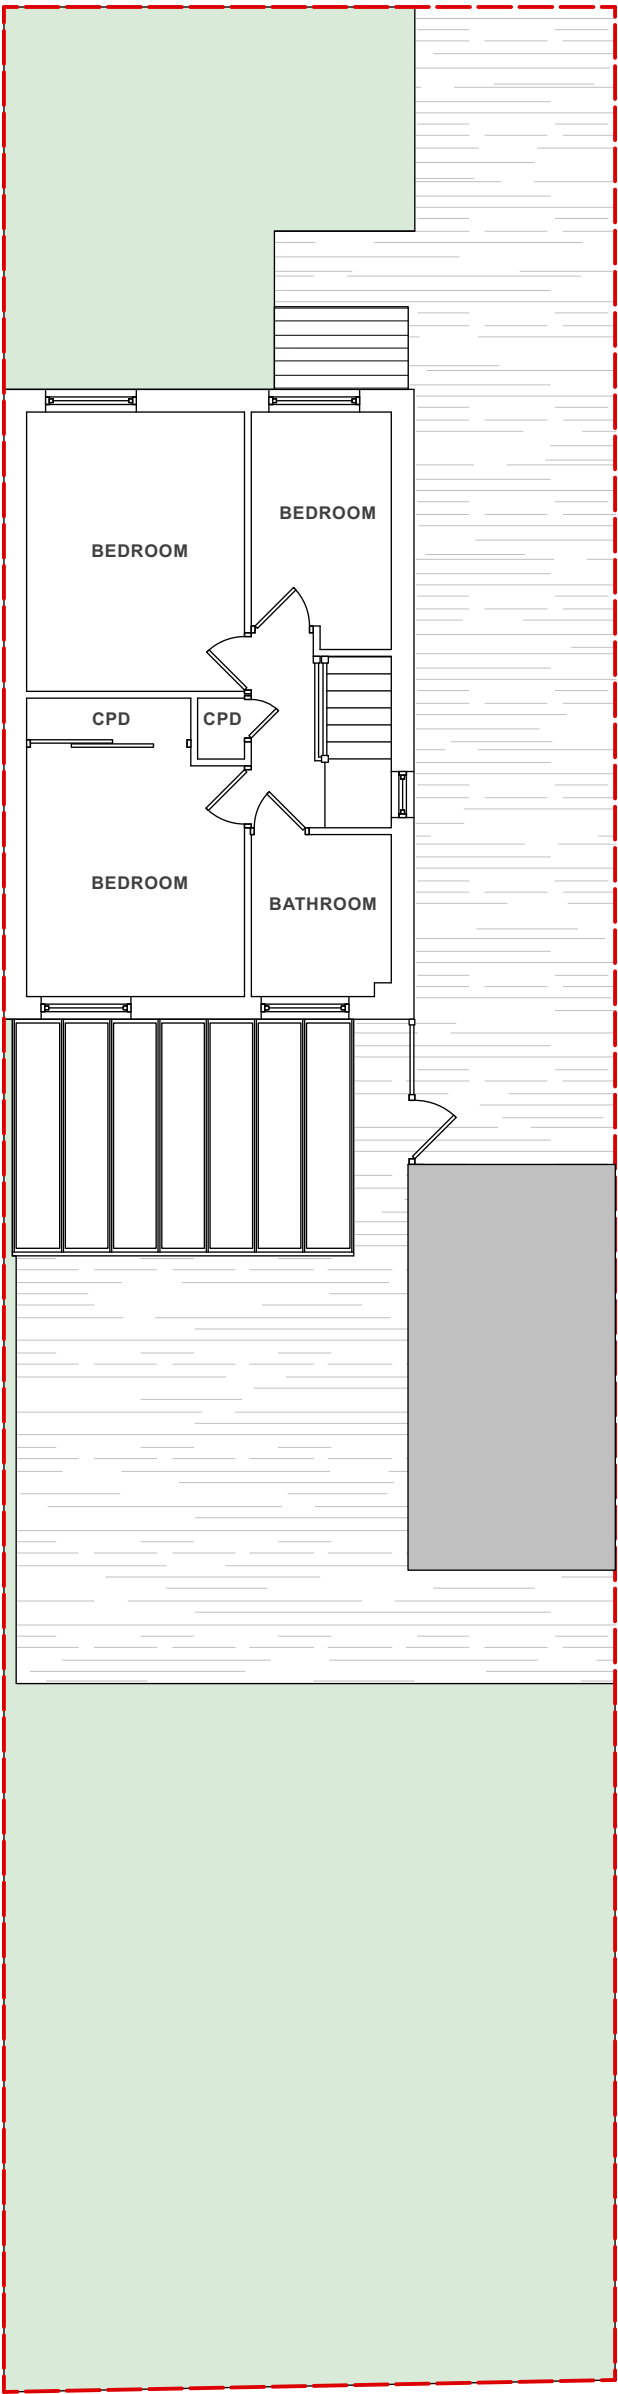


 



EXISTING GROUND FLOOR PLAN 1:100

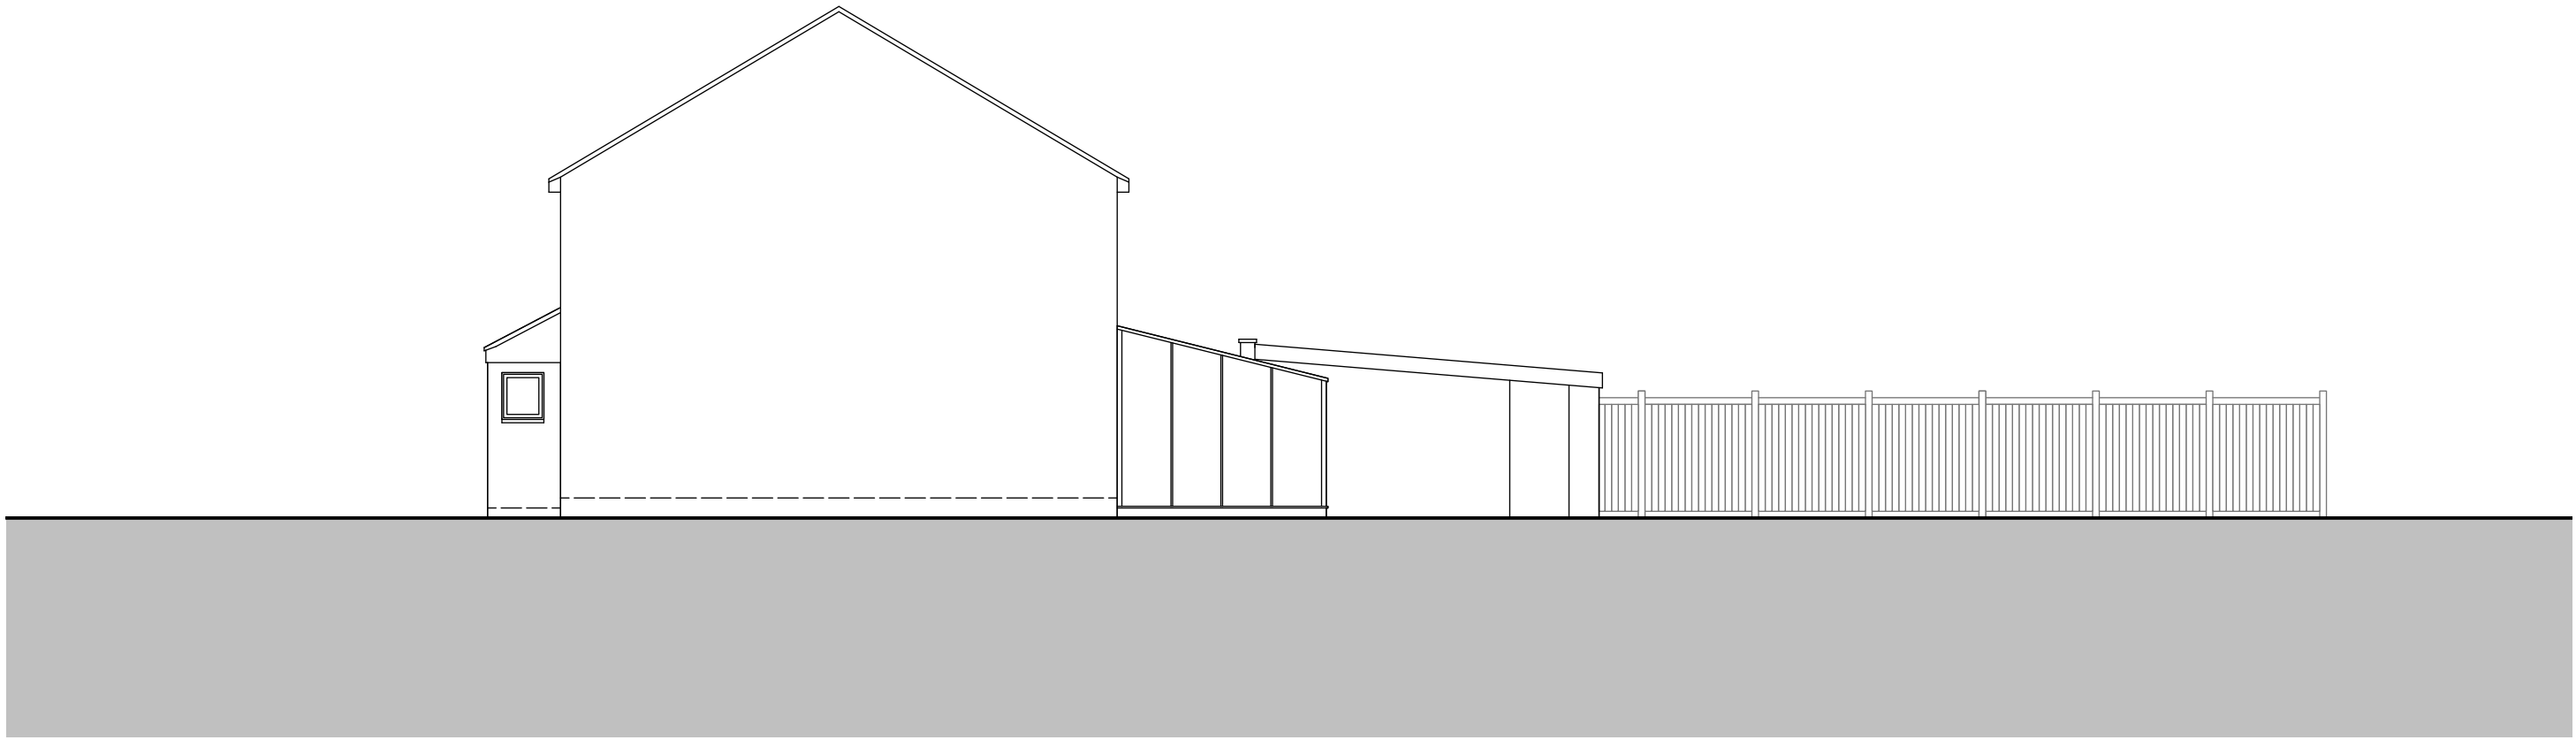


EXISTING FIRST FLOOR PLAN 1:100

 


EXISTING SIDE ELEVATION 1:100

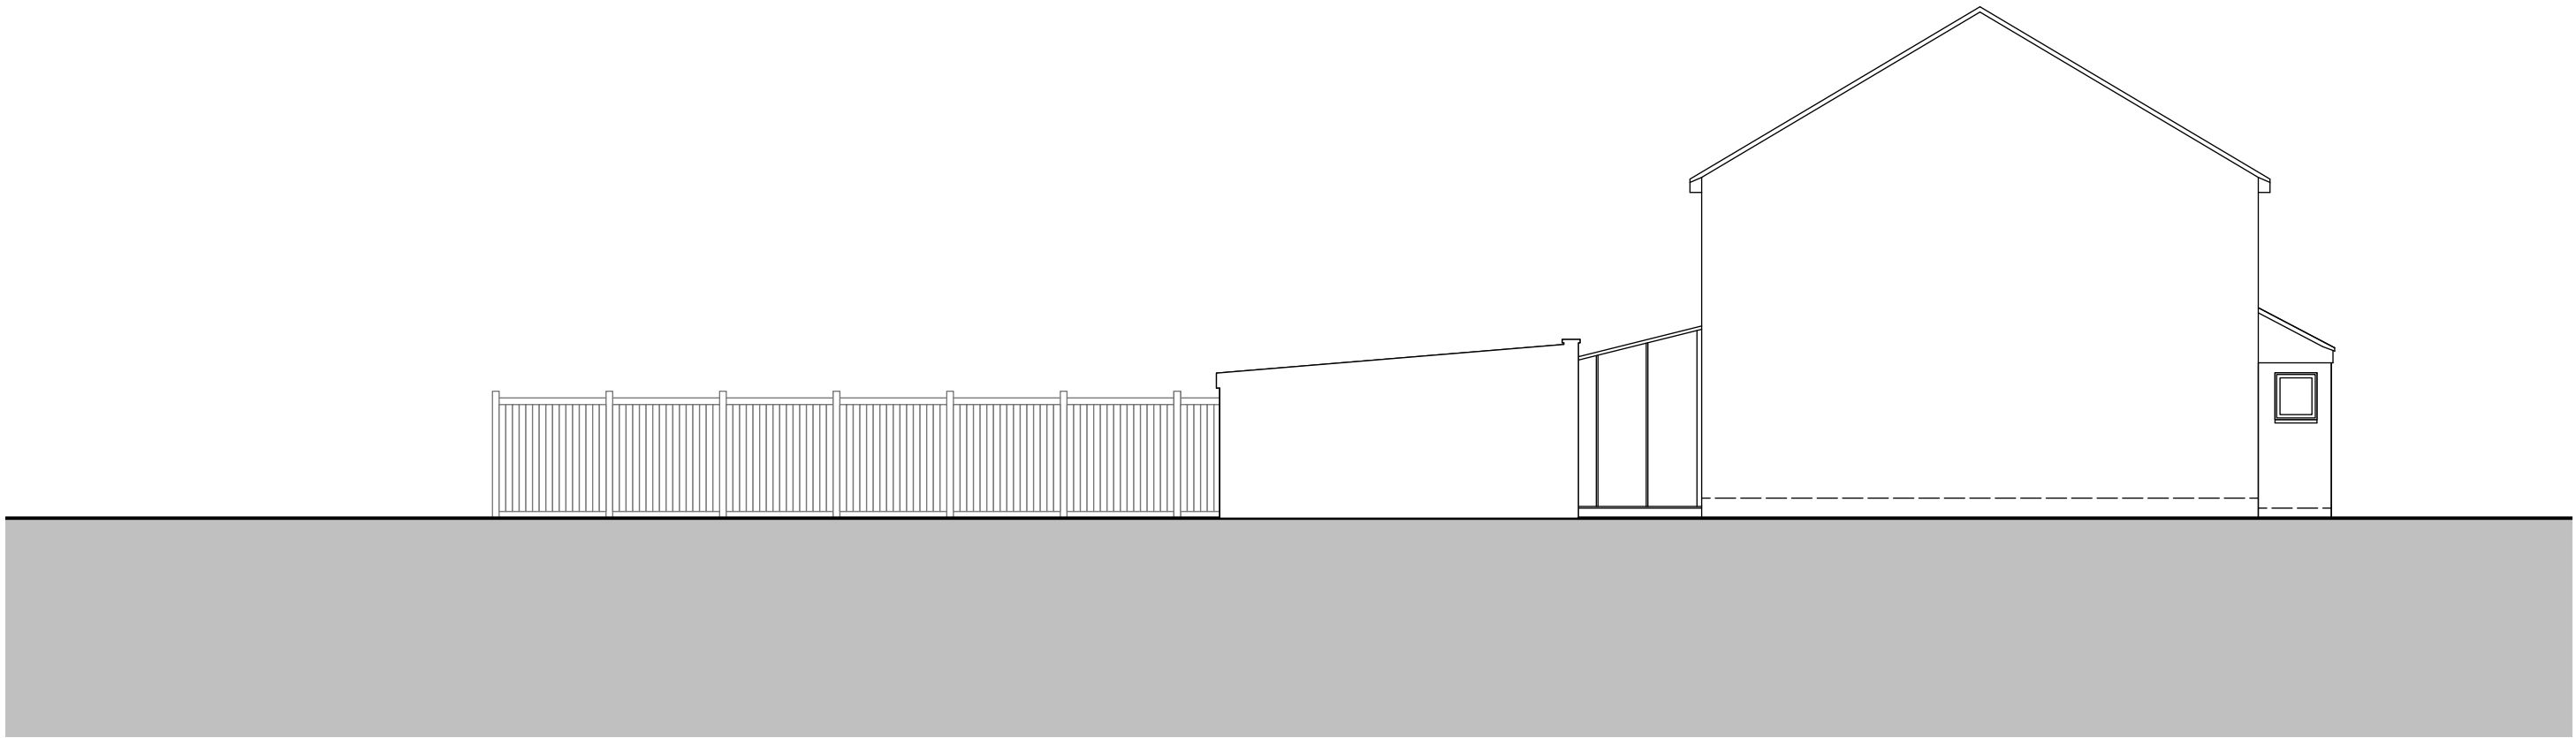 


EXISTING SIDE ELEVATION 1:100

 

EXISTING FRONT ELEVATION 1:100

 

EXISTING REAR ELEVATION 1:100

 

a			
b			
c			
Job Title: 46 Bowcombe			
Existing Drawings: Existing Plans & Elevations			
Scale: As Shown @ A1			
Drg.No: WATD-002-P			
Drawn by: LMW			
Issued to: Local Authority			
Status: Planning			
Date: 09.04.2024			
WATDESIGN RIBA ARCHITECT			
WAT DESIGN Residential Architecture			