




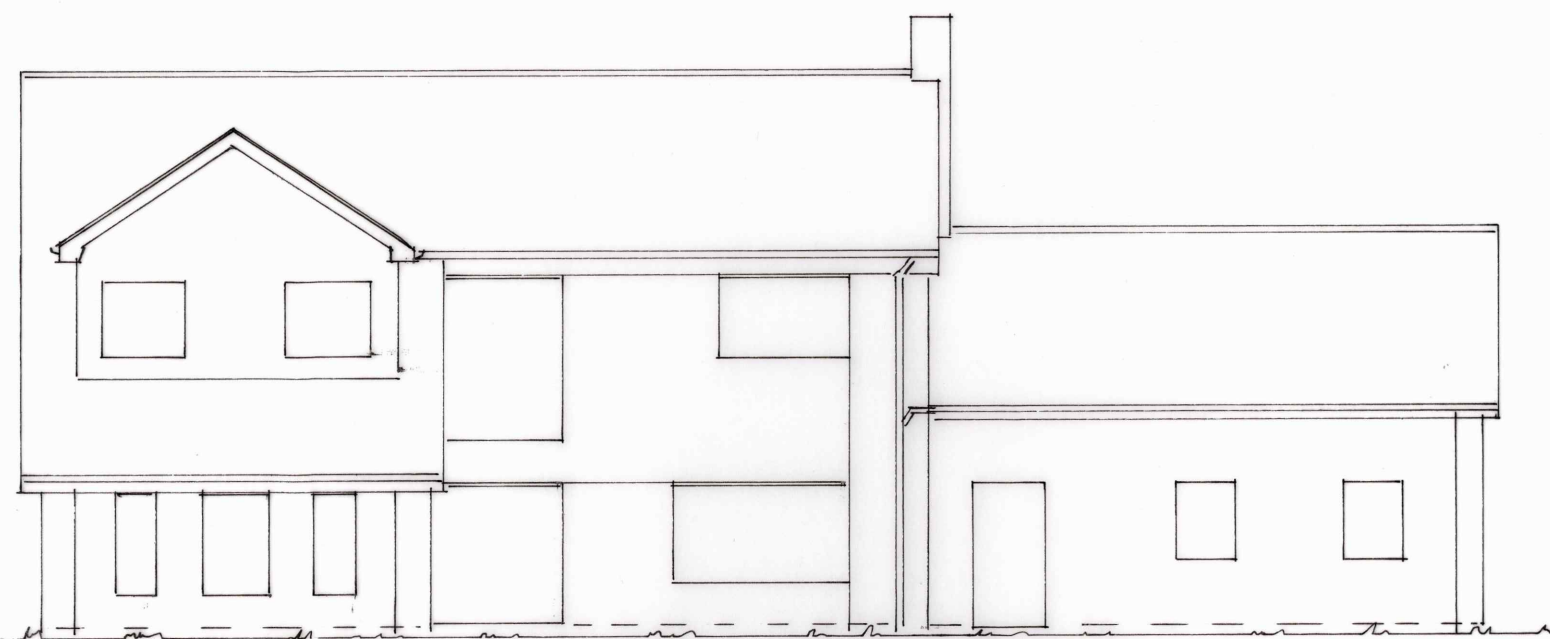

front elevation

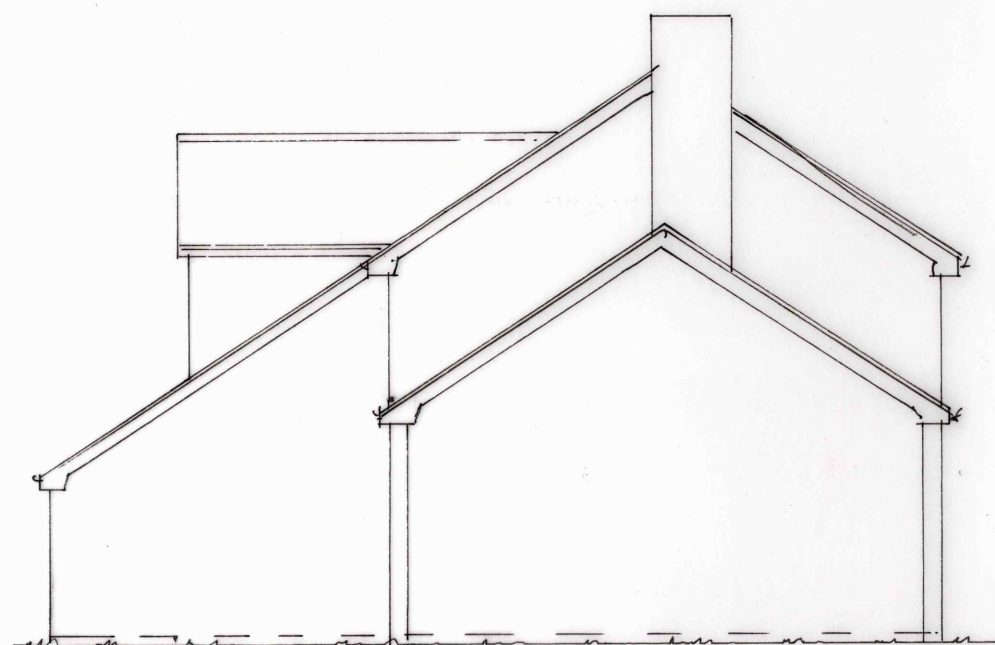

side elevation

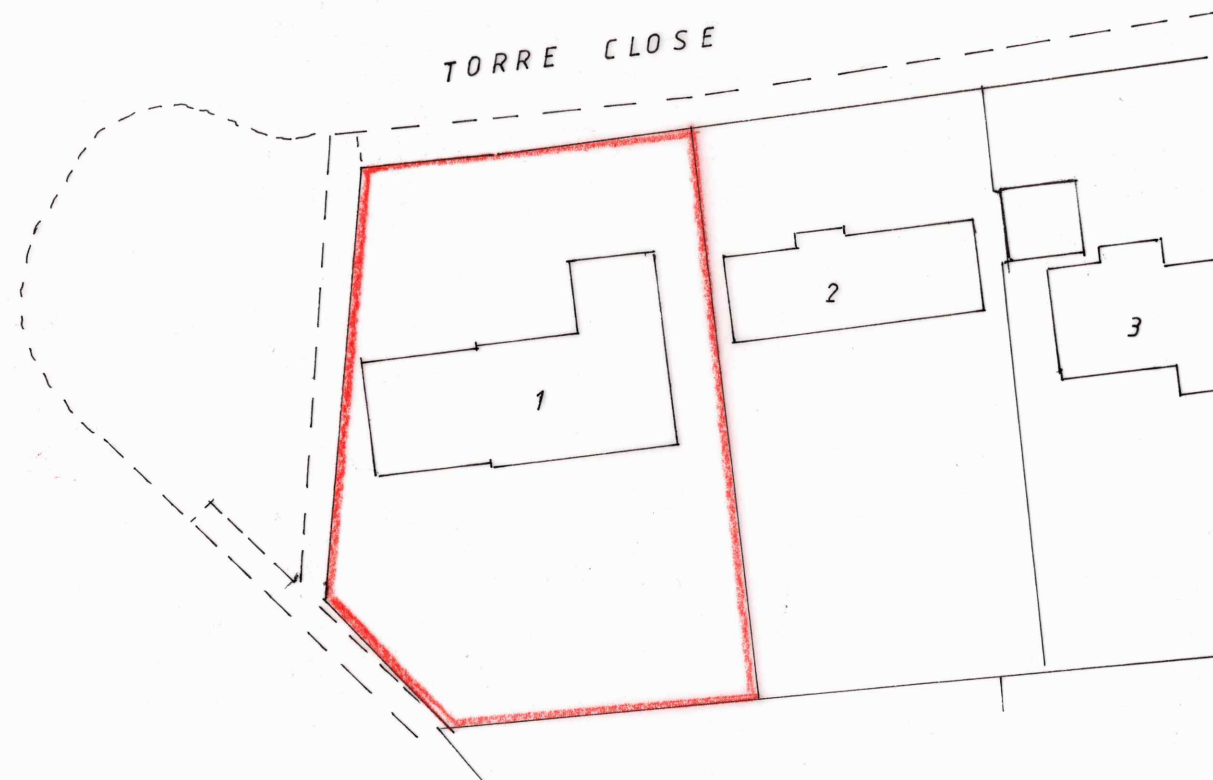

site plan

NOTES
All dimensions must be checked on site and not scaled from this drawing.

A	Date	Revisions
---	------	-----------

© copyright

Client
MR + MRS J. LEGG-BAGG

Job Title
1 TORRE CLOSE
EASTLEIGH

Drawing Title
existing

Scale 1:100 1:500

Date MAY 2024 Drawn by

Drg. No.
2402 · 01 · 03

Rev.