



LOCATION PLAN 1:1250

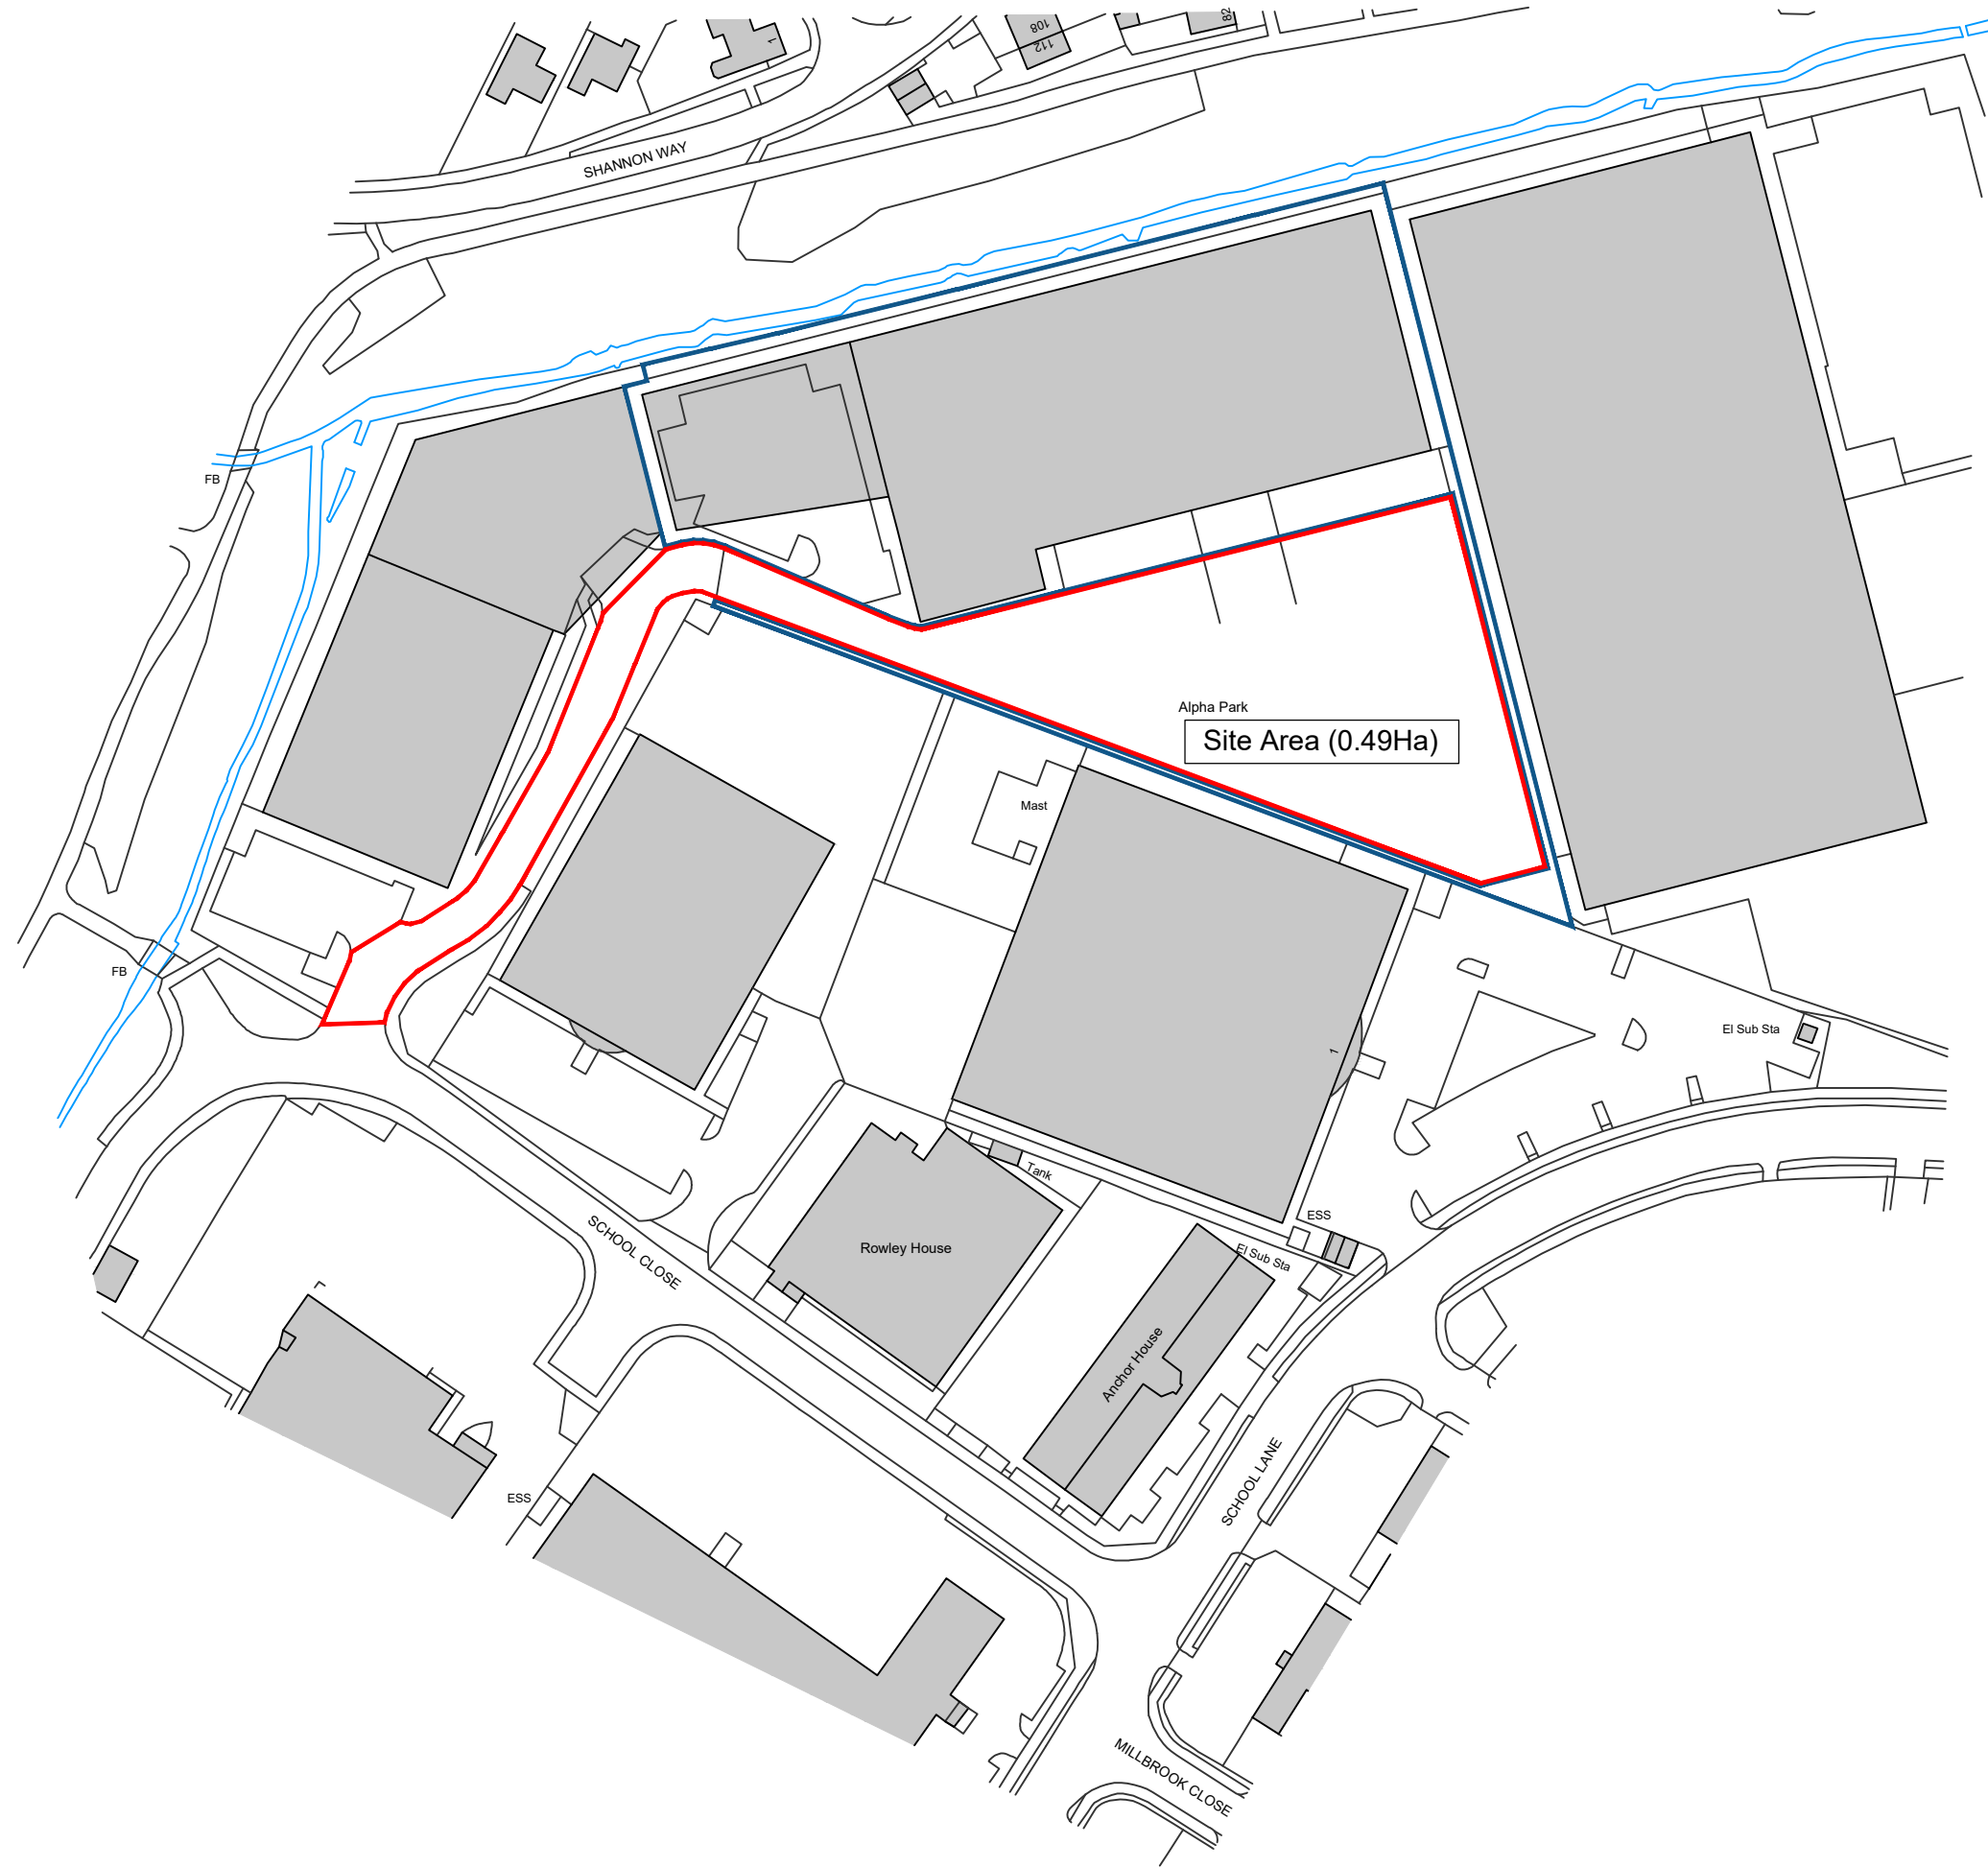


Ordnance Survey, (c) Crown Copyright 2024. All rights reserved. Licence number 100022432

LOCATION PLAN - EXISTING PARKING 1:1250

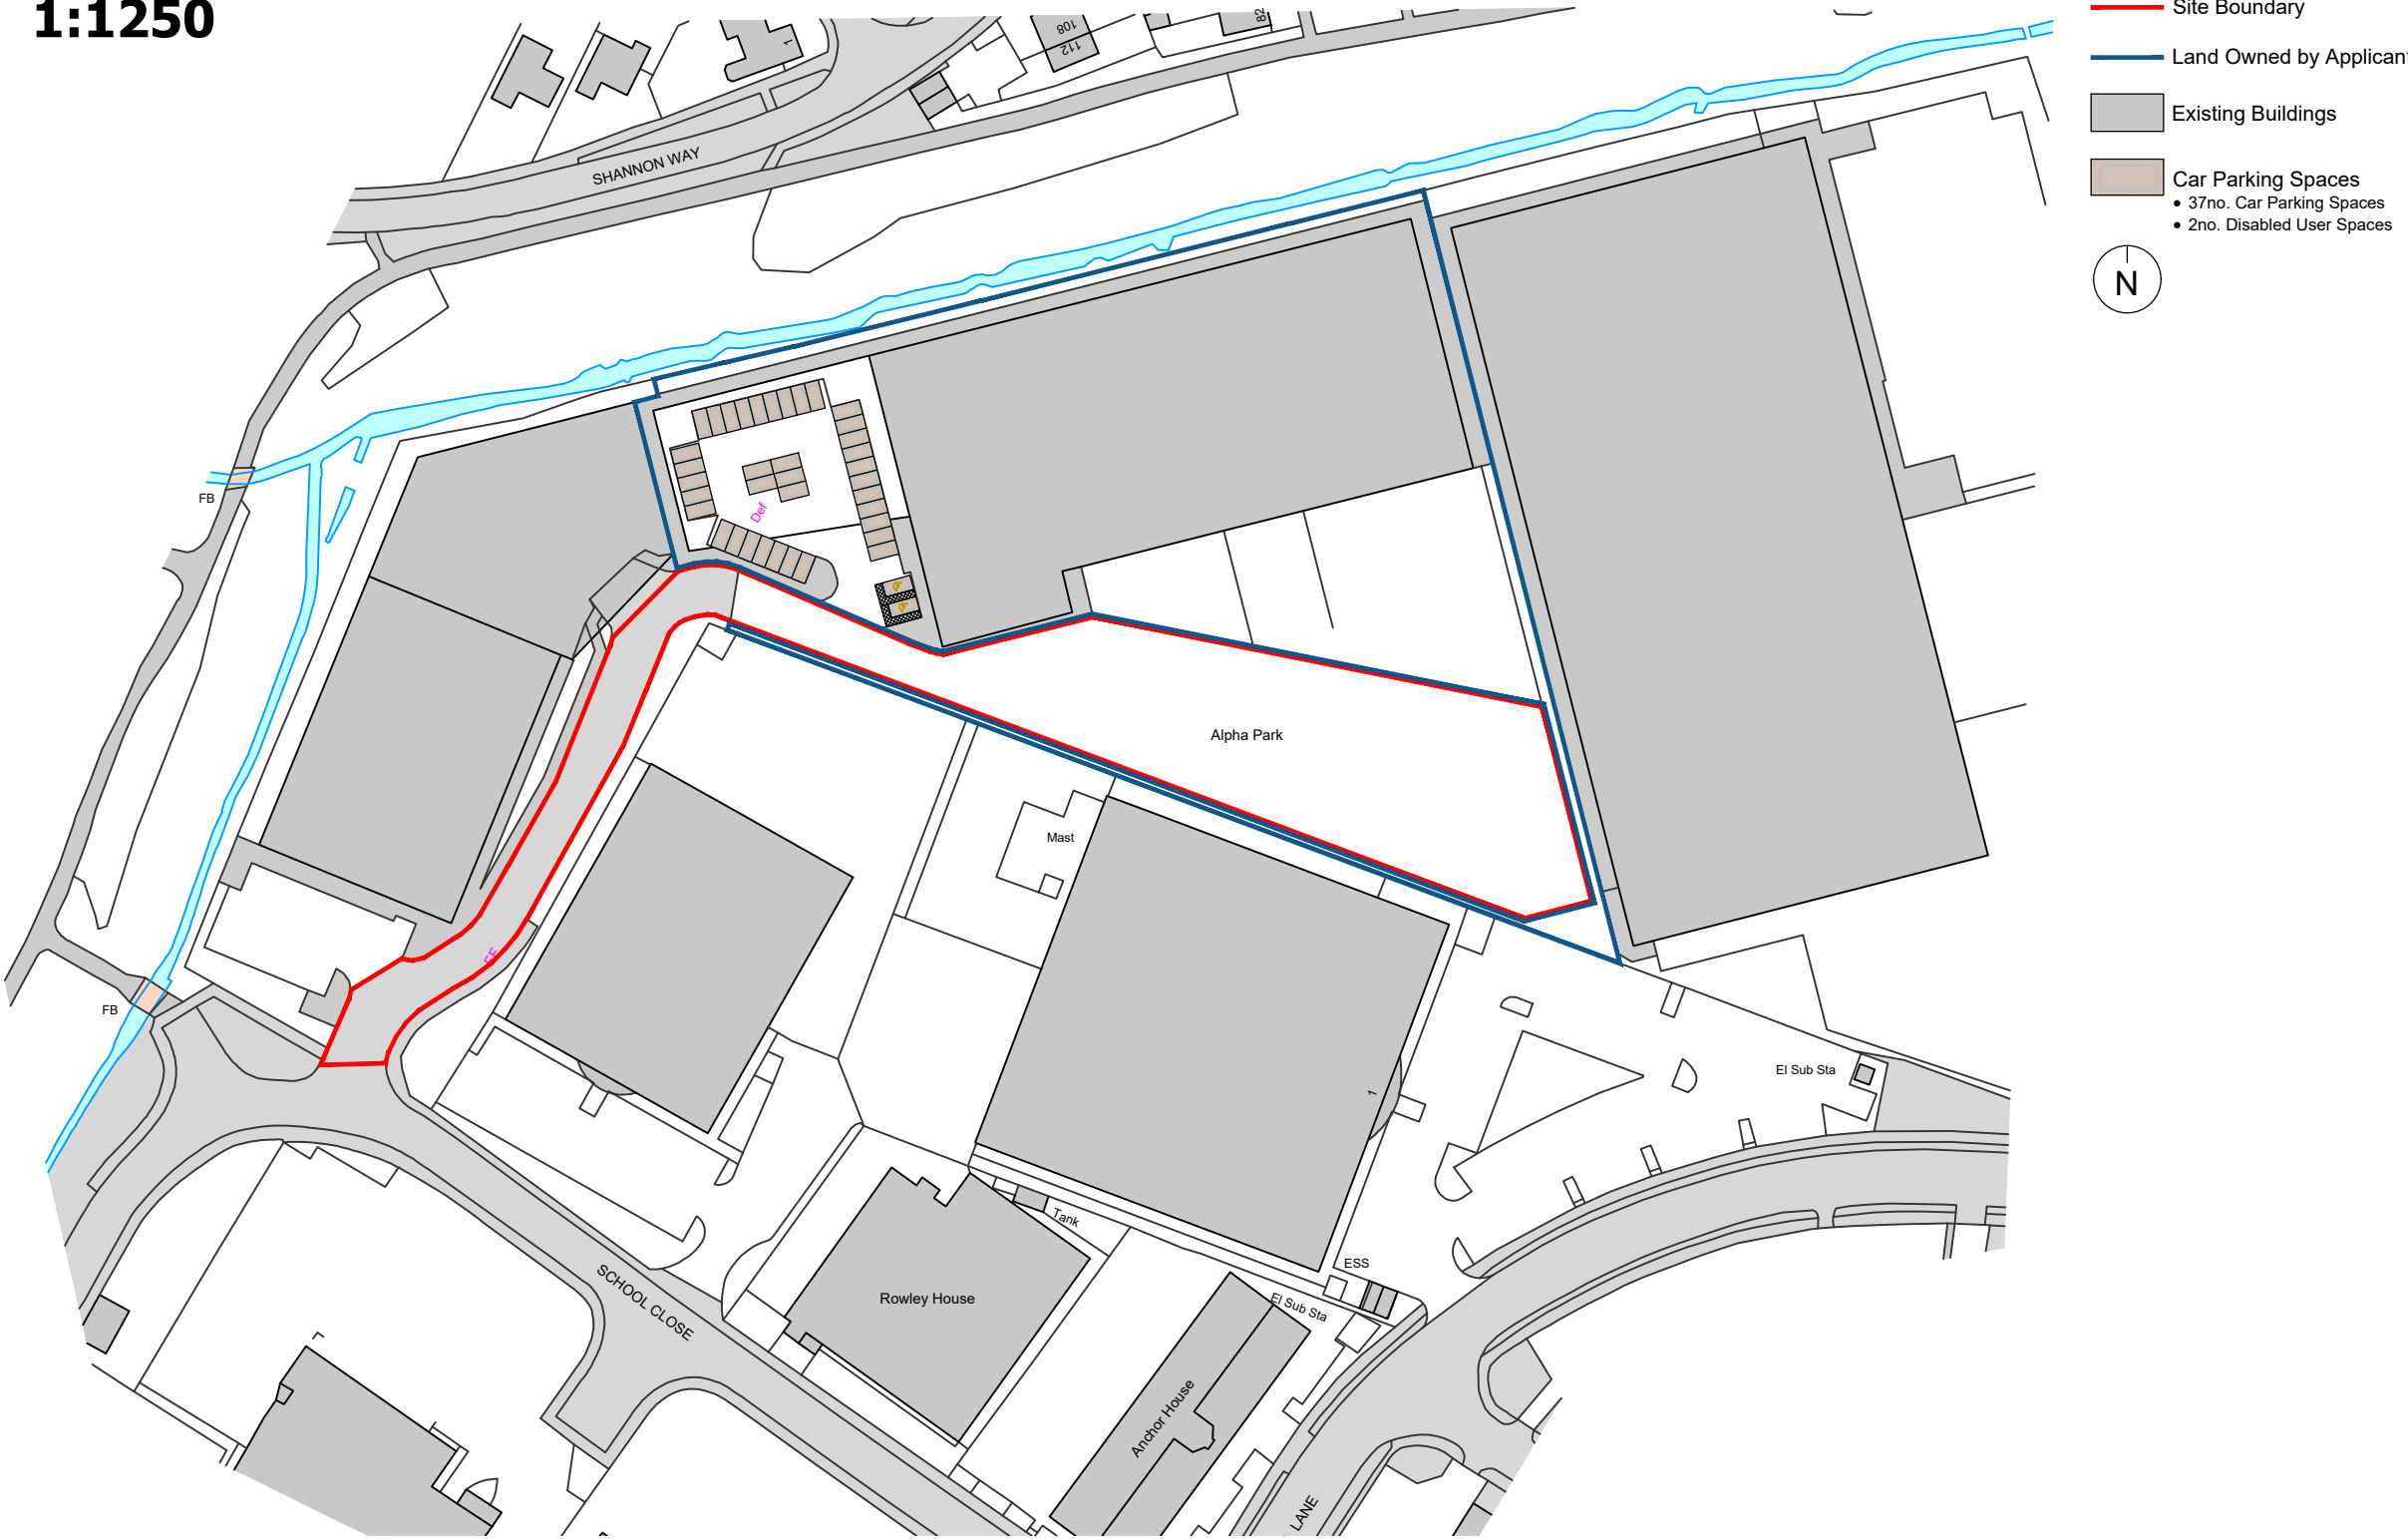

PROPOSED SITE PLAN 1:500

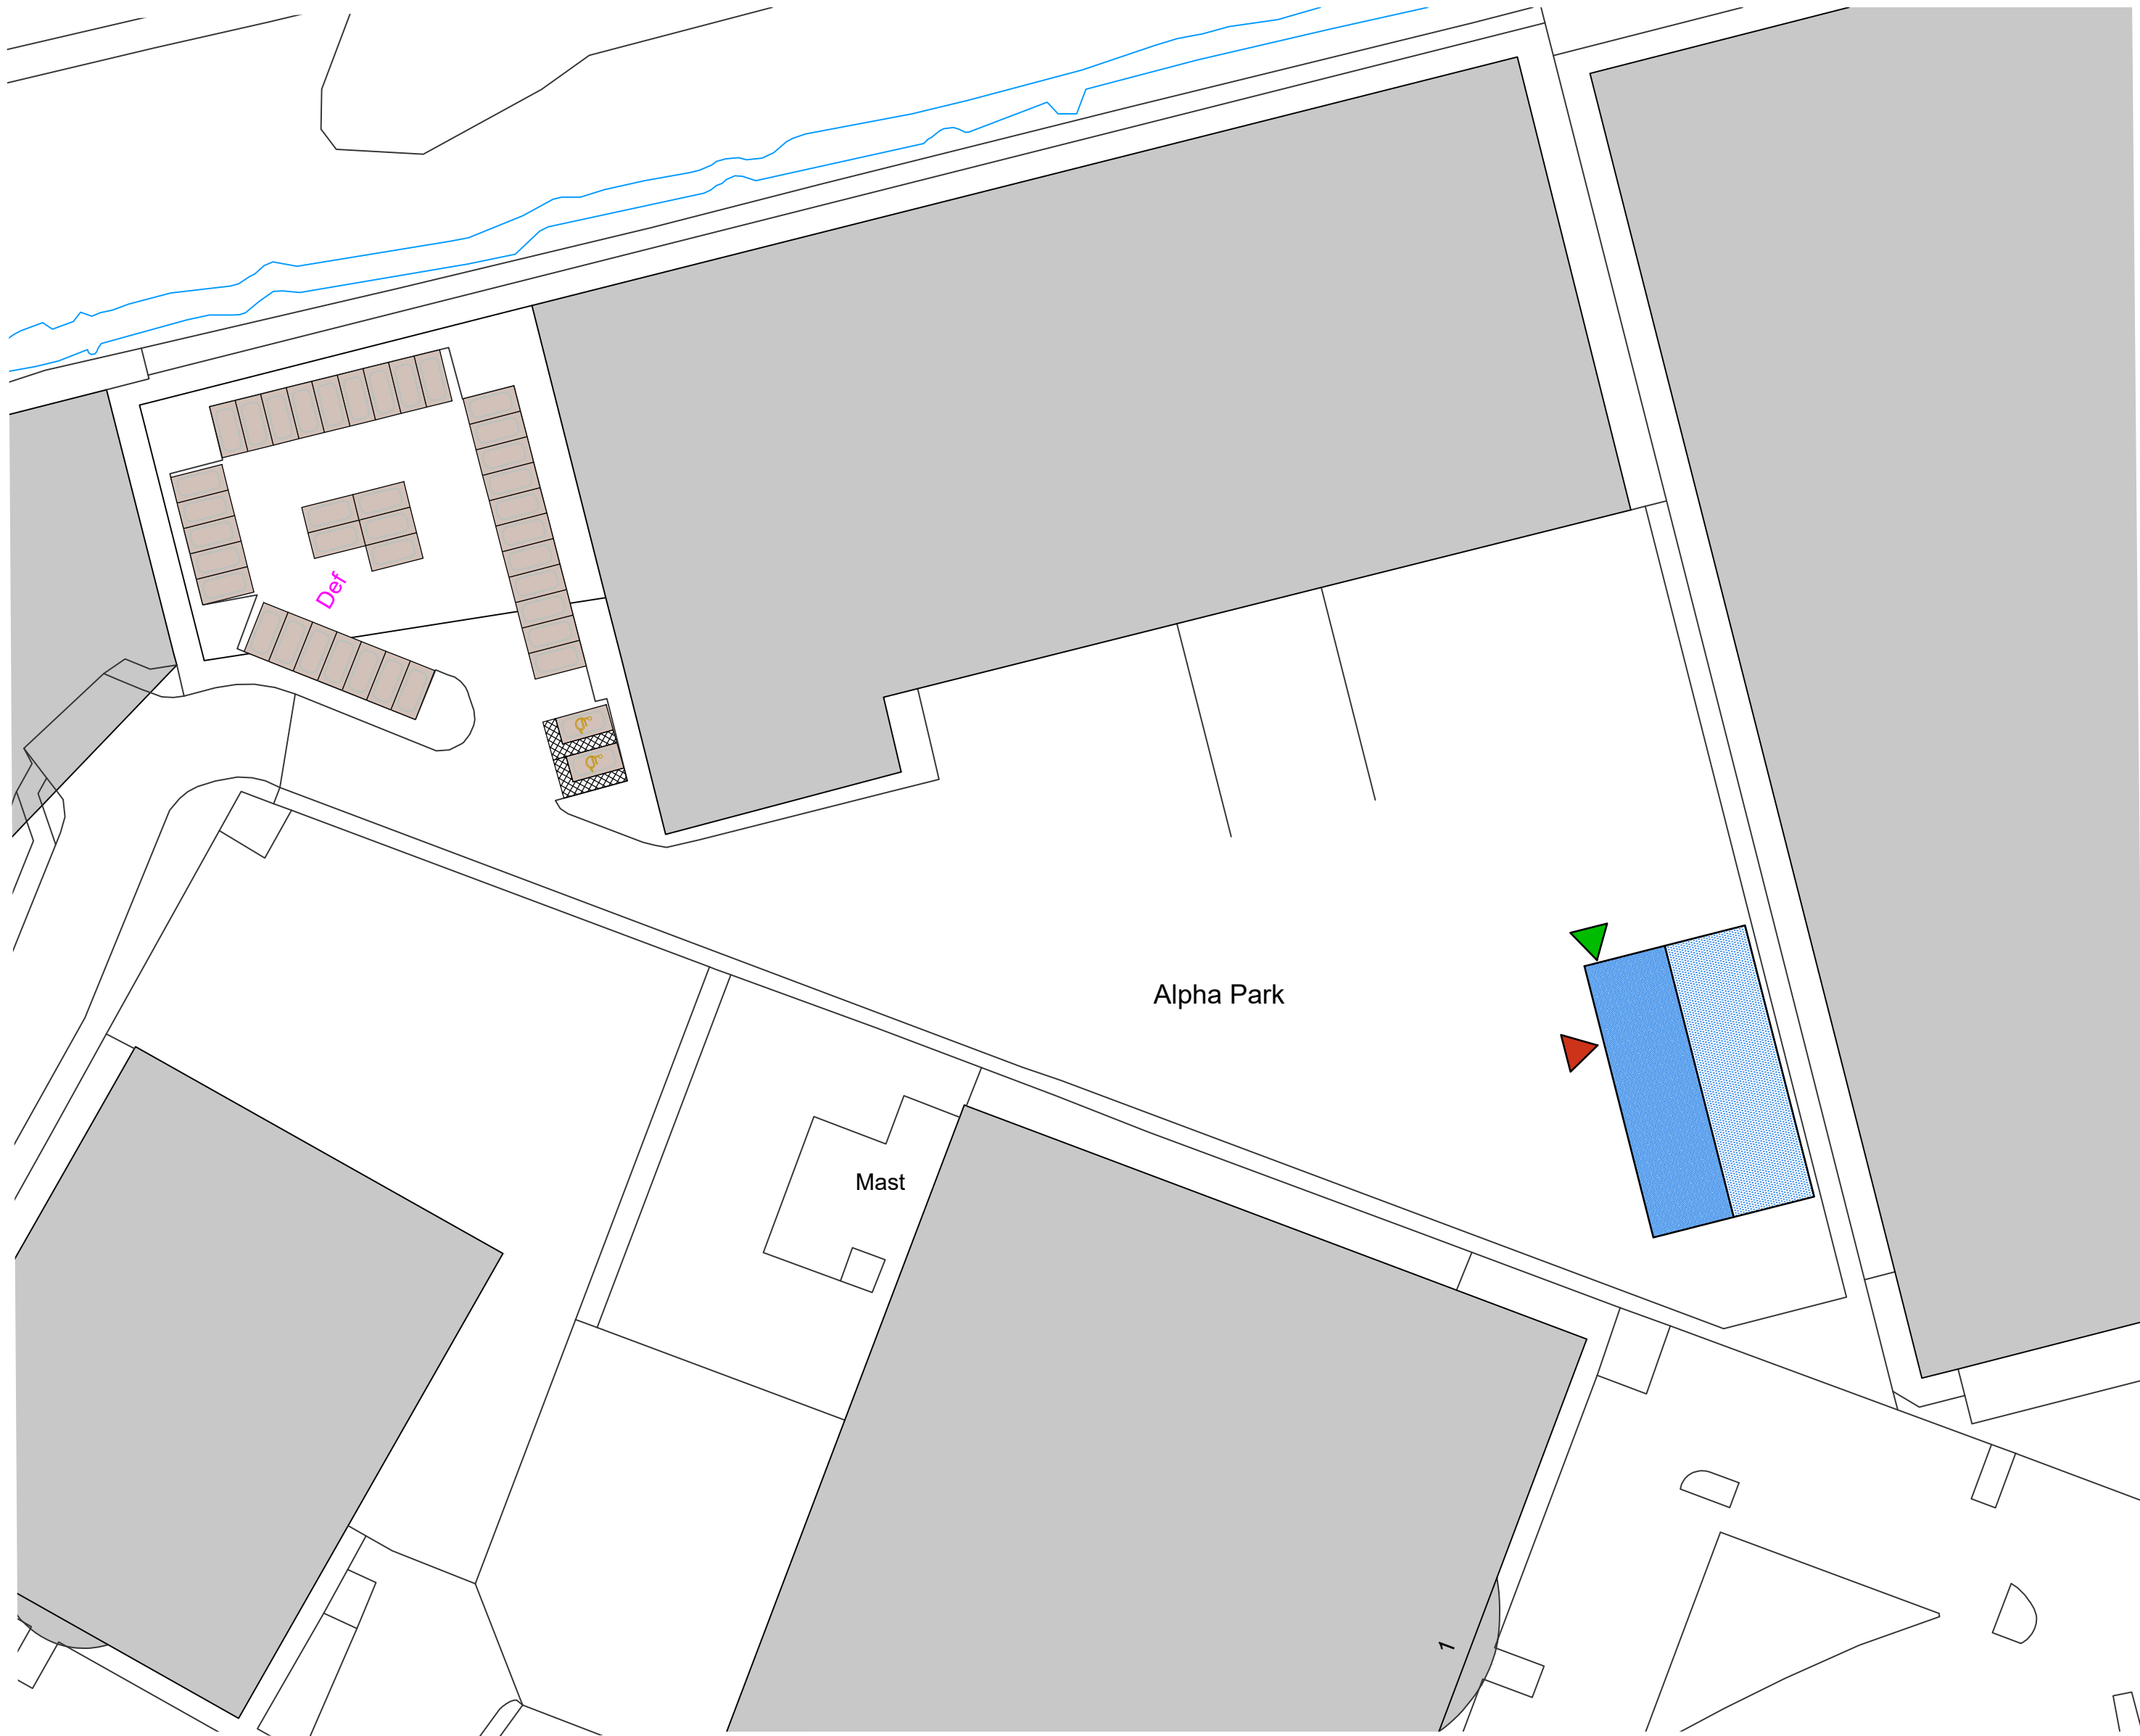

©TRIANGLE ARCHITECTS LIMITED
■THIS DRAWING IS THE SUBJECT OF COPYRIGHT WHICH VESTS IN TRIANGLE ARCHITECTS LIMITED. IT IS AN INFRINGEMENT OF COPYRIGHT TO REPRODUCE THIS DRAWING, BY WHATEVER MEANS, INCLUDING ELECTRONIC, WITHOUT THE EXPRESS WRITTEN CONSENT OF TRIANGLE ARCHITECTS LIMITED WHICH RESERVES ALL ITS RIGHTS.
■TRIANGLE ARCHITECTS LIMITED ASSERTS ITS RIGHTS TO BE IDENTIFIED AS THE AUTHOR OF THIS DESIGN.
■DRAWING NOT TO BE SCALED. FIGURED DIMENSIONS TO BE WORKED TO IN ALL CASES.
■THE CONTRACTOR IS RESPONSIBLE FOR CHECKING DIMENSIONS, TOLERANCES & REFERENCES.
■ANY DISCREPANCY TO BE VERIFIED WITH THE ARCHITECT BEFORE PROCEEDING WITH THE WORKS.
■REPORT ERRORS & OMISSIONS TO ARCHITECT.
■WHERE AN ITEM IS COVERED BY DRAWINGS OF DIFFERENT SCALES, THE LARGER SCALE DRAWING TO BE WORKED TO. DO NOT SCALE FROM THE DRAWING. FIGURED DIMENSIONS TO BE WORKED TO IN ALL CASES.
■CHECK ALL DIMENSIONS ON SITE.
■DRAWING TO BE READ IN CONJUNCTION WITH THE HEALTH & SAFETY PLAN AND ALL RELEVANT RISK ASSESSMENTS AND THE FOLLOWING DRAWINGS:

Key
■ Existing Buildings
▲ Sliding Door
▲ Single Pedestrian door
■ Proposed Building
■ Car Parking Spaces
• 37no. Car Parking Spaces
• 2no. Disabled User Spaces

P02 29.04.24 HR Existing Parking Noted
P01 25.03.24 HR First Issue
Rev Date By Remarks

Client: Charles Kendall

Project Name: Charles Kendall Warehouse

Drawing Name: Proposed Site Plan

Drawing Purpose: PLANNING

Project Number: 23-051 Drawing Number: 3001 Revision: P02

Project Origin Vol/Sys Level Type Role Number
CHA - TRI - ZZ - 00 - DR - A - 3001

Status: Scale @ A1: 1:1250/500 Drawn: HR Checked: Date: 03/2024

TRIANGLE ARCHITECTS

Tel: 01 61 272 3500
E-mail: studio@trianglearchitects.co.uk
Web: www.trianglearchitects.co.uk
Twitter: @TriangleArch
Raven House,
113 Fairfield Street,
Manchester,
M12 6EL