


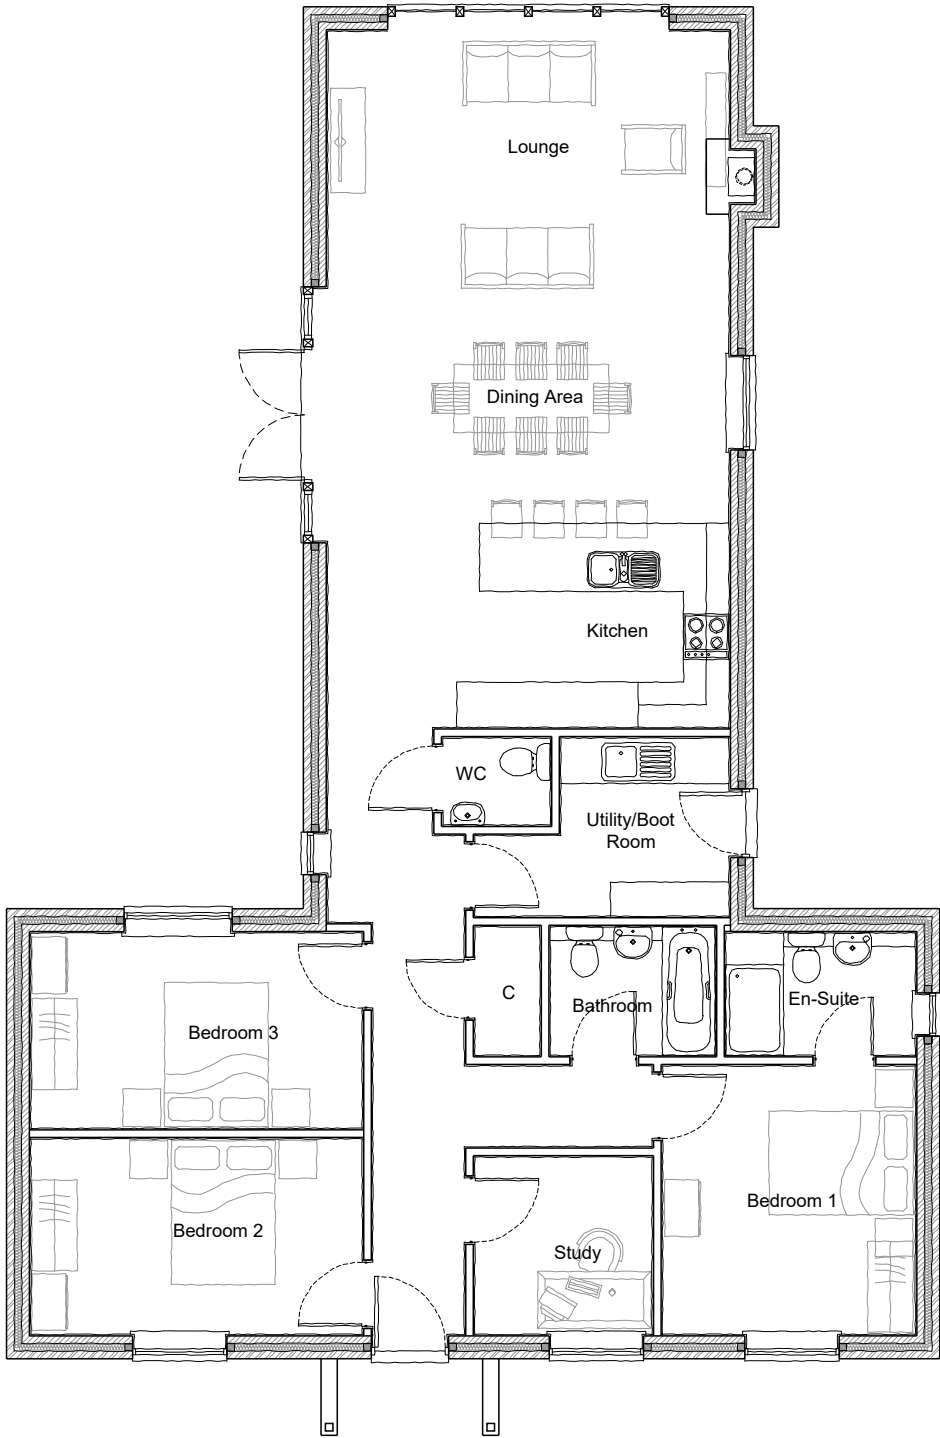

GROUND FLOOR PLAN

Client: Mr Len Collins		
Address: Corft Farm, Winchester Road, SO32 2BX.		
Drawing title: Proposed Floor Plan		
Scale: 1:100	Date Drawn: 18.03.24	Drawn by: JAS
Job No: 0721	Dwg No: PL03	Rev: -
Status: PLANNING		