




14 Knowle Lane

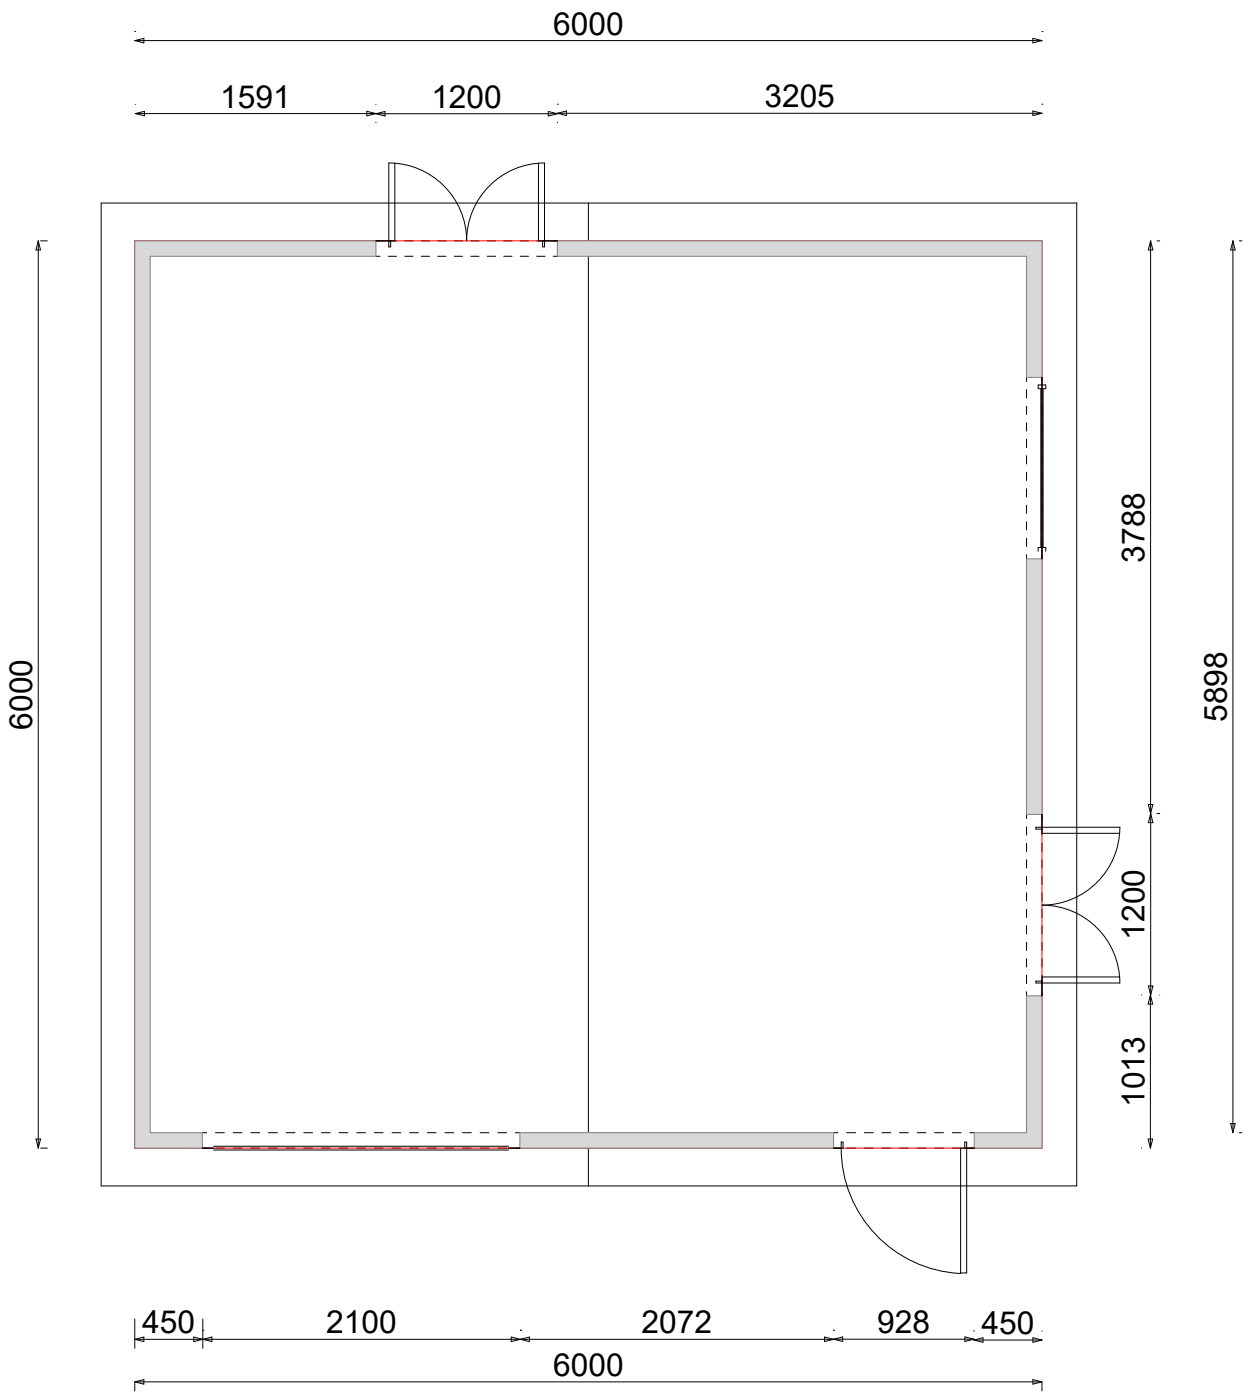


Existing Garage Layout

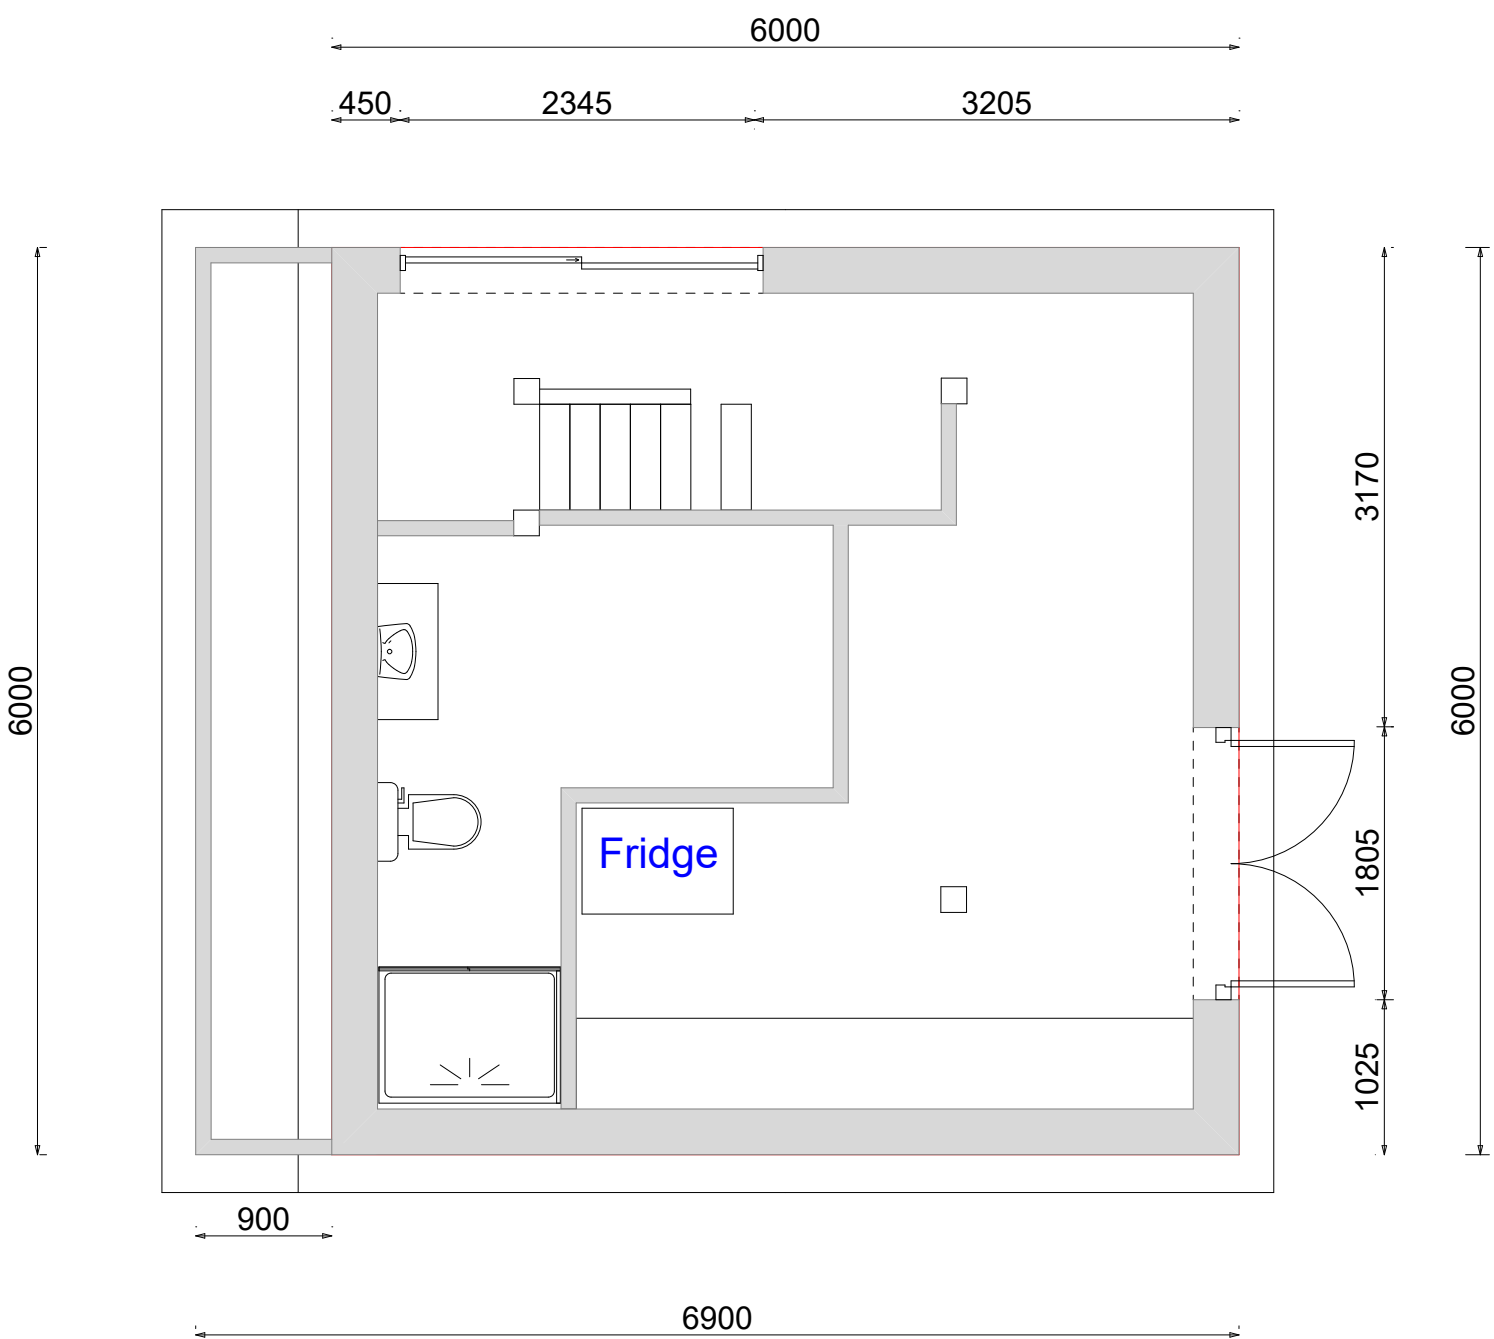


Retrospective Layout

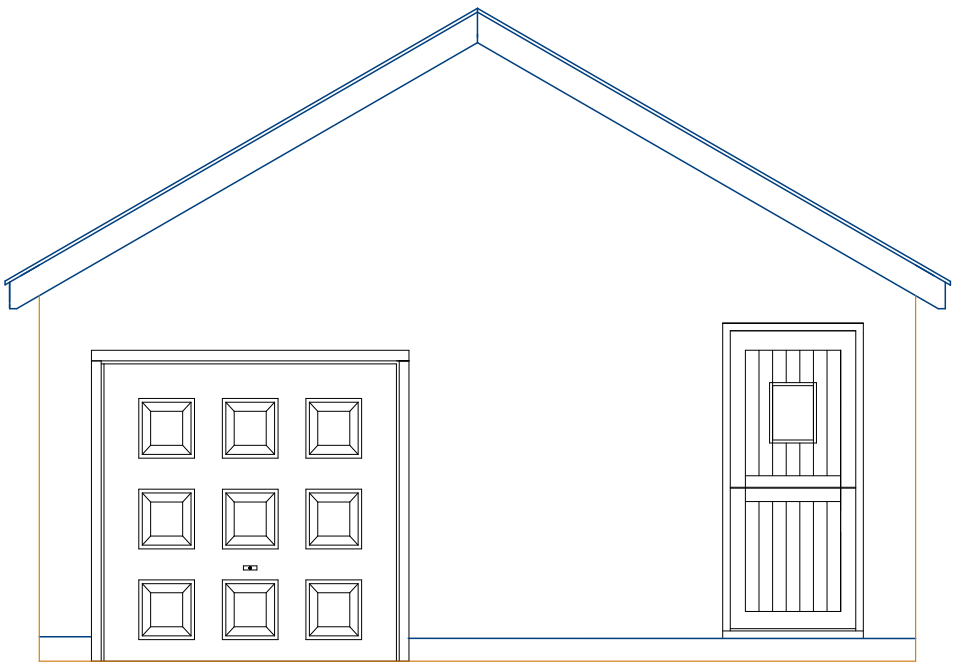


Front Elevation

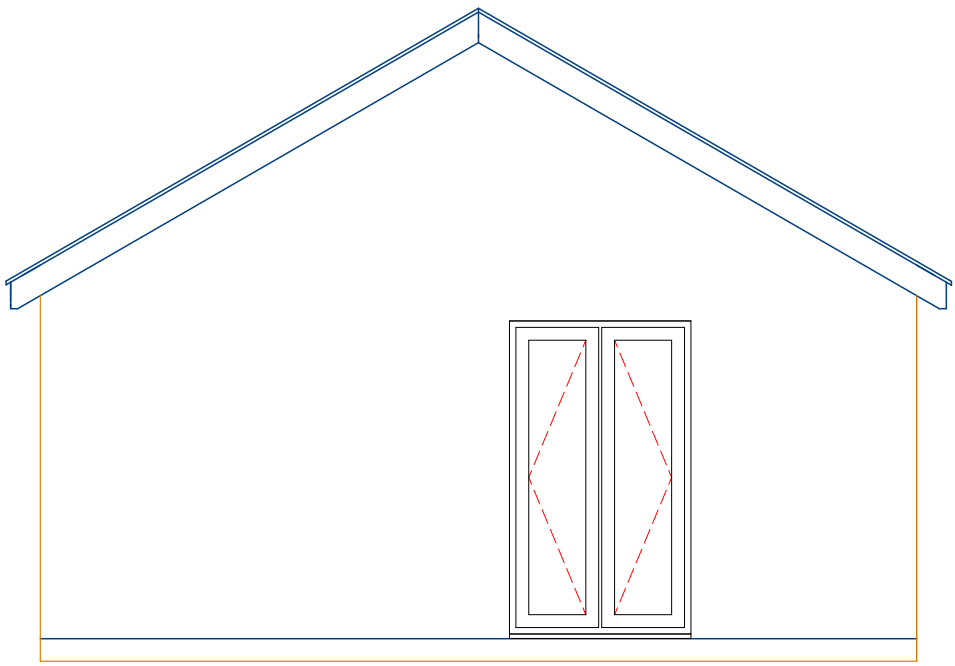


Rear Elevation

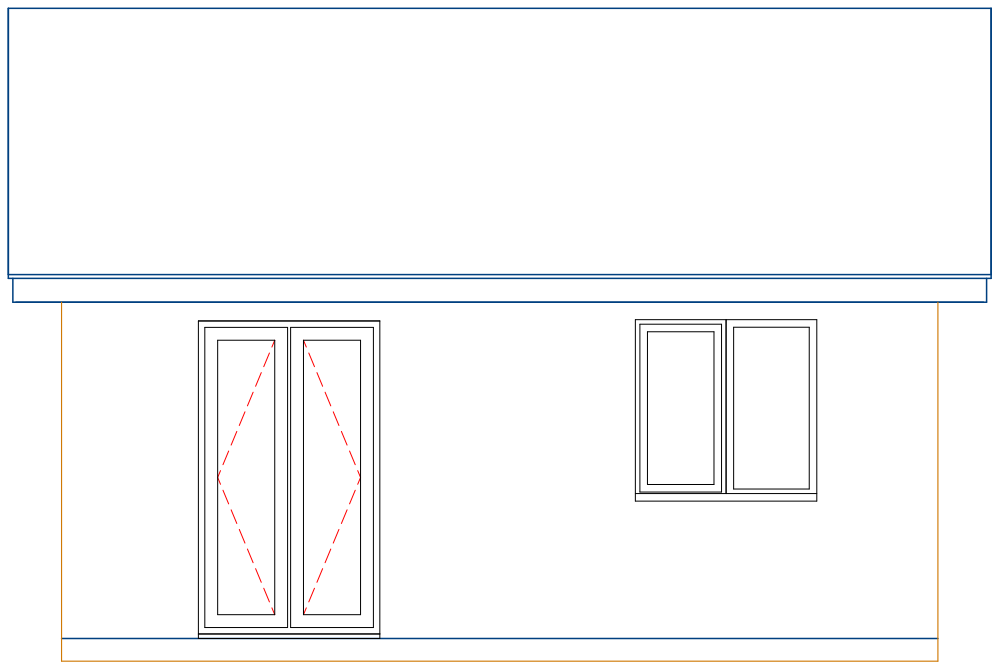


Garden side Elevation

 


Side Elevation

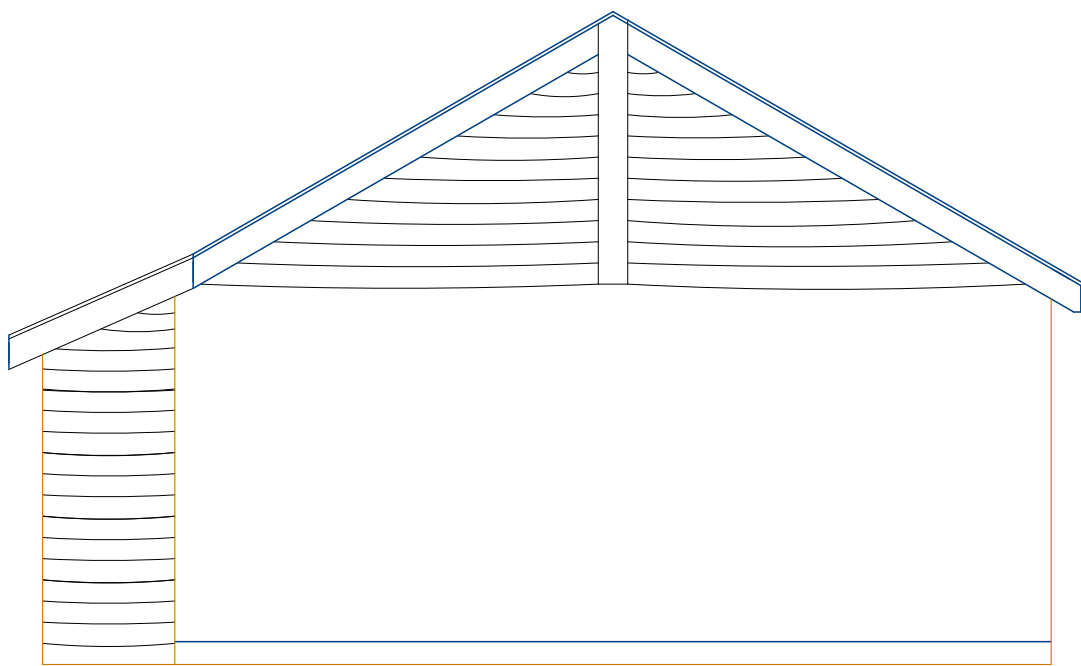


Retrospective Front Elevation

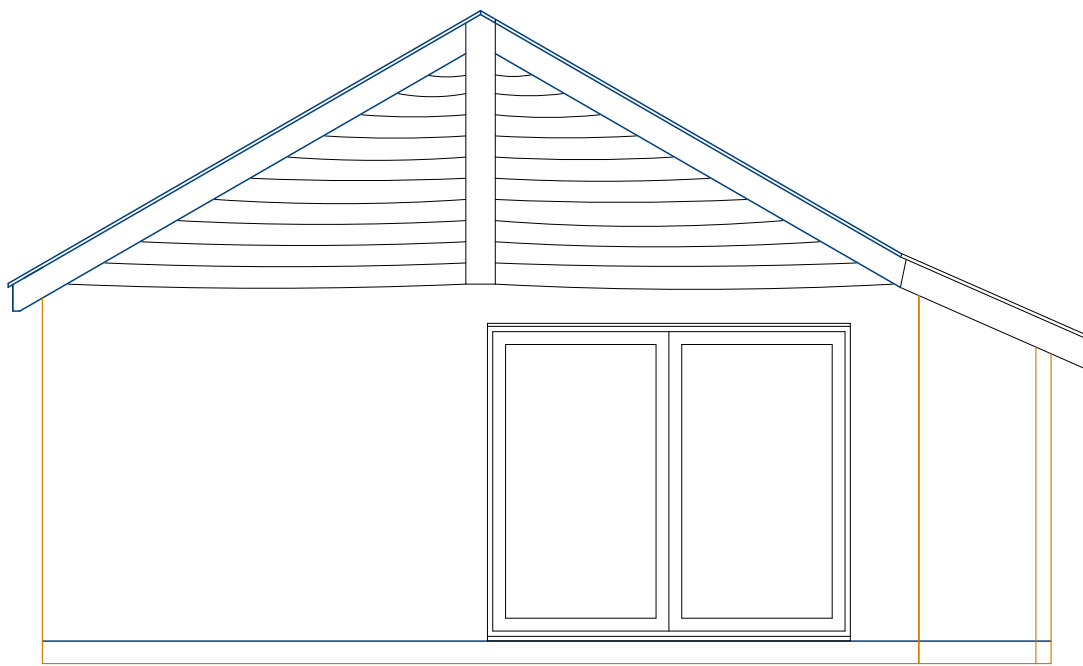

Retrospective Rear Elevation

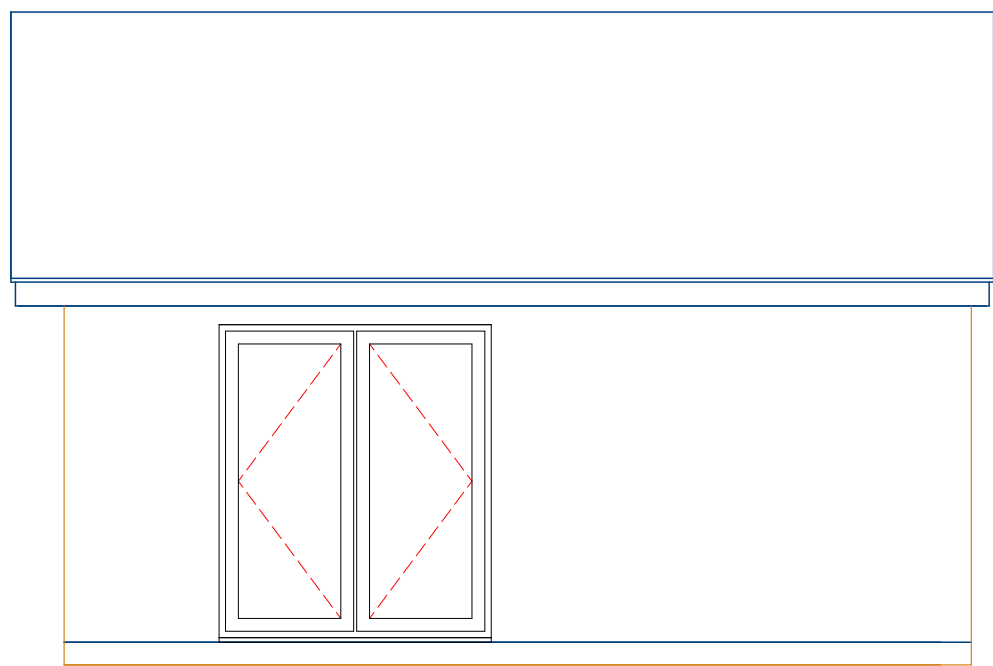

Retrospective Garden side Elevation

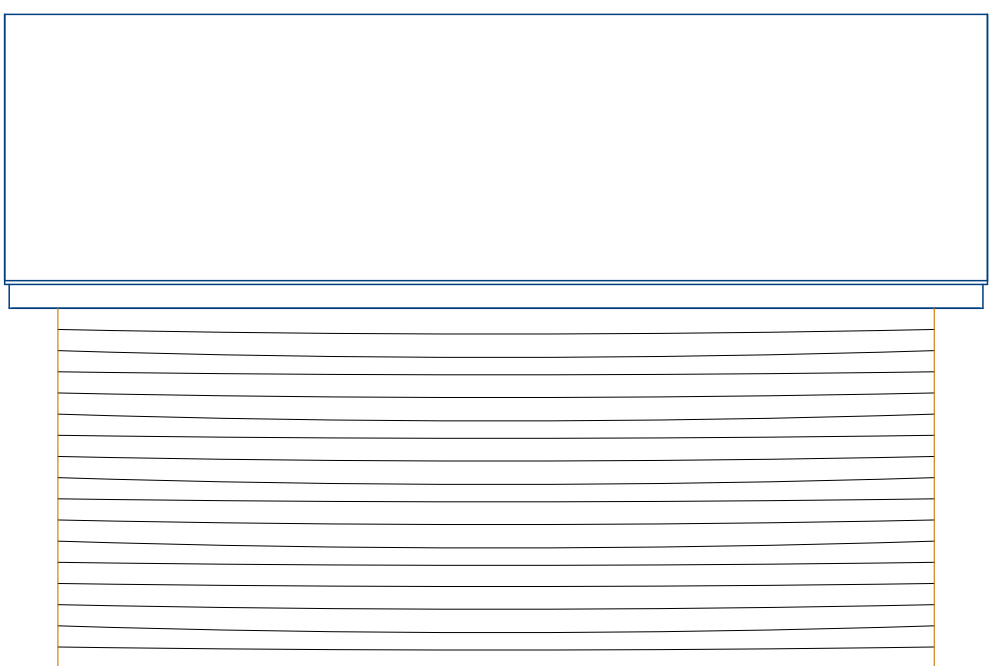

Retrospective Side Elevation

Existing and Retrospective layouts and Elevations

COCKAIN DESIGN.
40 Wildern Lane.
Hedge End.
Southampton
SO30 4EH.

robincockain@gmail.com
Mobile for Robin 07850 689750

Project

Retrospective planning
for conversion of Garage.
To be used as a visitor family room

Drawing Title

Existing and Proposed
Layouts and Elevations.

Client

Mr Kevin Dawkins.
14 Knowle Lane.
Horton Heath.
Southampton
SO50 7DX

Scale

A1 1-50
A3 1-100

Date

1 / 05 / 2024

Drawn by

Robin Cockain

Page Size - A1

2500

The Copyright of this drawing belongs solely
to Cockain Design. It should not be copied or
reproduced without consent.