




|                             |                        |          |            |        |                                      |
|-----------------------------|------------------------|----------|------------|--------|--------------------------------------|
| CLIENT: DRAPER SELF STORAGE | SITE NAME: HEAD OFFICE | REVISION | DATE       | REV BY | NOTES                                |
| DRAWING NO : 40779-1K       | DATE: 14-08-2023       | G        | 19/02/2024 | LP     | 2NO. INT ILL LOZENGES ADDED          |
|                             |                        | H        | 22/02/2024 | LP     | PAGE 15 SPECIFICATION ALTERED        |
| DRAWN BY: LP                | SCALE: 1-50 1-25 @A3   | J        | 15/04/2024 | LP     | VARIOUS CHANGES AND ALTERATIONS      |
|                             |                        | K        | 24/04/2024 | LP     | TOTEM AND FREE STANDING SIGN REMOVED |
| PLANNING: -                 |                        | E        | 12/01/2024 | LP     | ALL ALTERED - NEW LOGOS              |
|                             |                        | F        | 06/02/2024 | LP     | VARIOUS CHANGES AND ALTERATIONS      |

DRAPER SELF STORAGE

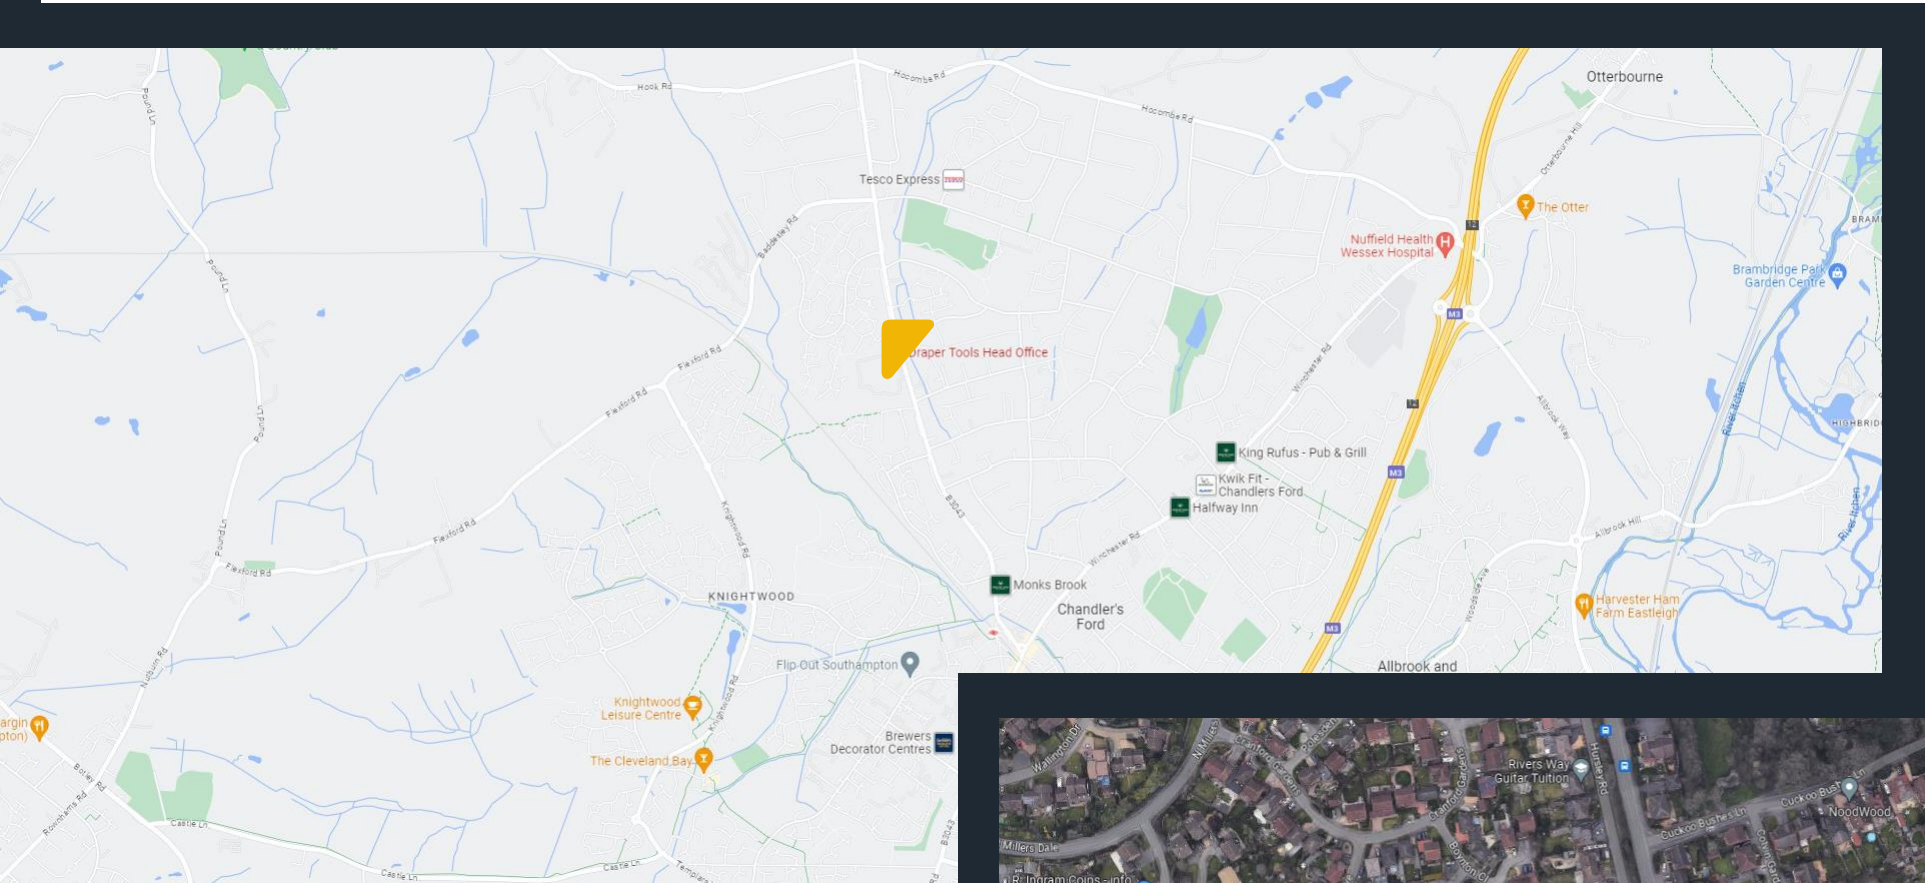


EASTLEIGH



Hursley Rd, Chandler's Ford, Eastleigh, SO53 1YF







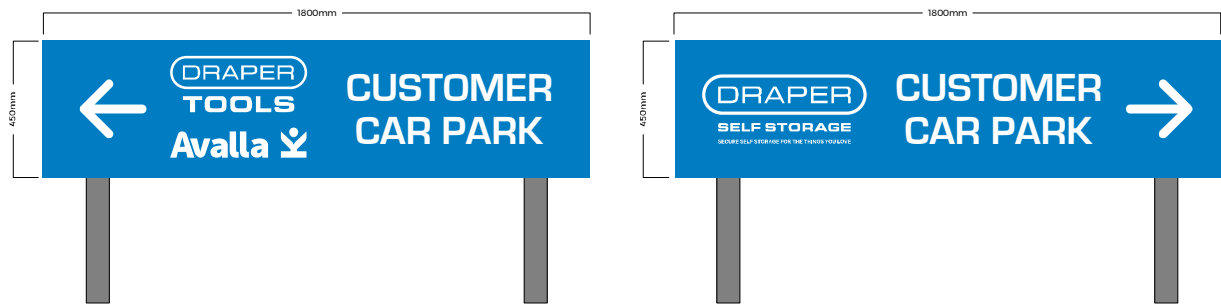

2No. Non illuminated flat aluminium panels Powder coated blue RAL TBC with sign fix channel to rear complete with applied white vinyl graphics to face. panels fixed new 76mm posts.

ENTRY SIGNS WILL BE REMOVED PRIOR TO OPENING OF SELF STORAGE.


Signs Positioned a minium of 2.4m from road side.

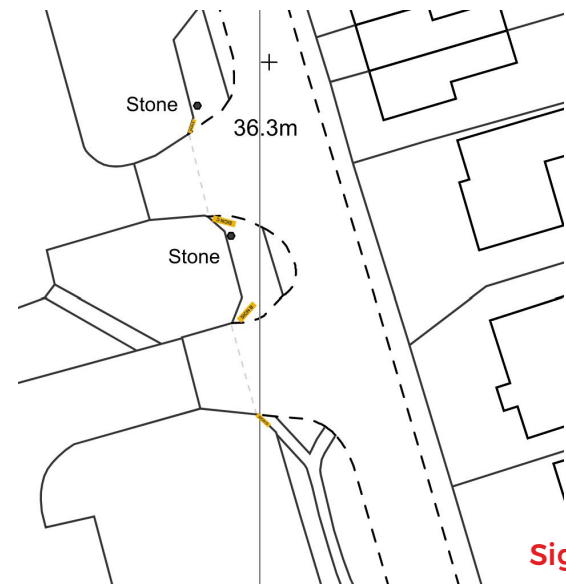 


Signs Positioned a minium of 2.4m from road side.


See Plan **BW1-01151557-BW1-01151557 Site Plan A3V2.pdf**



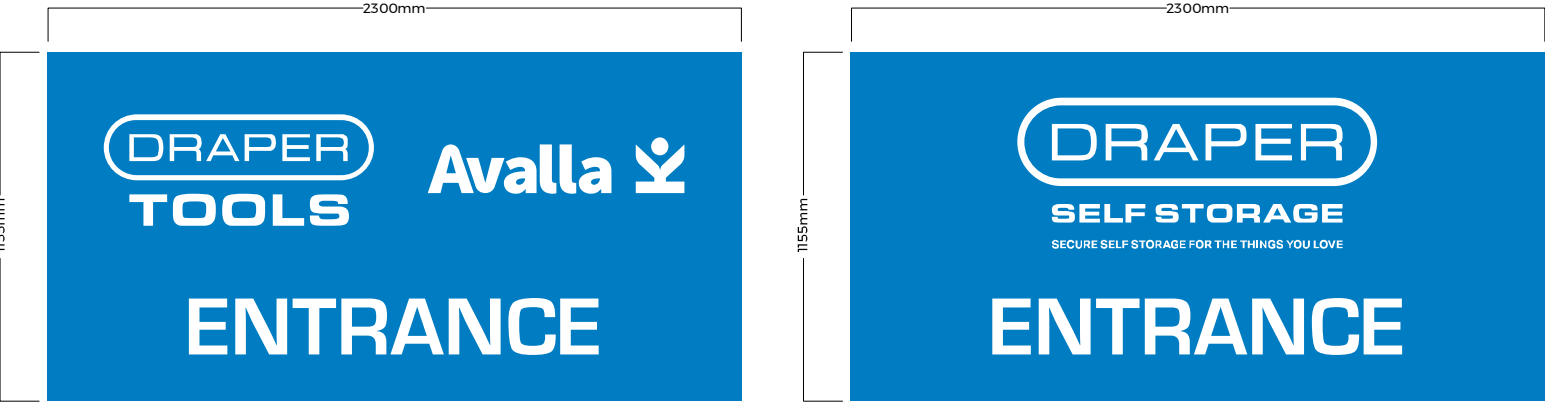


2No. Non illuminated flat aluminium panels Powder coated blue RAL TBC with sign fix channel to rear complete with applied white vinyl graphics to face. panels fixed new 76mm posts.

 

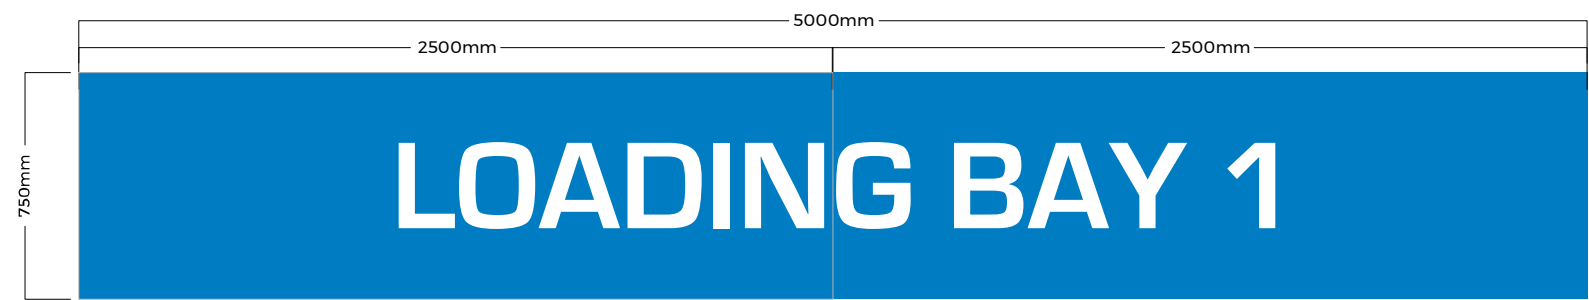


1No. Non illuminated fret cut and powder coated aluminium tray complete with face applied white vinyl text.  
Tray to have 40mm returns. Powder coat RAL TBC.

 

1:25



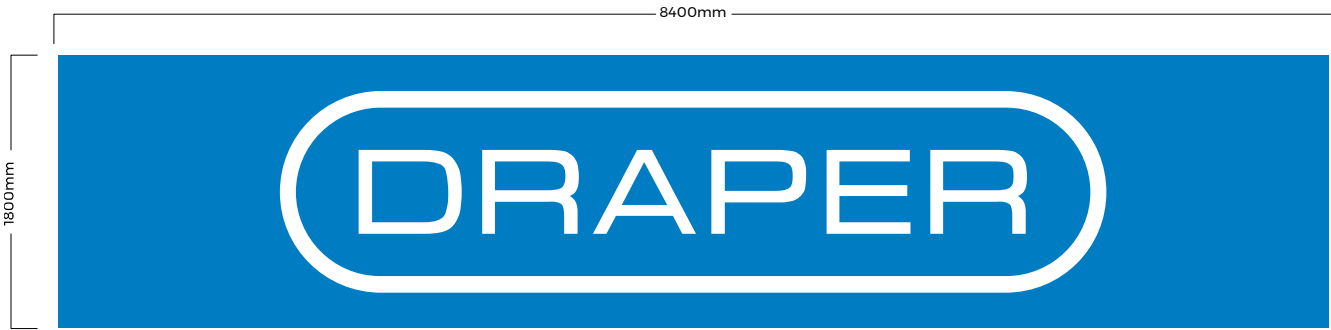


1No. Internally LED illuminated aluminium Flex face boxes complete with digitally printed and laminated flex face skins.

Text and border to illuminate only.

Illumination between 8am and 8pm only.




1:50

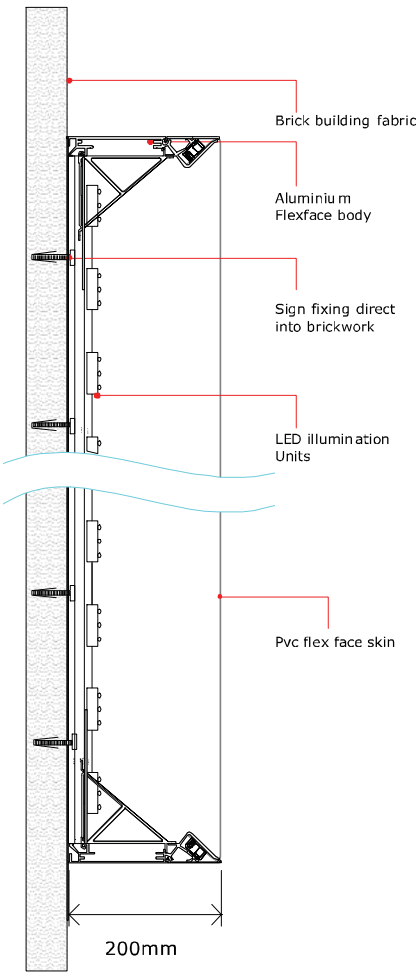


LED Internal Illumination



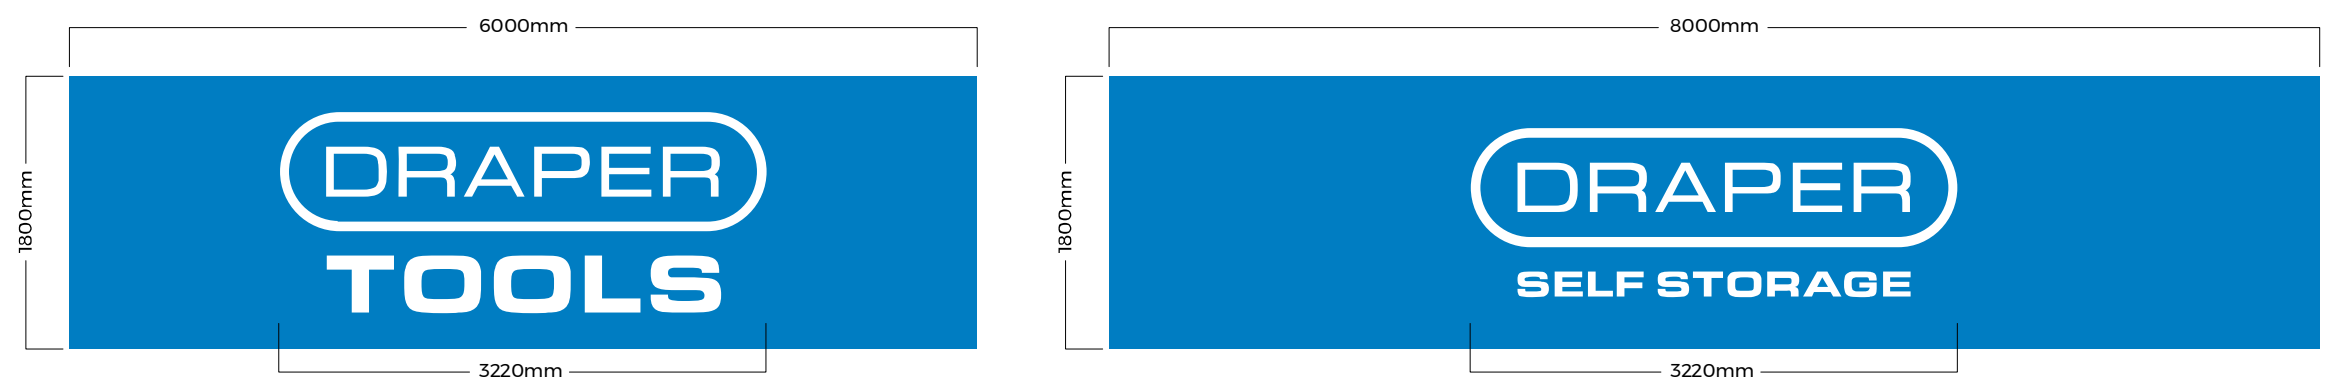


2No. Sets of Non illuminated flat cut 5mm white acrylic letters fixed via locators to painted cladding.

 

1:50



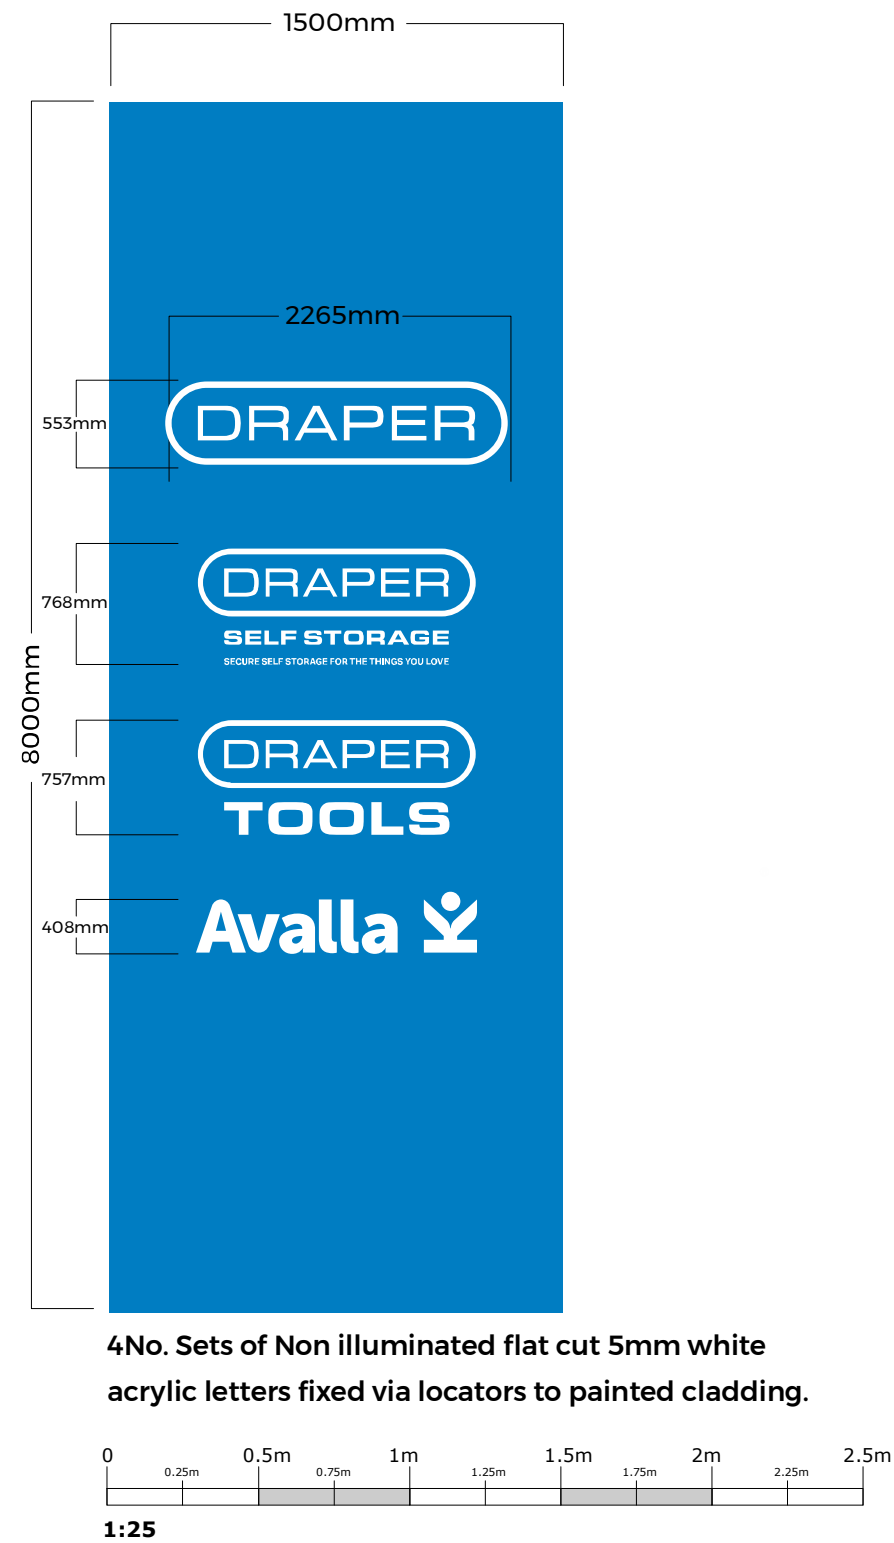



ALL OLD SIGNAGE TO BE REMOVED