




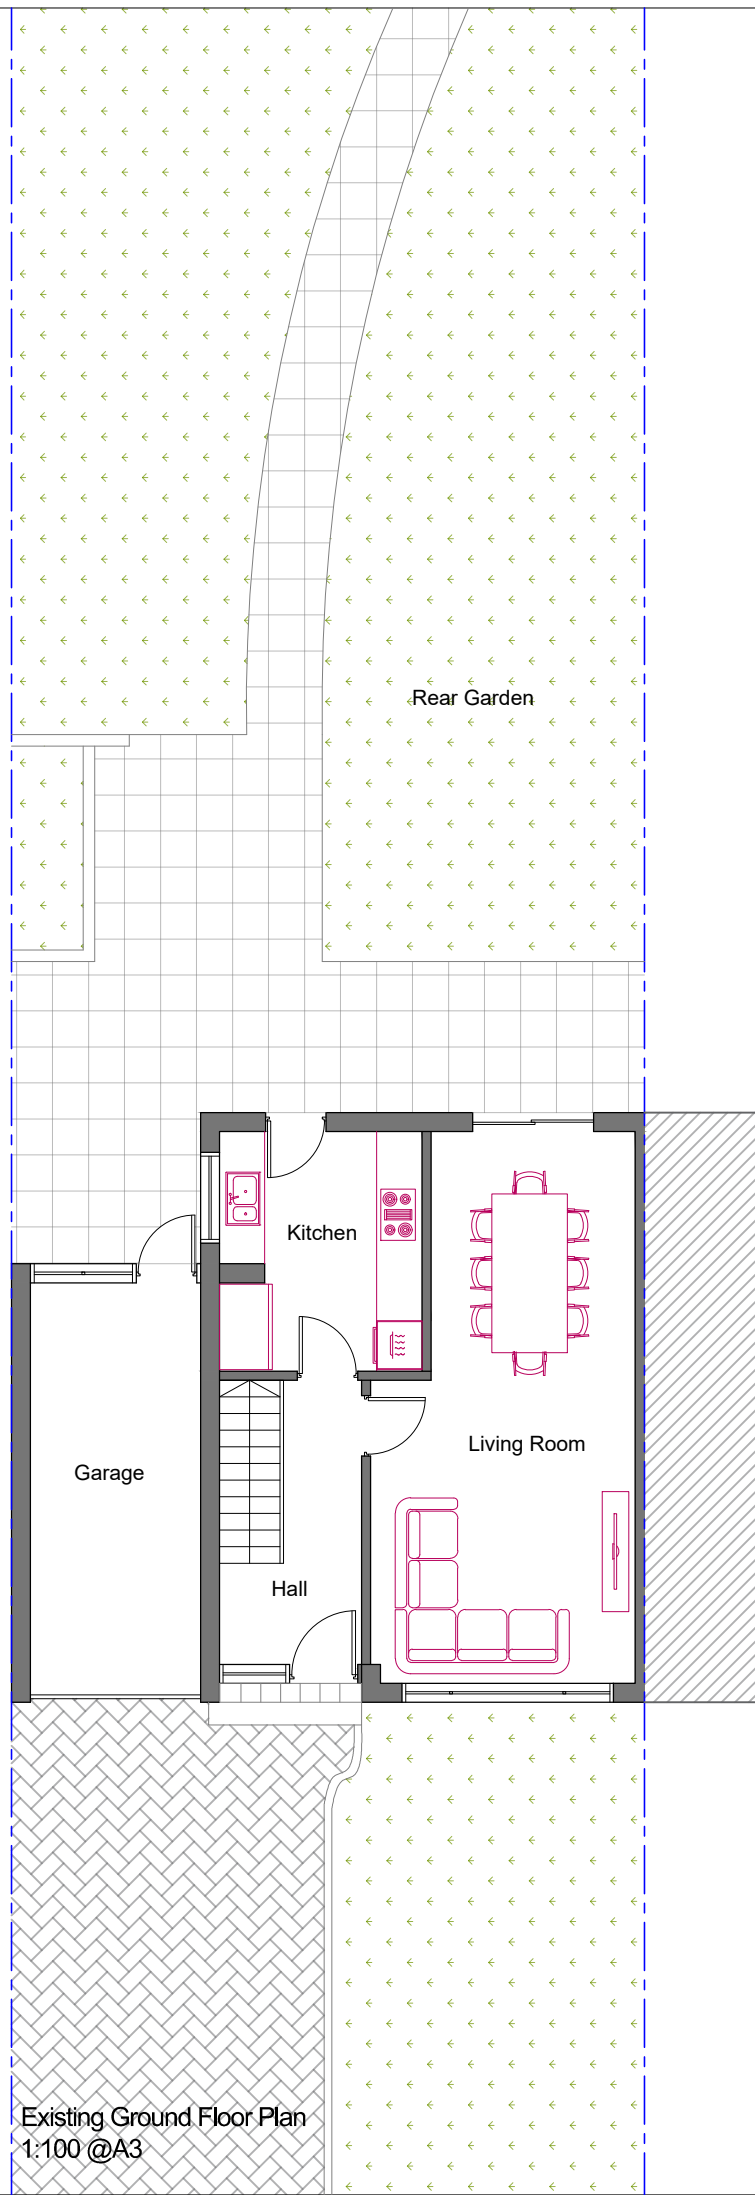

Existing Ground Floor Plan
1:100 @A3

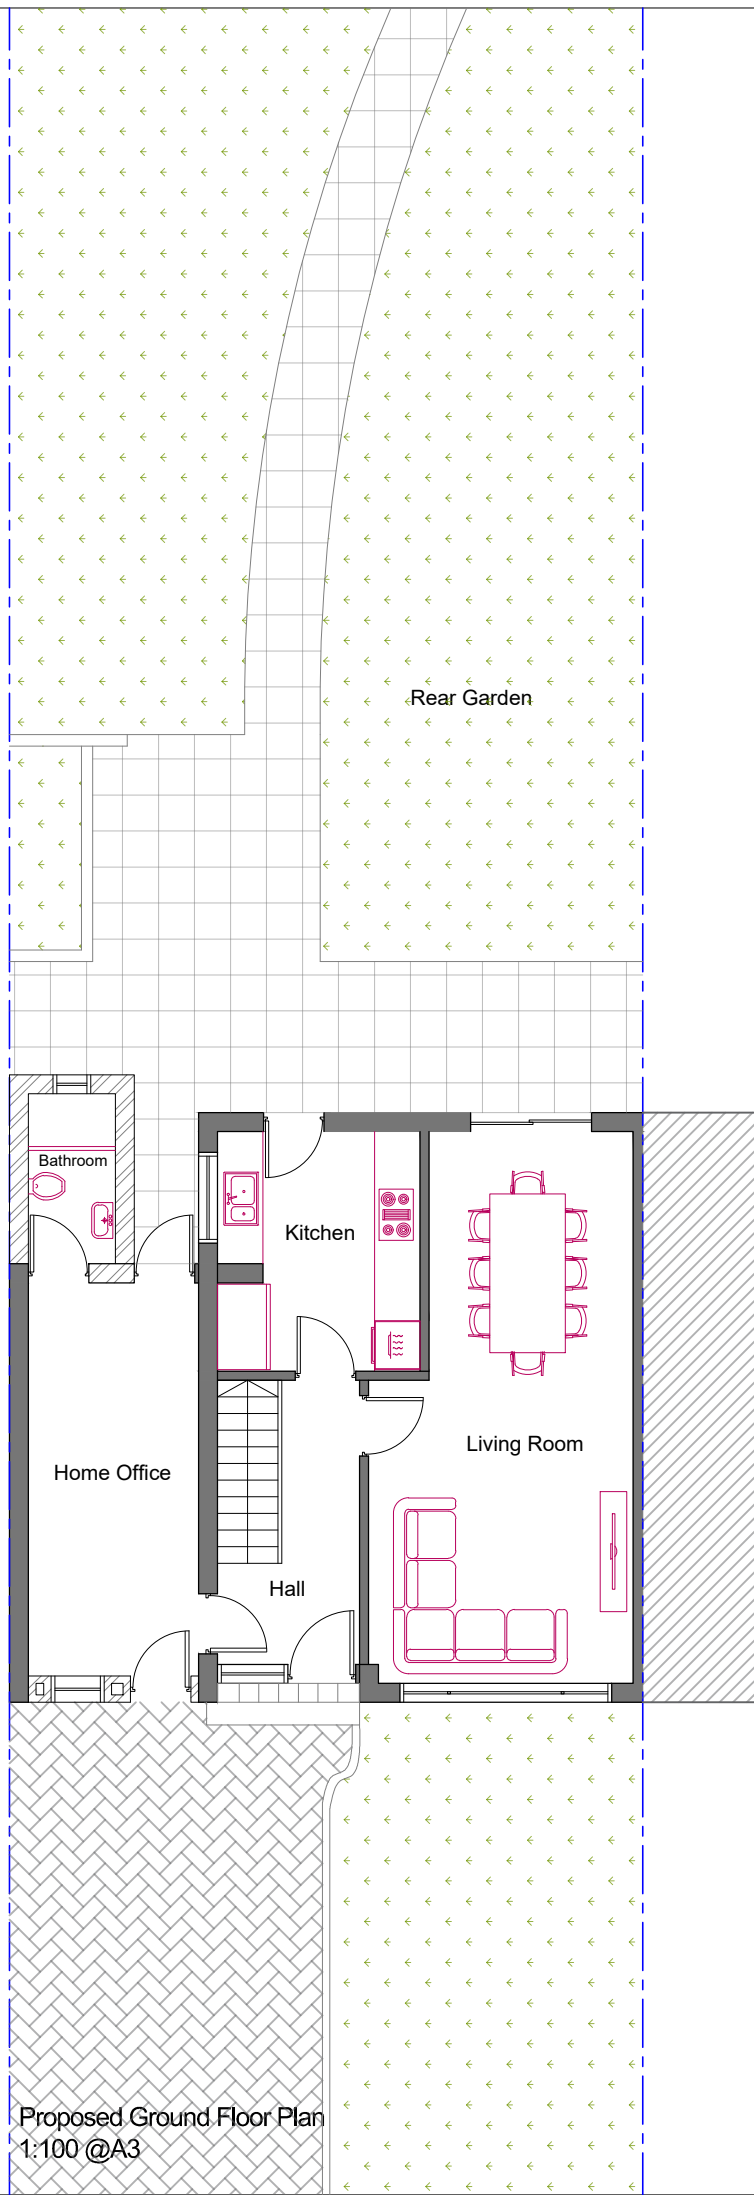

Proposed Ground Floor Plan
1:100 @A3

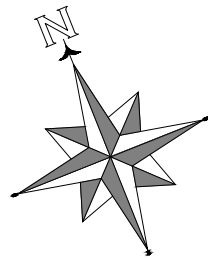

- EXISTING WALLS
- NEW CAVITY WALLS
- NEW STUD WALLS
- NEW DORMER WALLS
- REMOVED WALL

0 5m



19 St James Park road, Shirley,
Southampton, SO16 6HL
TEL: 077 4569 6432
E-MAIL: info@naplanning.co.uk
WEB: www.naplanning.co.uk

Project
13 Ridgeway Close, Chandler's Ford

Drawing
Garage Conversion

Title
Existing & Proposed Ground Floor Plan

Drawing Status:

Scale 1:100 @ A3	Drawn N.ALI	Date 20.03.2024
Project No 301	Page 01	Revision P1