



This drawing is indicative ONLY and only for illustrative purposes.
All info / dimensions to be checked by any / all relevant parties.

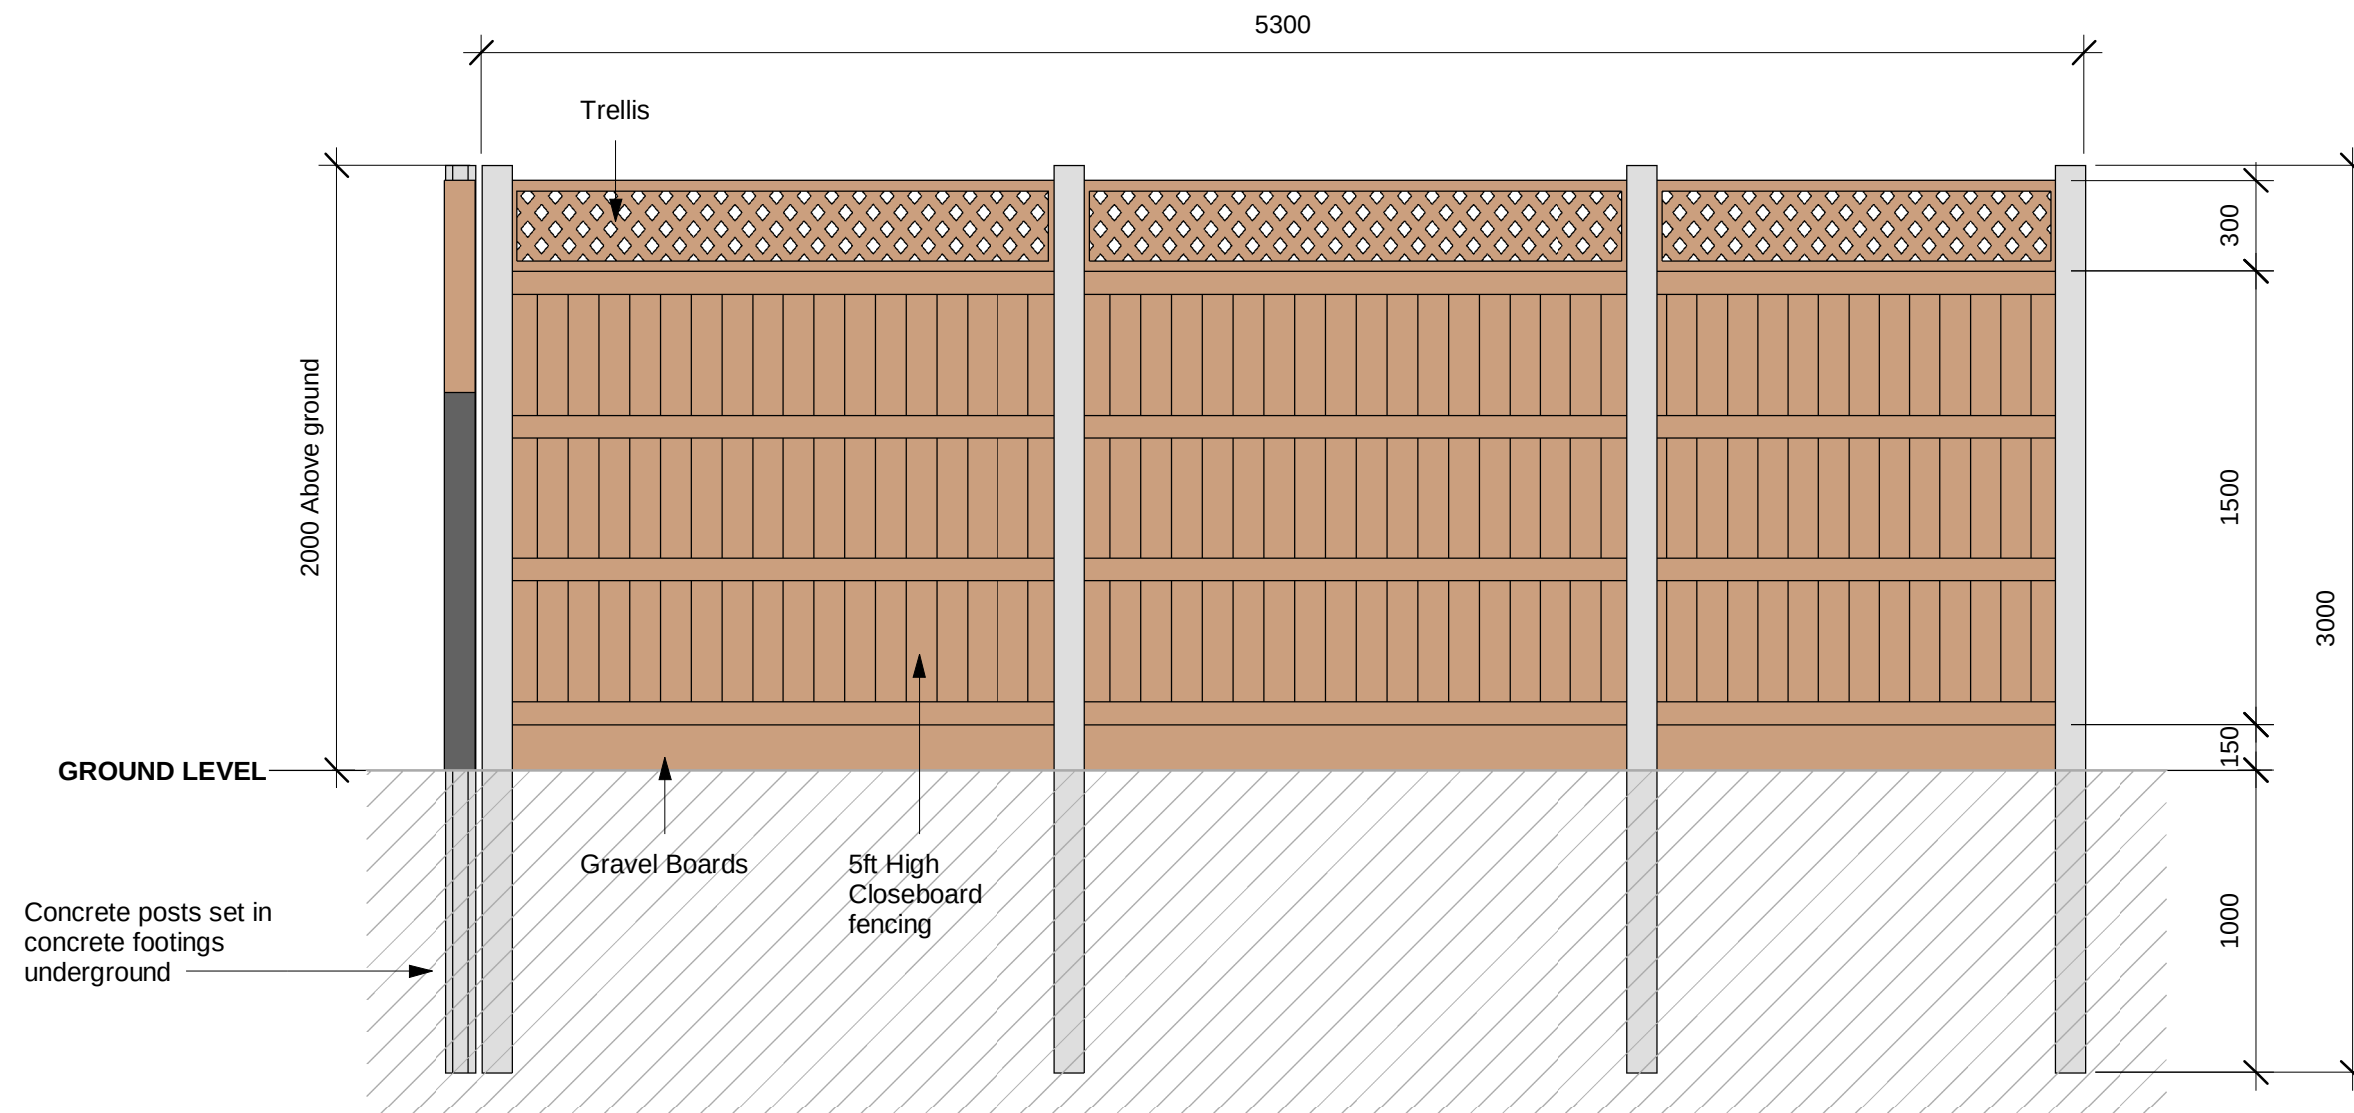


1 Elevation 1
1 : 25

Final design / dimensions will be determined by fencing contractor.

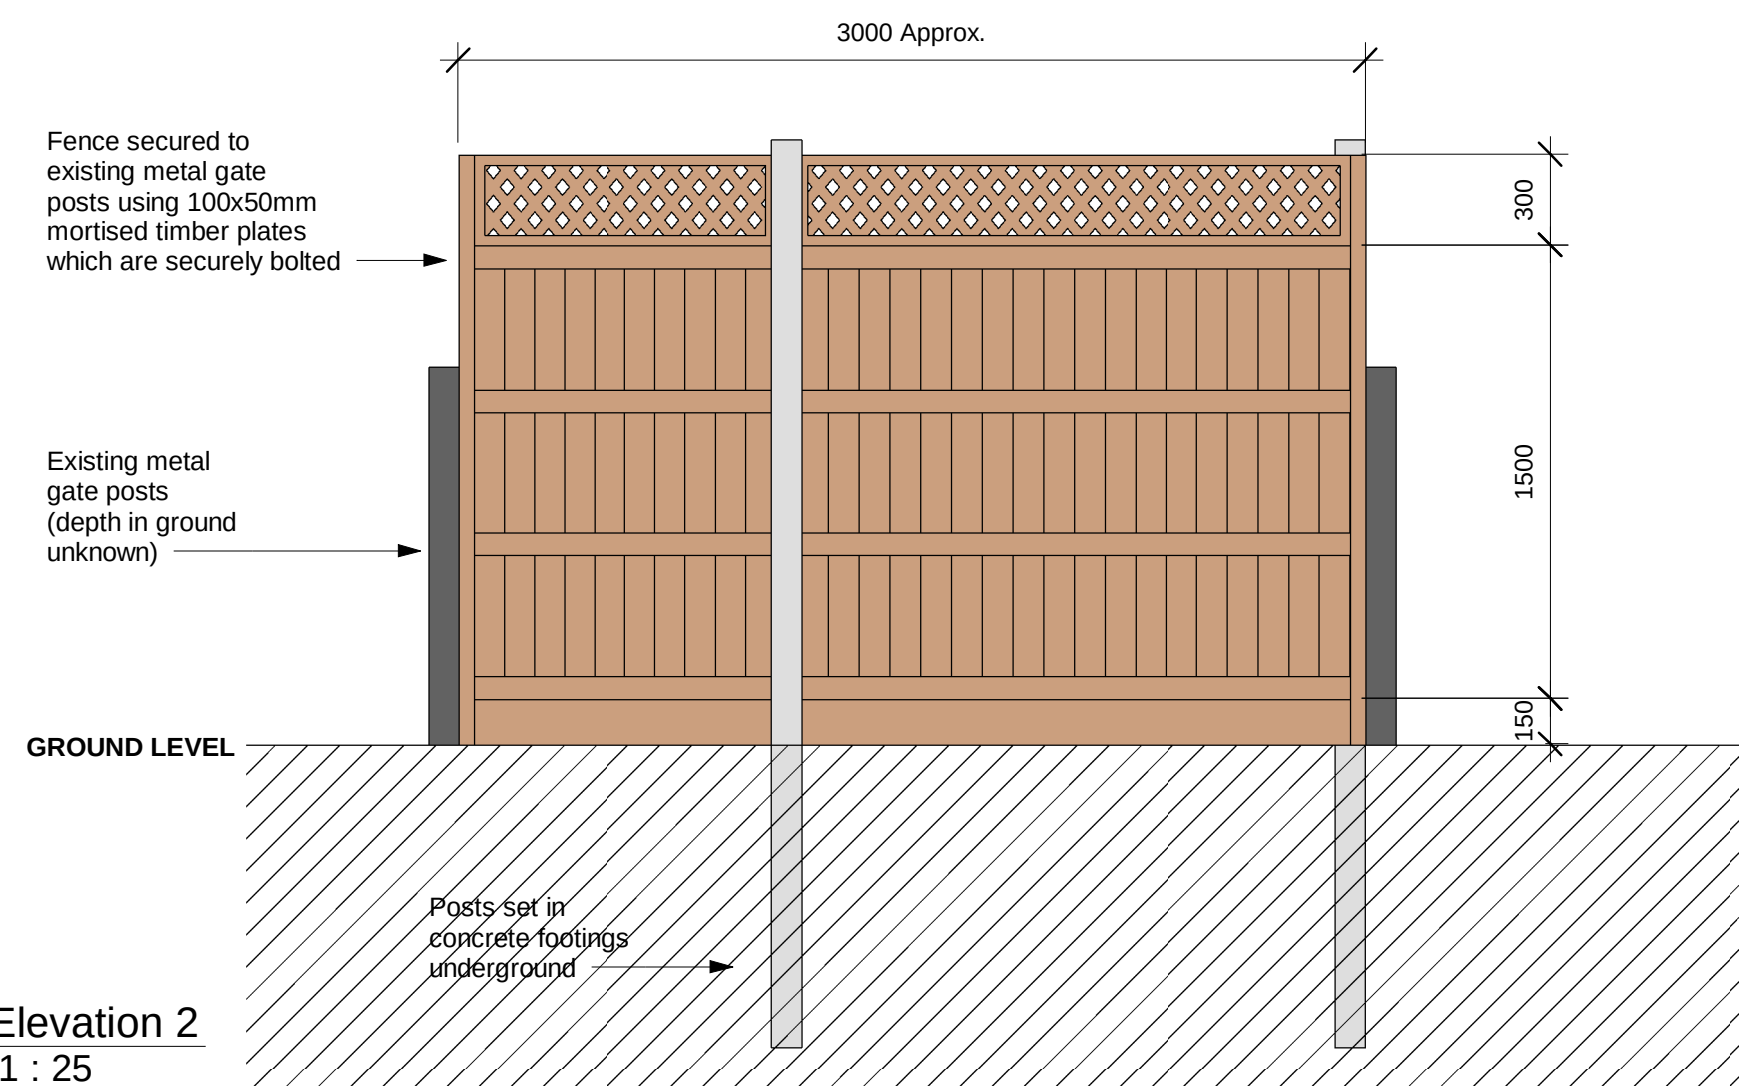

② Elevation 2
1 : 25

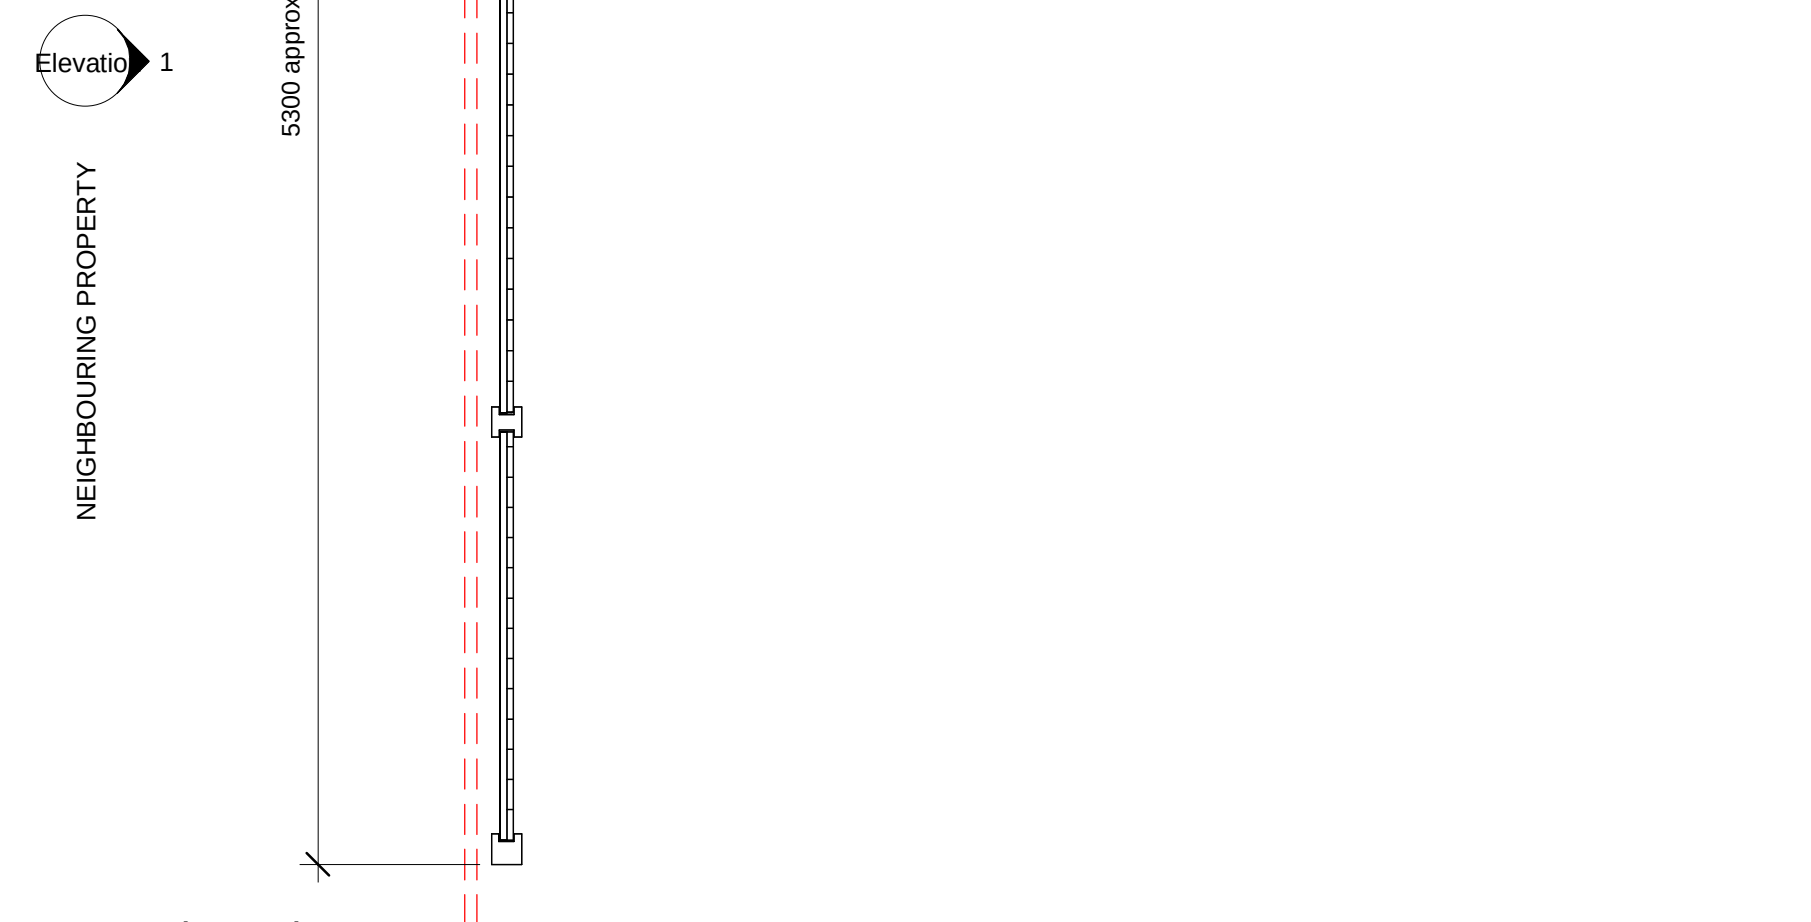

3 Floor Plan
1 : 25

Scale 1:25

[illegible]

Project 12 Mead Rd, Chandler's Ford, Eastleigh, SO53 2EZ Proposed fencing	Drawing Title: Floor Plan & Elevations	
	Drawn By: NL	Sheet Size: A2
	Scale: As Indicated	Rev:
	Chkd by:	Job No:
	Quote No:	Drwg No:
	Status Preliminary	Date: 24/04/24