



THIS DRAWING IS THE COPYRIGHT OF ORANGE KEY LTD. IT IS PRIVATE AND CONFIDENTIAL AND IS SUPPLIED ON THE EXPRESS CONDITION THAT IT IS NOT USED FOR ANY PURPOSE OR COPIED OR COMMUNICATED TO ANY OTHER PARTY WITHOUT THE WRITTEN CONSENT OF ORANGE KEY LTD.

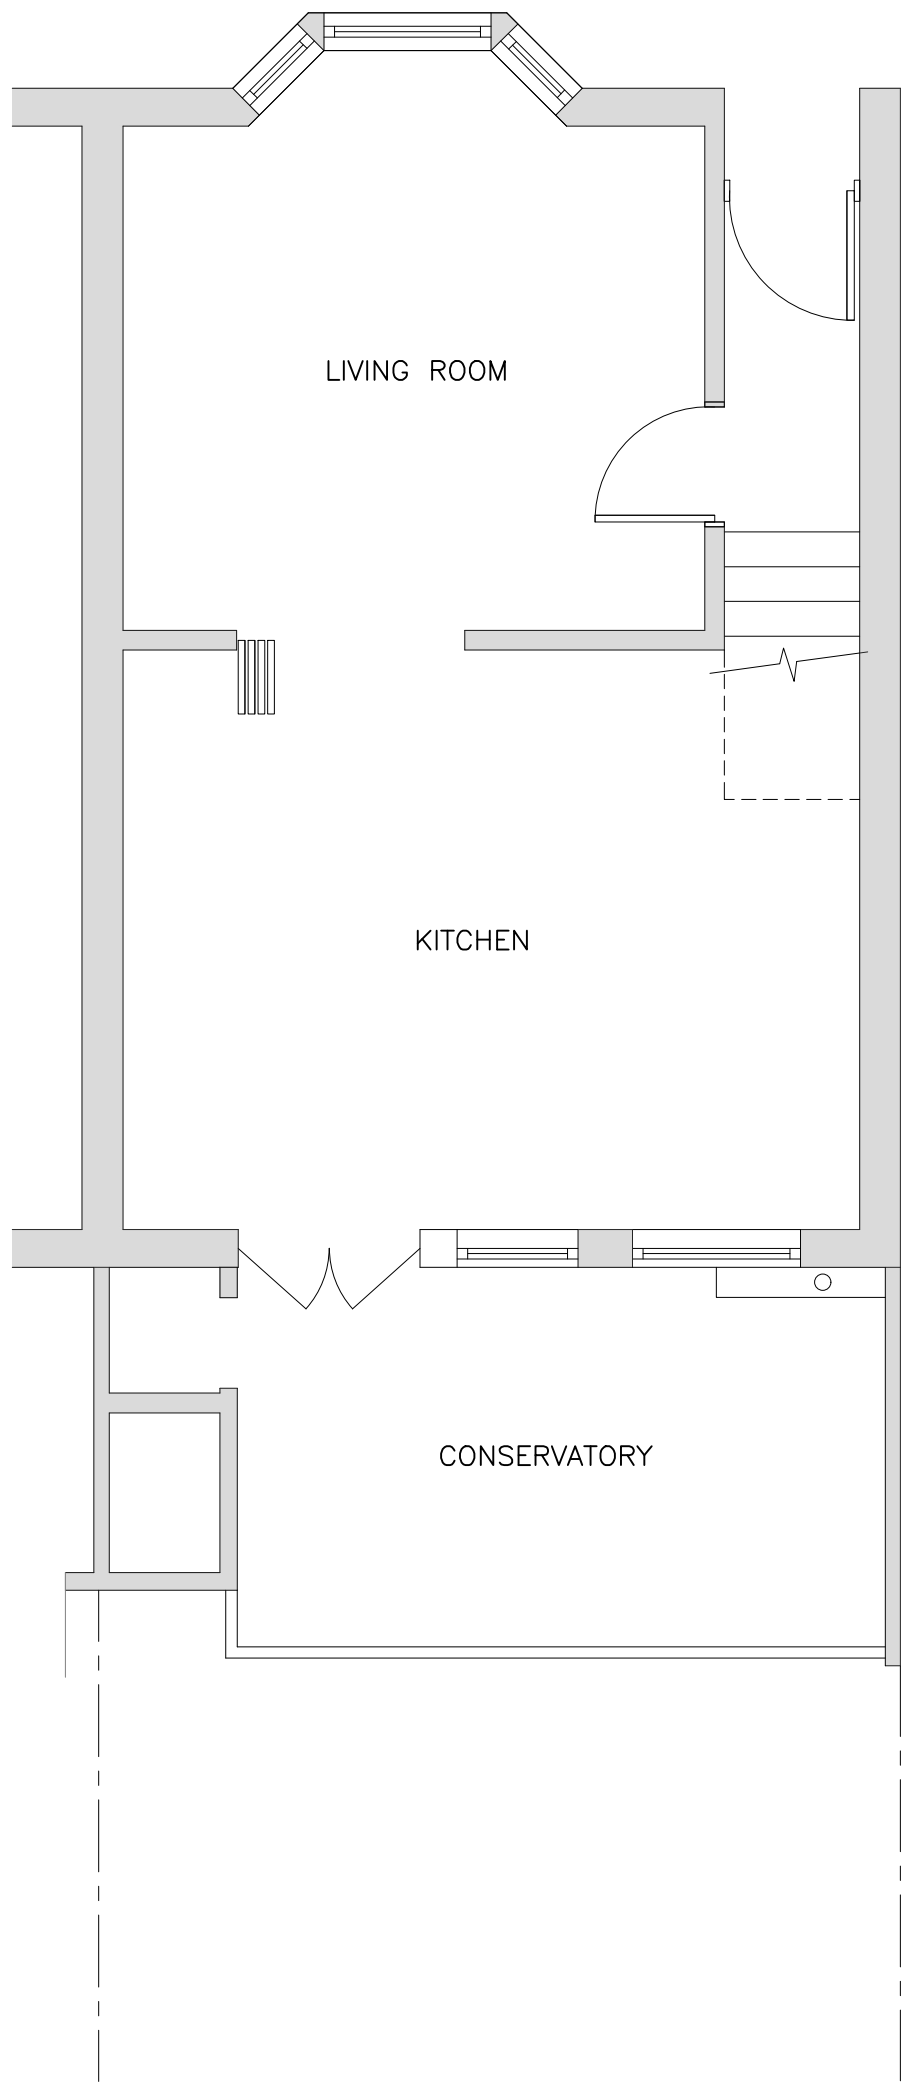

EXISTING GROUND FLOOR LAYOUT  
SCALE 1:50

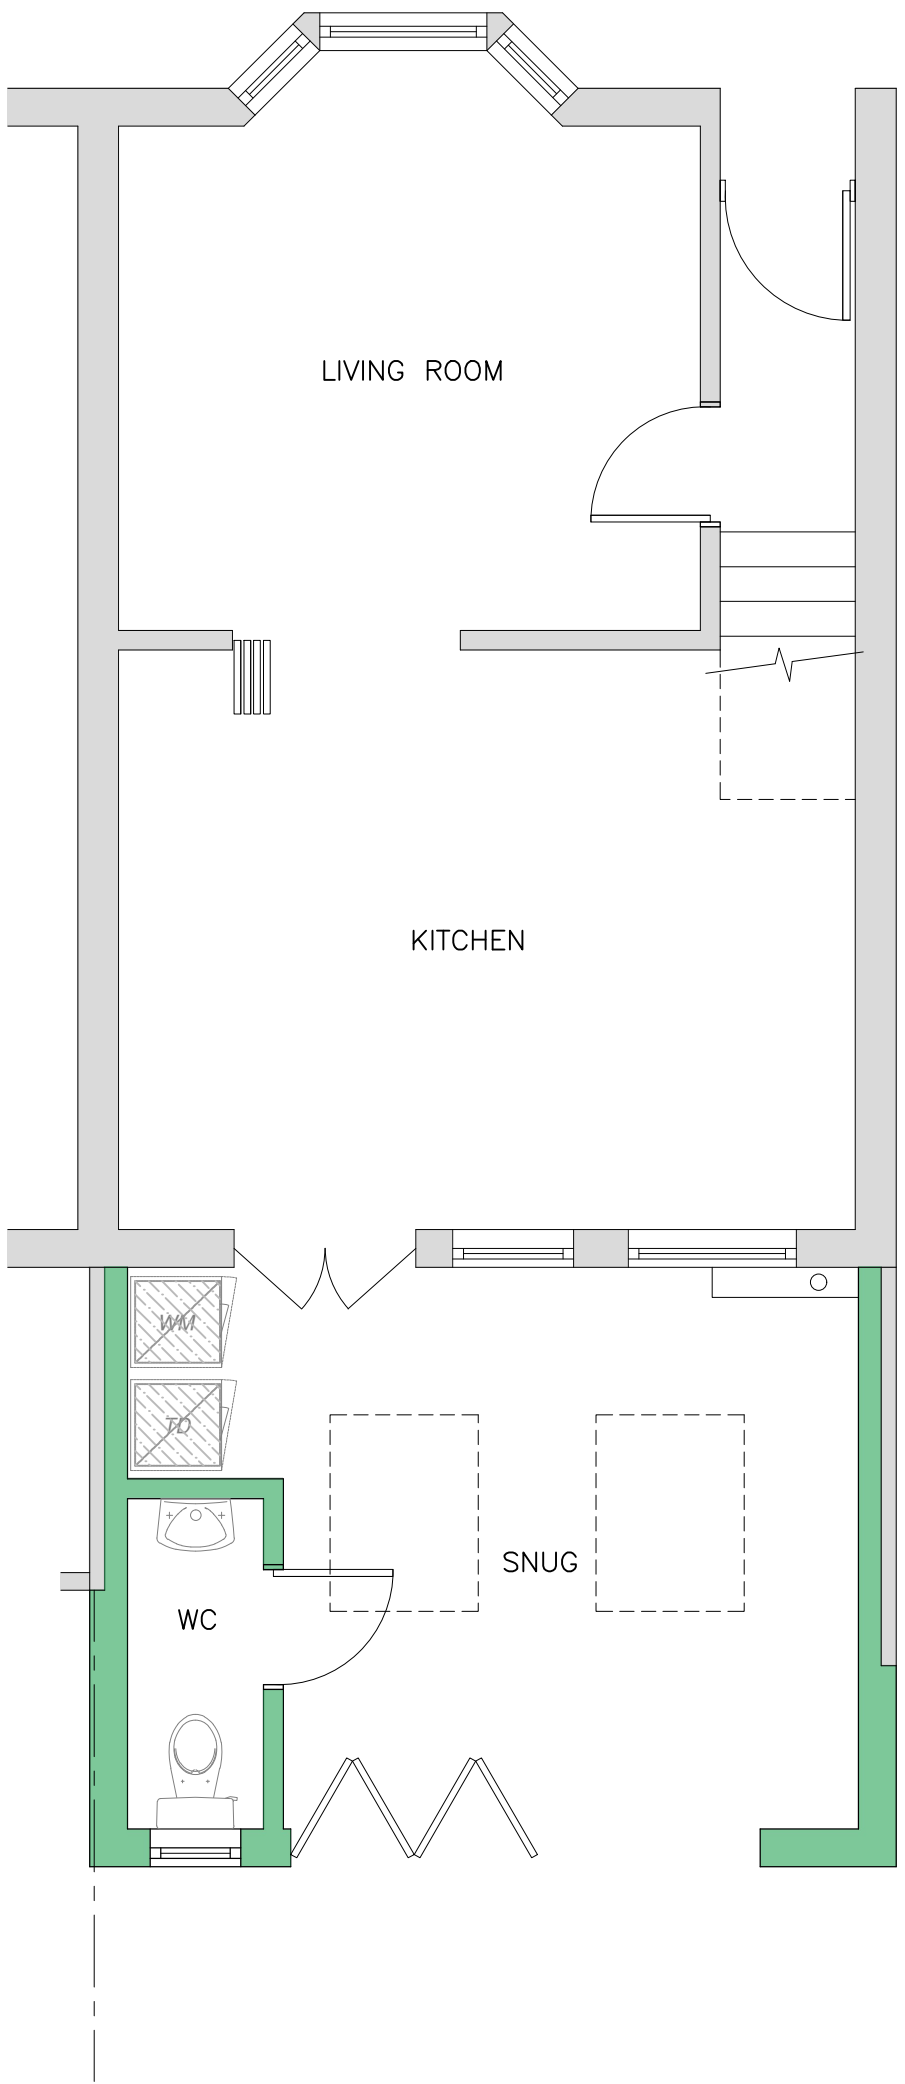


PROPOSED GROUND FLOOR LAYOUT  
SCALE 1:50




LOCATION PLAN  
SCALE 1:1250



BLOCK PLAN  
SCALE 1:500

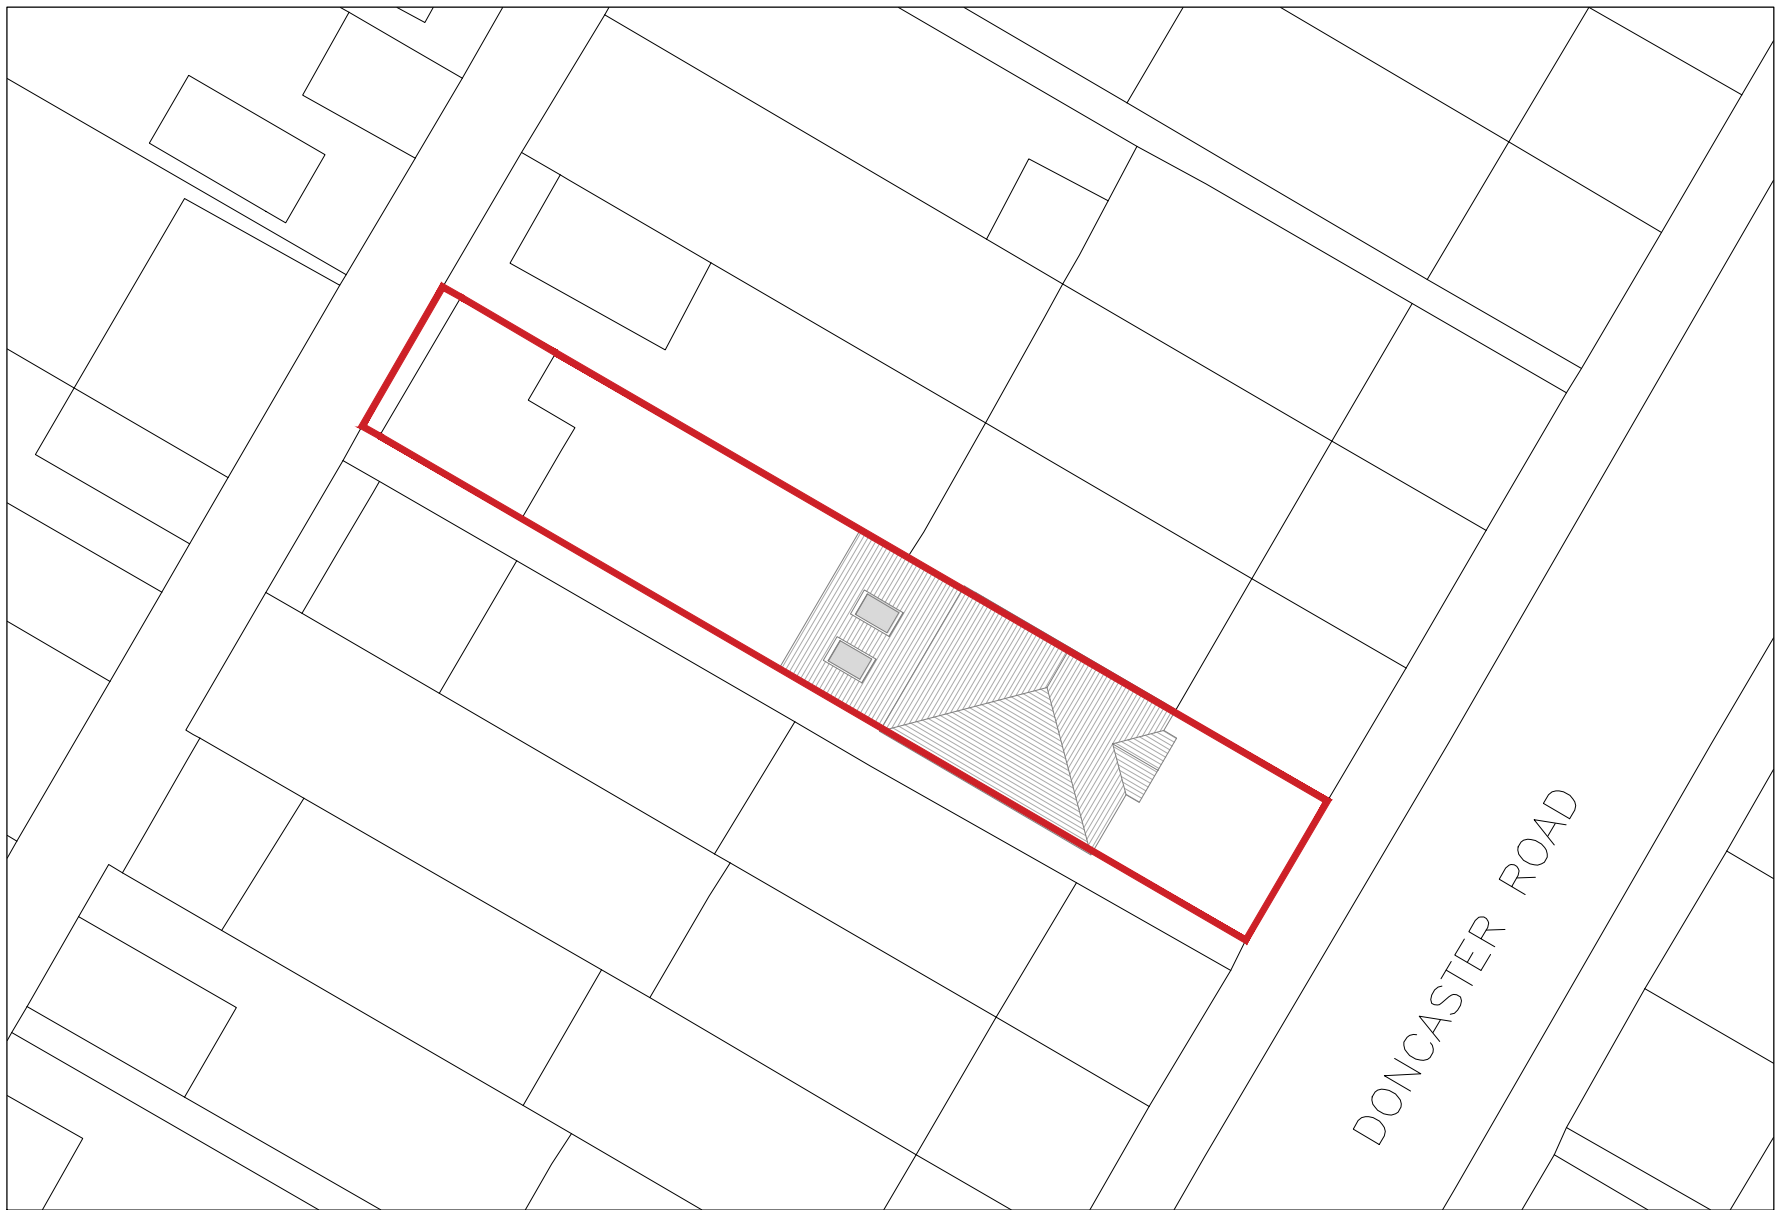

SITE PLAN  
SCALE 1:250

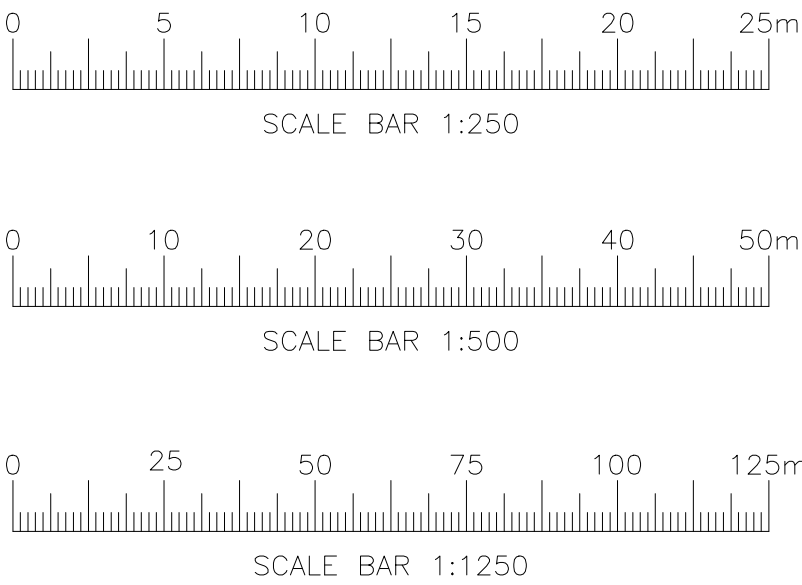

ORANGE KEY  
DESIGN STUDIOS

Tel: (01488) 682918  
E-mail: info@orangekeyltd.co.uk

Client  
MR S PEACOCK

Project  
106 DONCASTER ROAD  
EASTLEIGH  
SO50 5QN

Title  
EXISTING AND PROPOSED  
ELEVATIONS AND ROOF PLAN.  
LOCATION, BLOCK AND SITE  
PLAN.

Scale  
AS SHOWN @ A1

Date  
APRIL 2024

Drawing number

24019/PL002

Rev.

P2