





FRONT ELEVATION

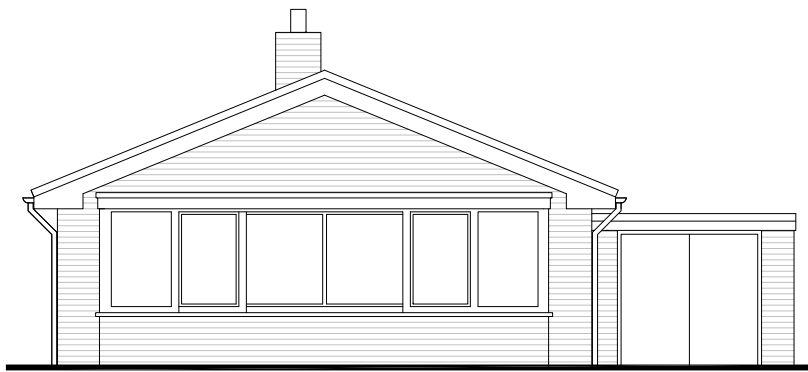


SIDE ELEVATION

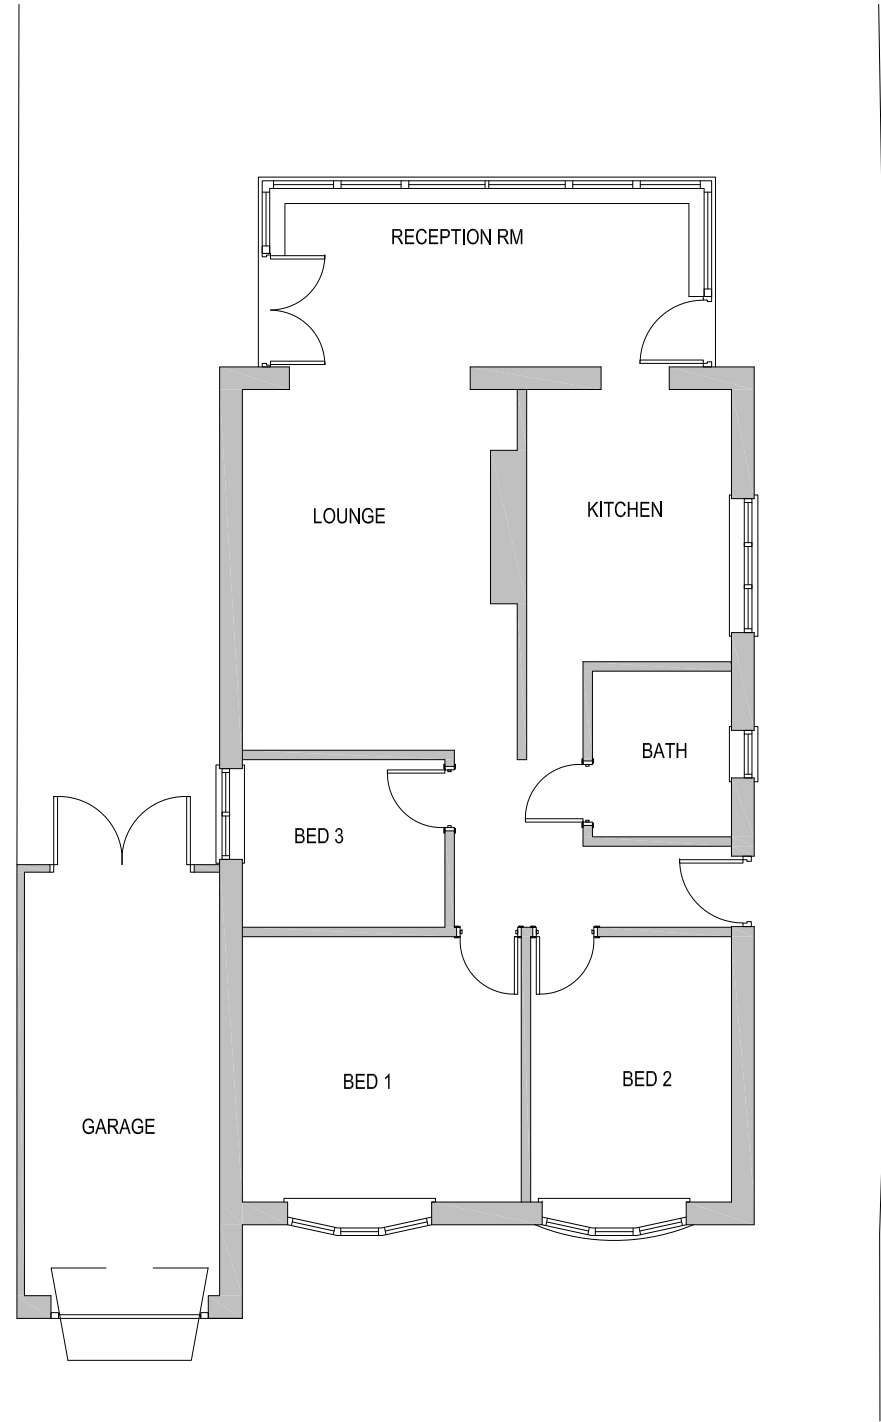

REAR ELEVATION



SIDE ELEVATION

 

- NOTES
1. This drawing is the copyright of **NA PALMER DESIGN LTD**. It may not be copied, altered or reproduced in any way whatsoever neither passed to a third party without their written authority.
2. Diminensions to be checked on site prior to commencing any work. Any discrepancies should be reported to the project architect immediately.
3. Listed dimensions must be assumed approximate and checked on site.
4. If in doubt ask.

rev. description date by ch
drawing status: PLANNING

**NA PALMER
DESIGN LTD**

NA PALMER DESIGN LTD
M: 07360109434 E: neil@nyerarch.co.uk

client	MR J CHAMBERLAIN		
project	EXTENSIONS & ALTERATIONS 3 PRIMROSE CLOSE HEDGE END SO30 0LL		
drawing	EXISTING PLAN AND ELEVATIONS		
drawn	scale	checked	date
NAP	1:100@A		MAY 24
drawing No.	10548-PL-02	revision	A