


Elevations Scale Bar 1:100




North West

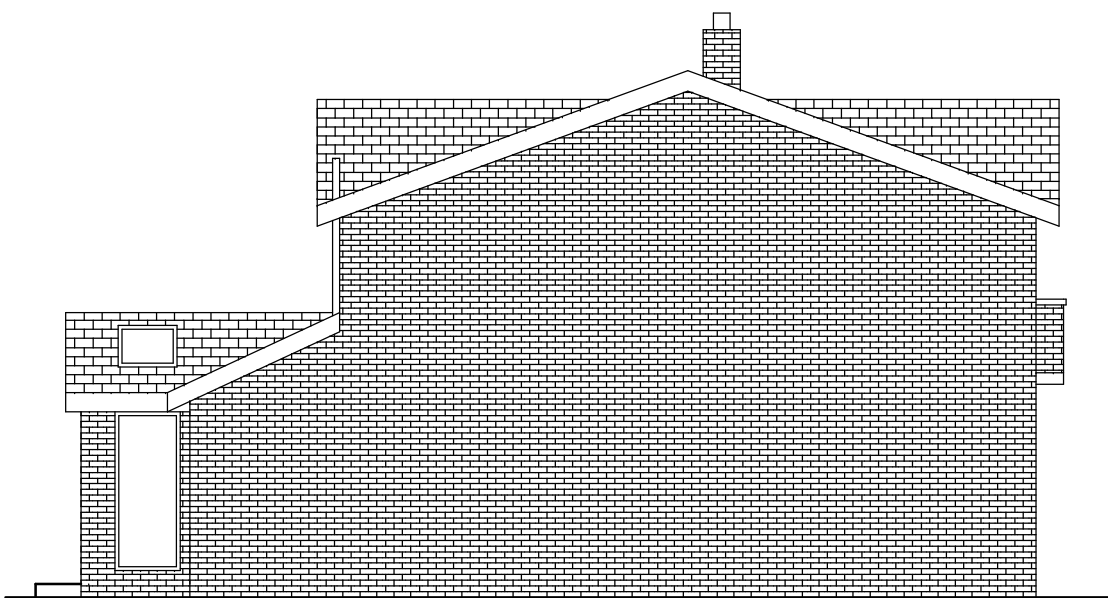

North East




South East

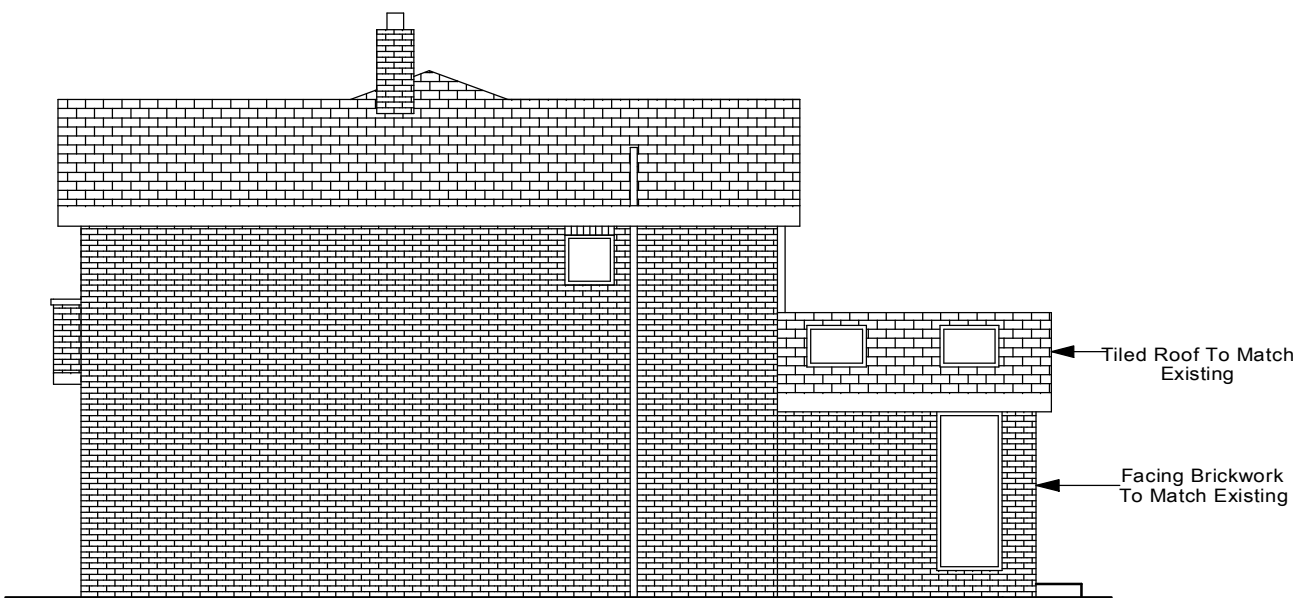


South West


Elevations

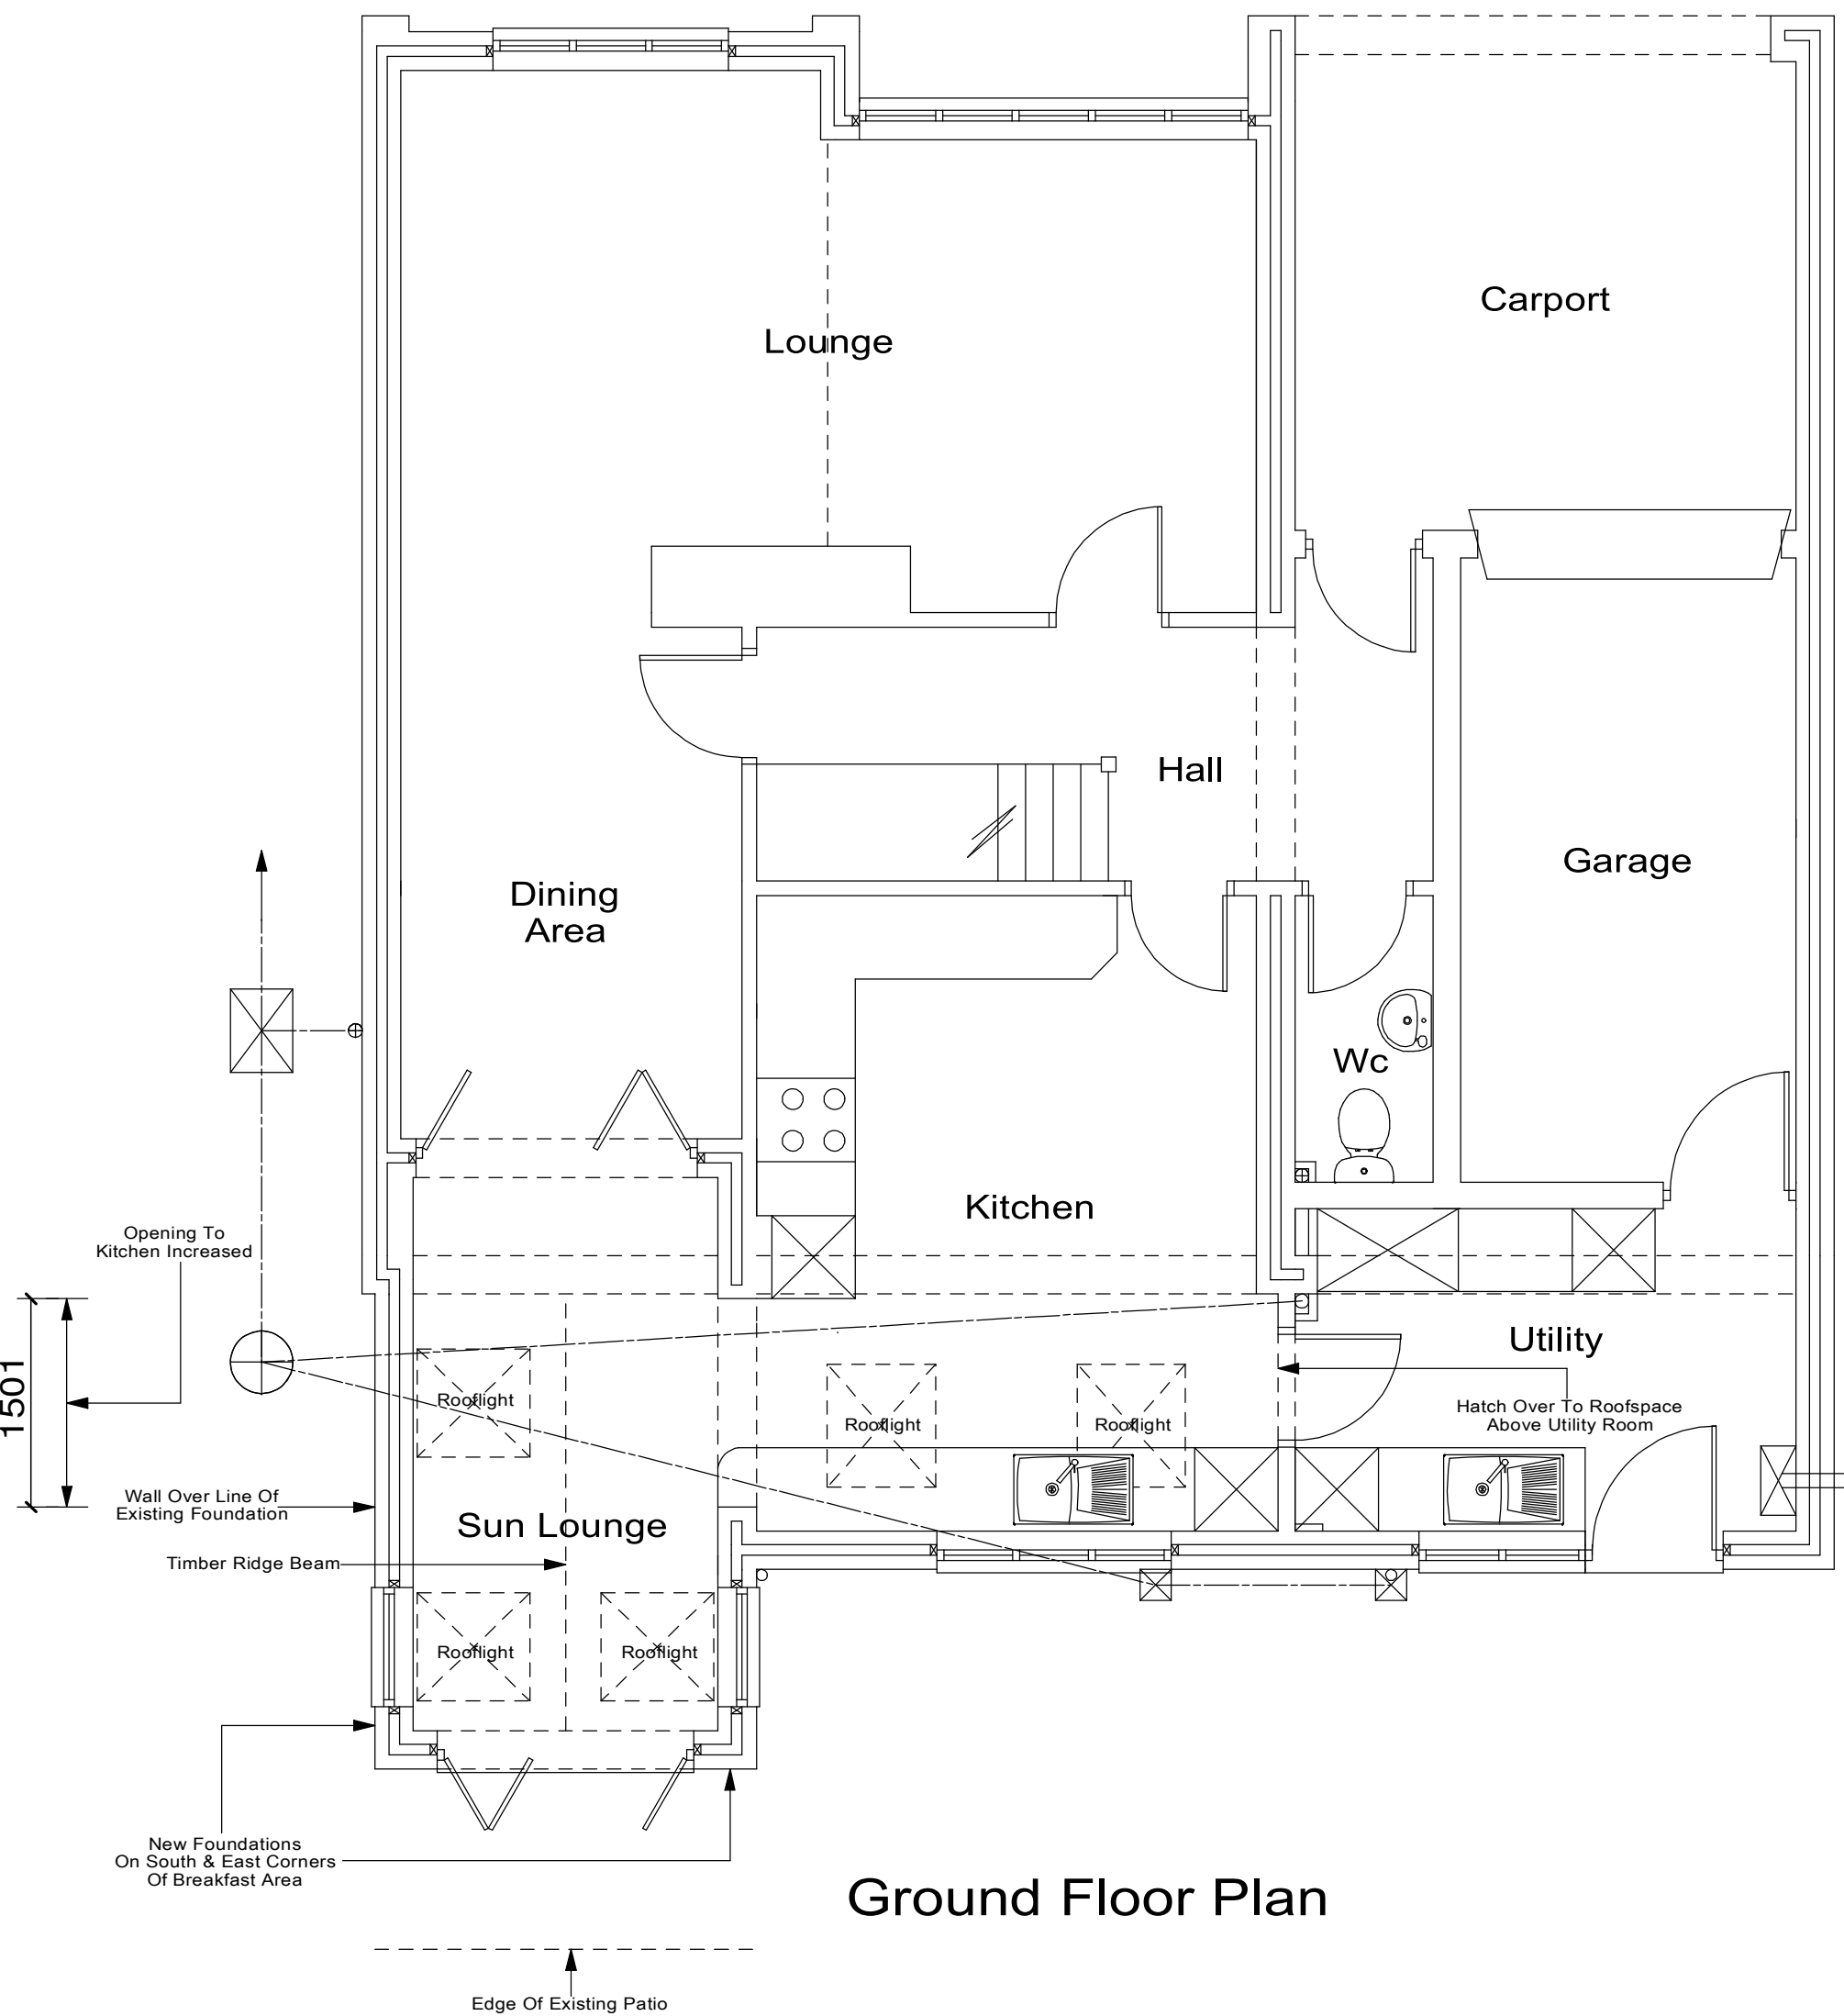

Ground Floor Plan

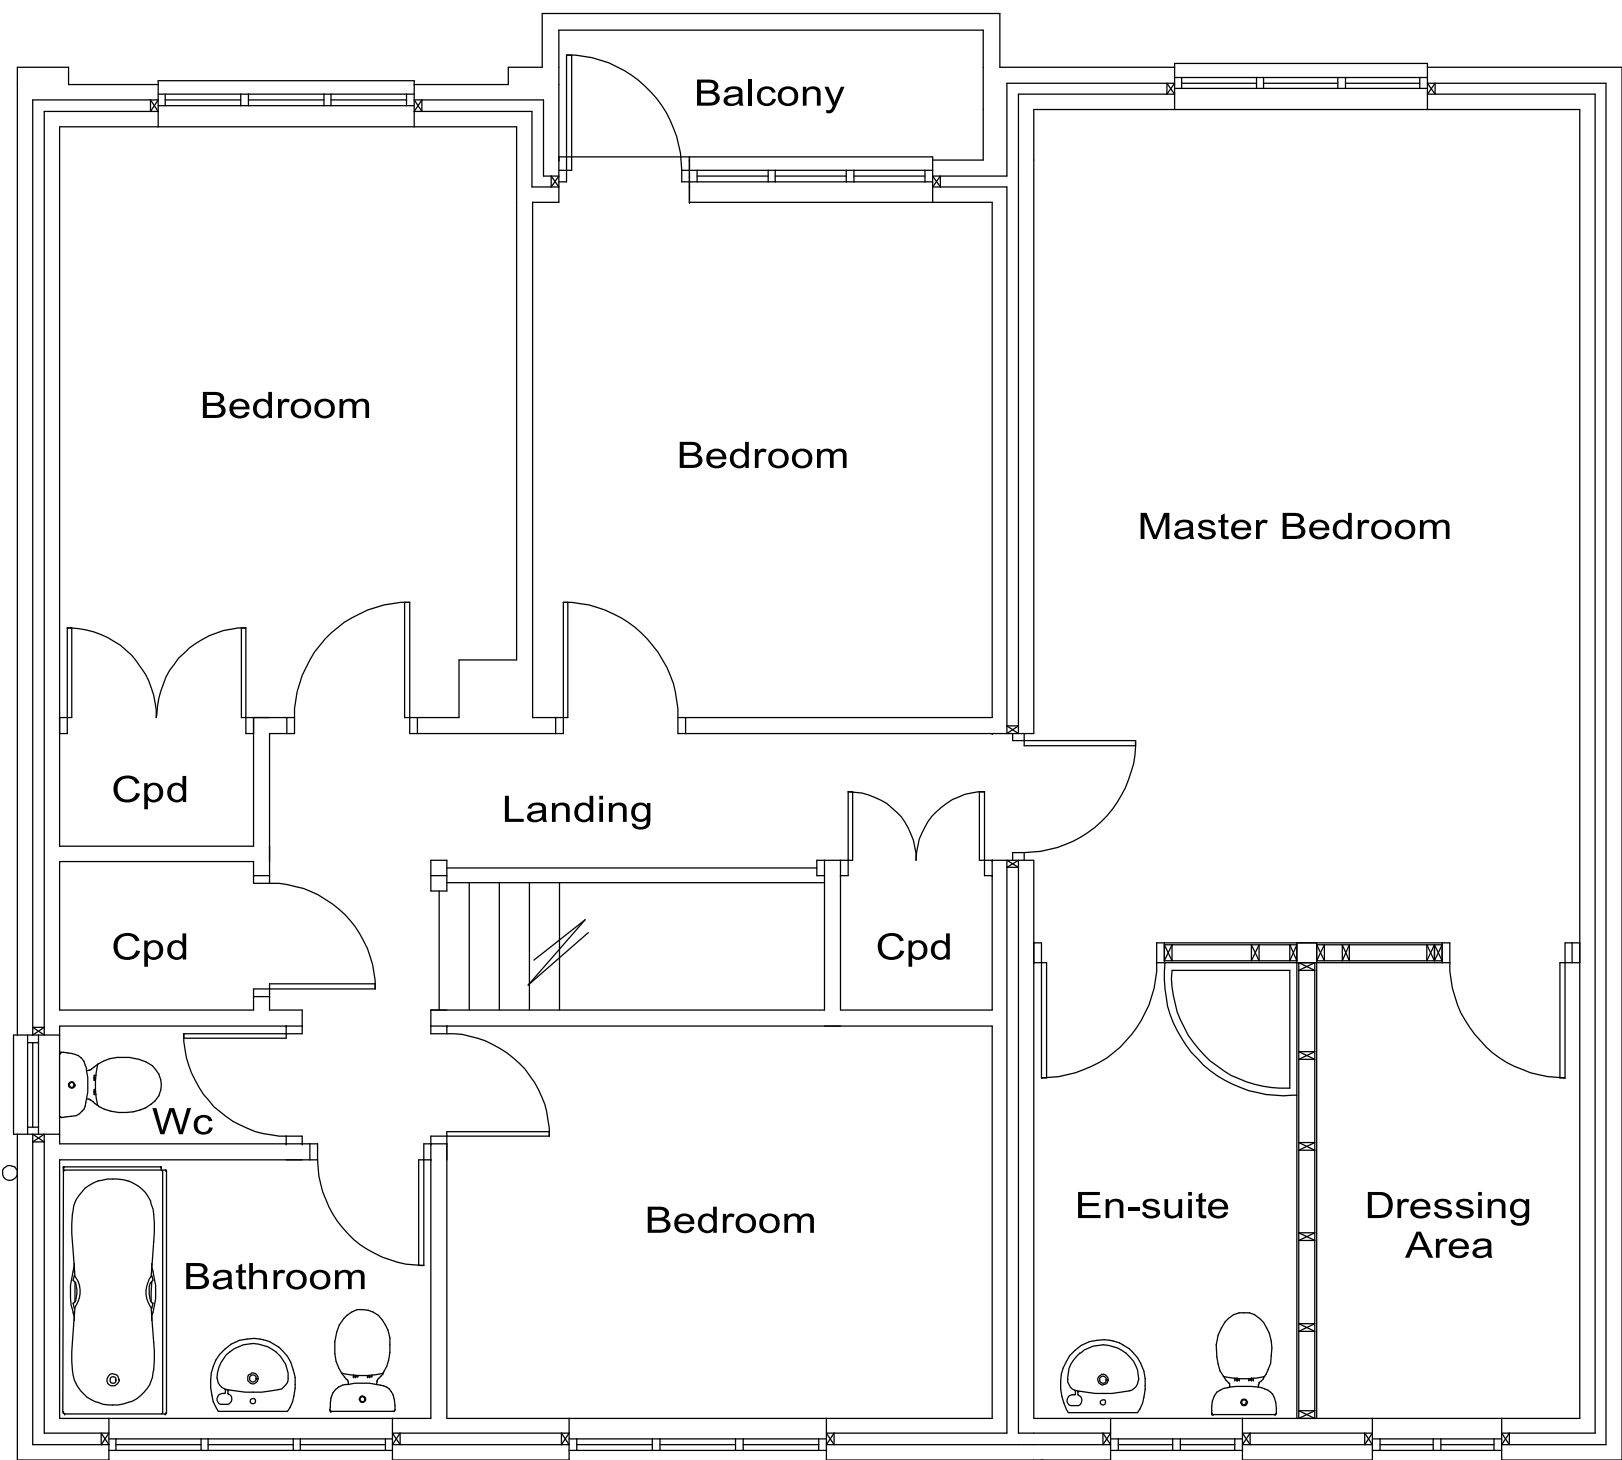

First Floor Plan

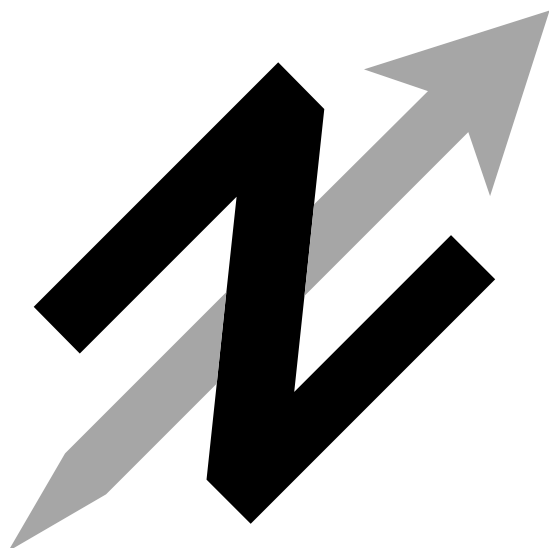

Floor Plans Scale Bar 1:50



Jem Musselwhite C.Build E FCABE, MIET, MlconstM. Chartered Building Engineer & Surveyor.
106 Buriton Road, Winchester, Hants. SO22 6JF. Tel 07758 746207 - e-mail jem@jem-musselwhite.co.uk www.jem-musselwhite.co.uk
22 Kingsway Gardens, Chandlers Ford. Alterations & Improvements To Dwelling.
for Mr. & Mrs. I. Farmer.
As Proposed Floor Plans & Elevations.
Scales 1:50 & 1:100 @ A1 Sized Paper. Dwg. No. 2024011/002A.