





1 Existing East Elevation  
Scale 1:100



3 Existing North Elevation  
Scale 1:100

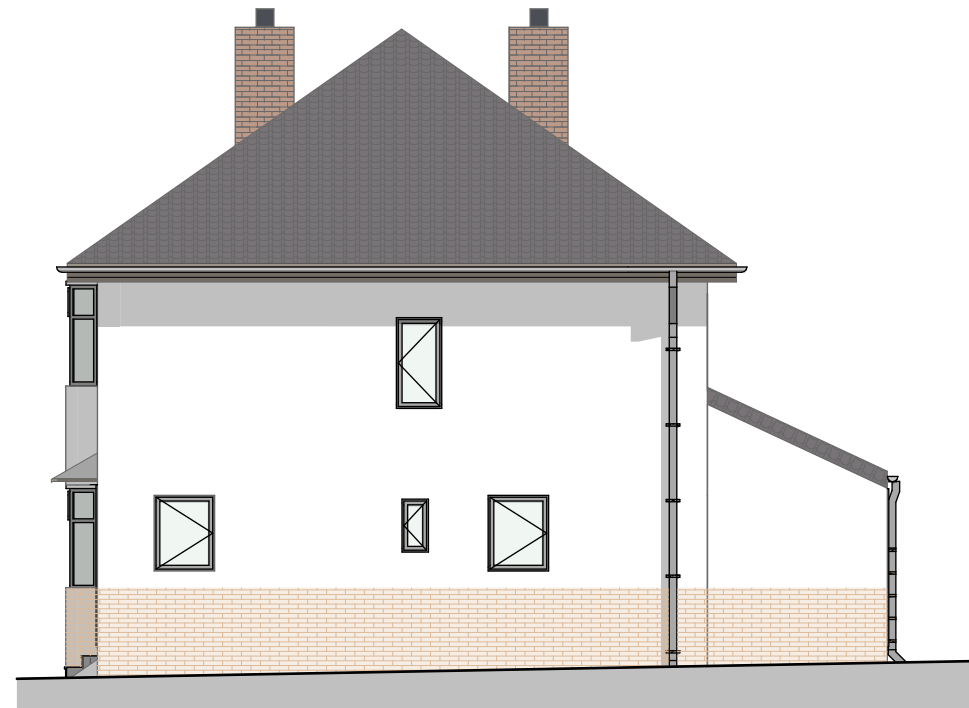

2 Existing West Elevation  
Scale 1:100

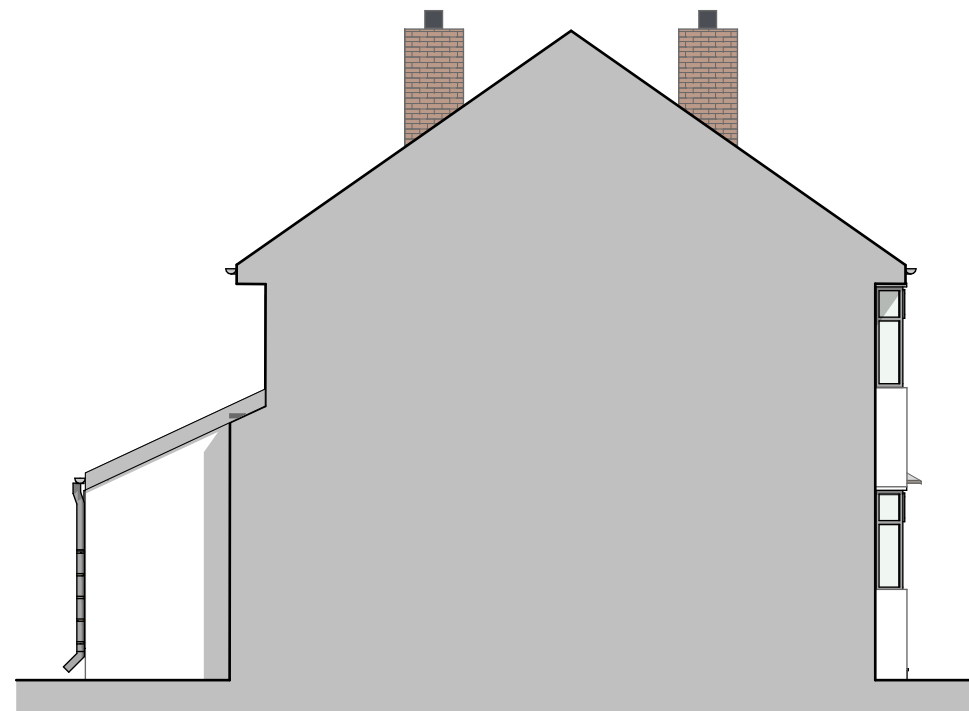

4 Existing South Elevation  
Scale 1:100

| Rev | Date | Description | DB/CB |
|-----|------|-------------|-------|
| 0   |      |             |       |

project  
43 Satchell Lane  
Hamble  
Southampton  
SO31 4HF  
status  
Planning  
drawing title  
Existing Elevations

| drawn | checked | date    | scale |
|-------|---------|---------|-------|
| NF    | MW      | 04 2024 | 1:100 |

Drawing Code

| Project | Originator | Vol | Lev | Type | Role | Number | Rev |
|---------|------------|-----|-----|------|------|--------|-----|
| P017    | PA         | -XX | -XX | -DR  | -A   | 105    | - / |