


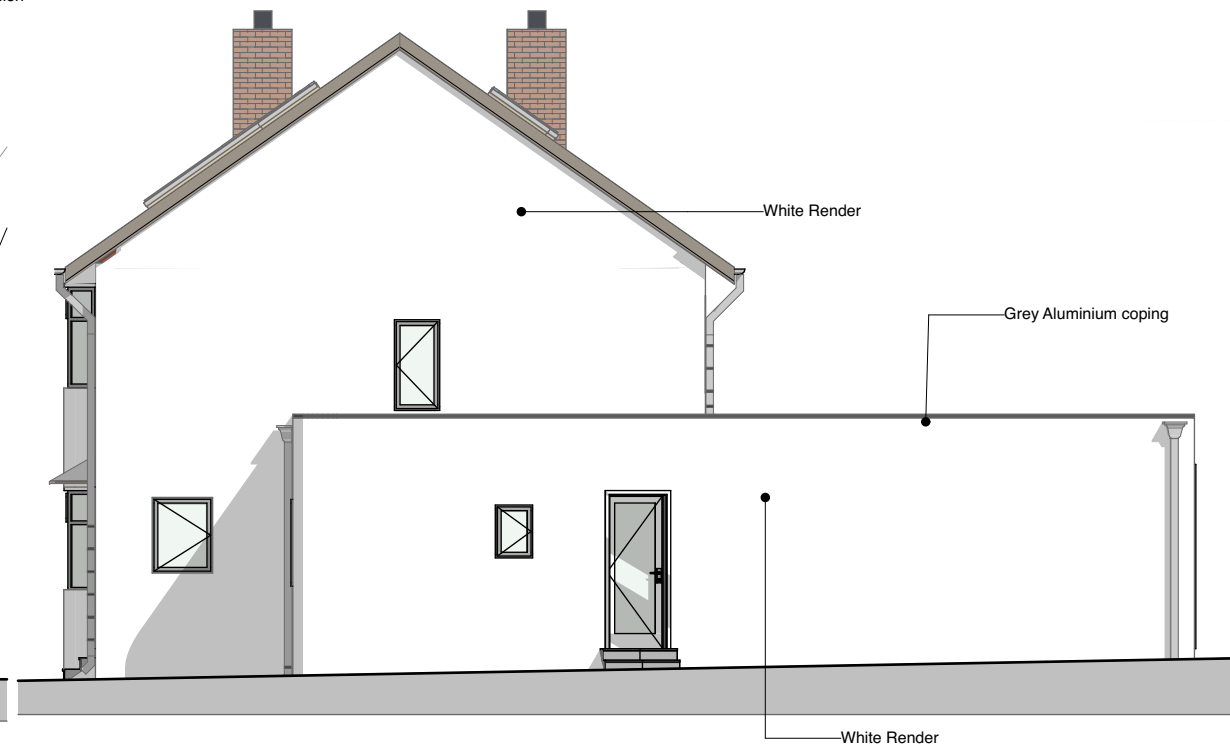


1 Proposed East Elevation
Scale 1:100



3 Proposed North Elevation
Scale 1:100



2 Proposed West Elevation
Scale 1:100

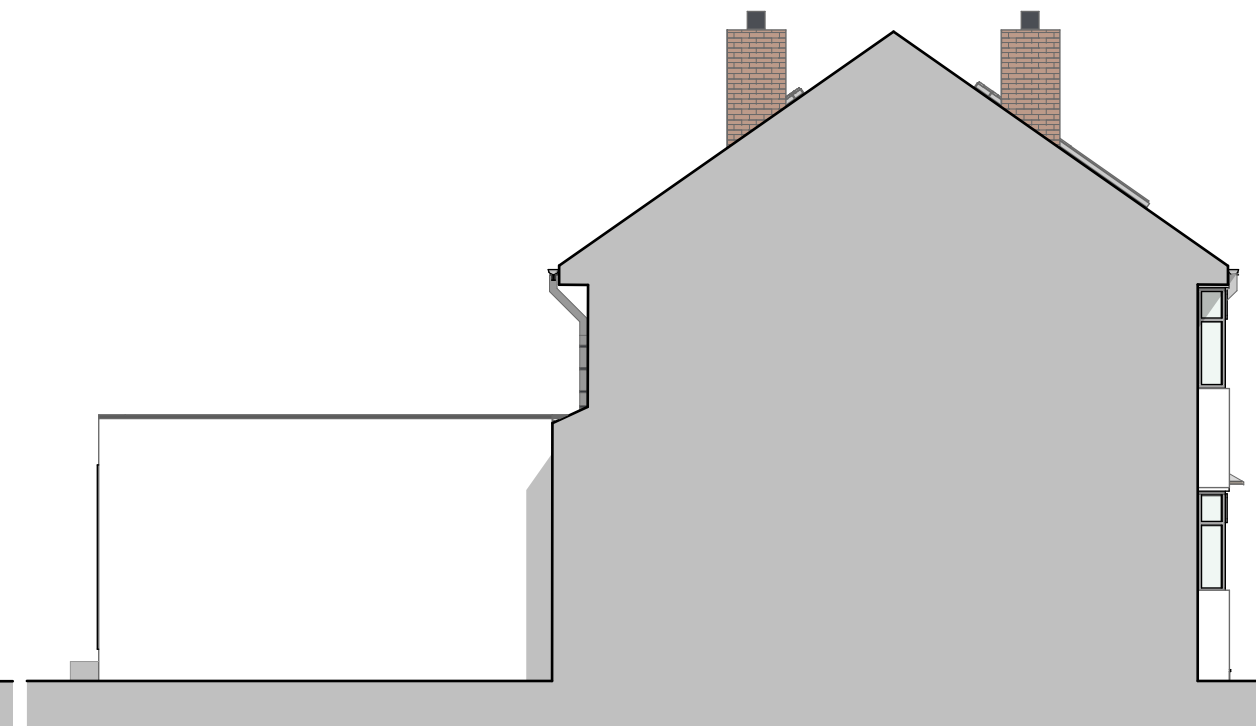

4 Proposed South Elevation
Scale 1:100

Rev	Date	Description	DB/CB	
0	1	2	3	4m

project
43 Satchell Lane
Hamble
Southampton
SO31 4HF

status

Planning

drawing title

Proposed Elevations

drawn	checked	date	scale
NF	MW	04 2024	1:100

Drawing Code

Project	Originator	Vol	Lev	Type	Role	Number	Rev
P017	PA	-XX	-XX	-DR	-A	-108	- /