



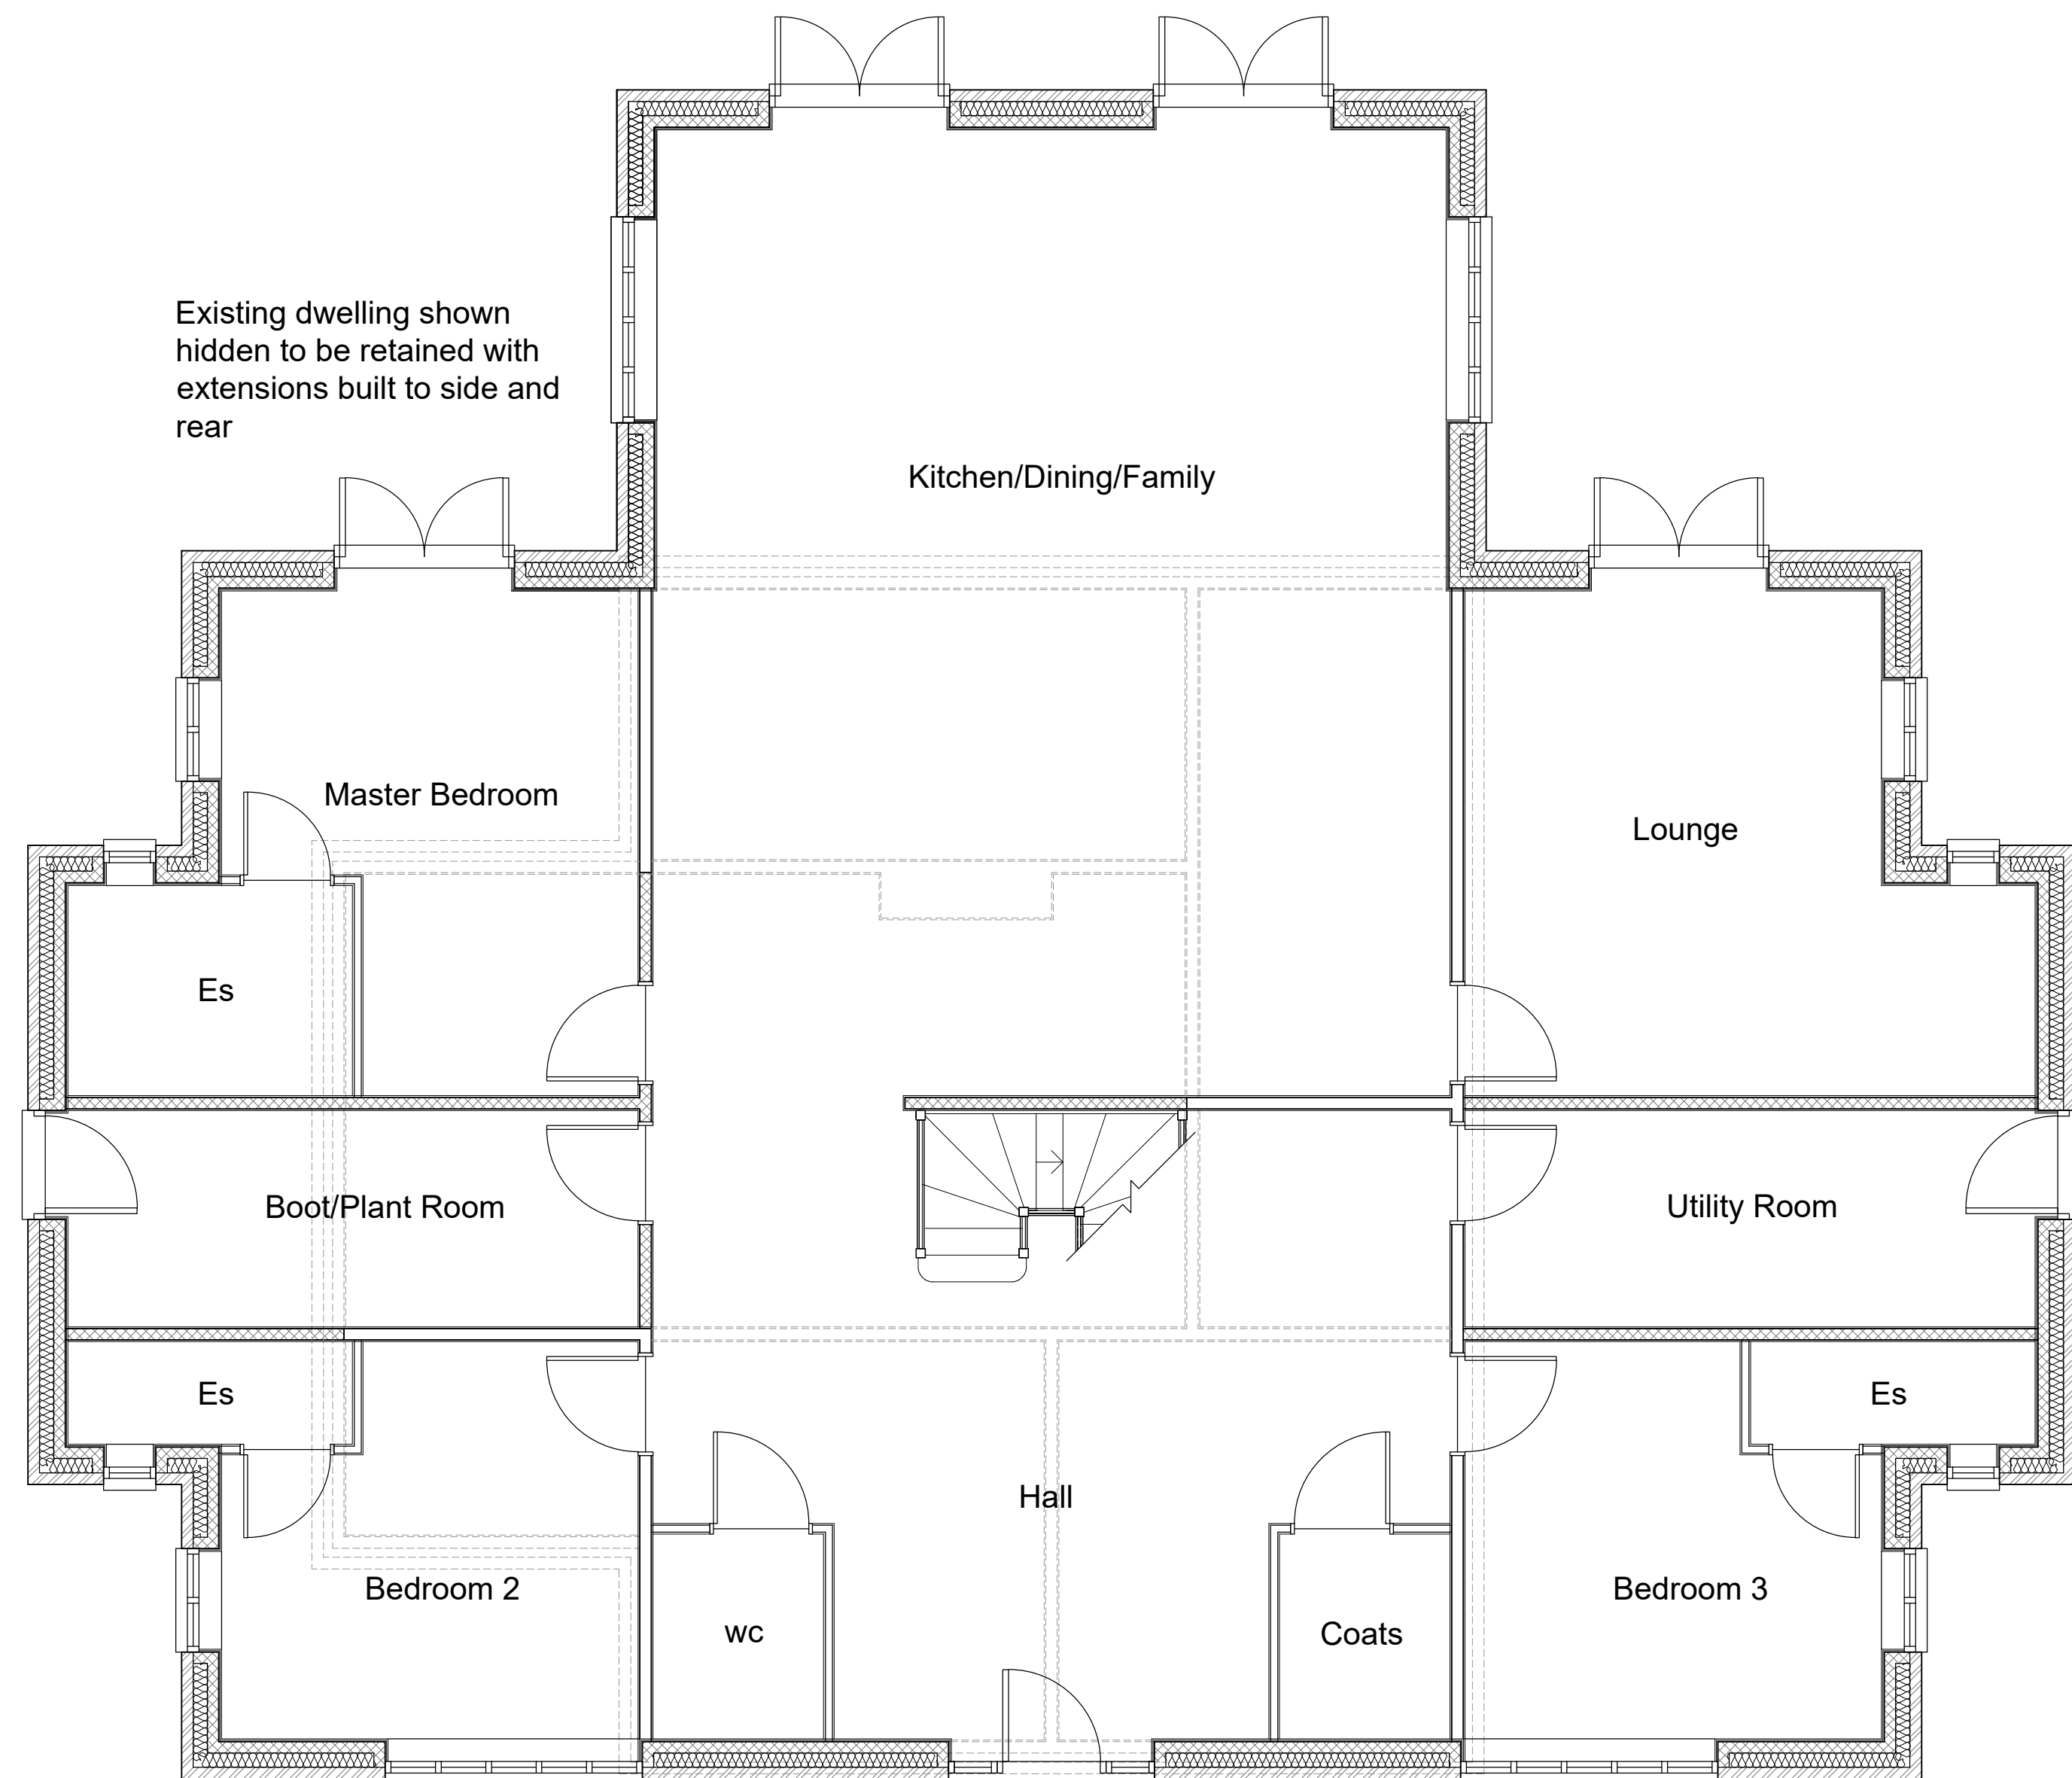


EXISTING GROUND FLOOR PLAN (WITH PD RIGHTS)
(1:50)

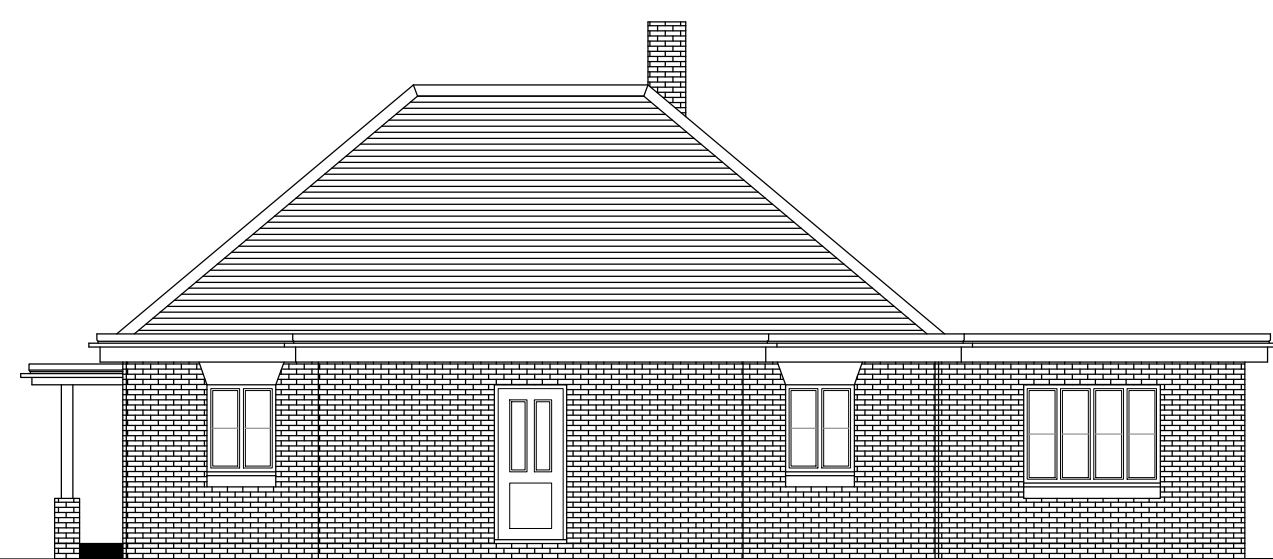

EXISTING NORTH ELEVATION (WITH PD RIGHTS)
(1:100)




EXISTING WEST ELEVATION (WITH PD RIGHTS)
(1:100)

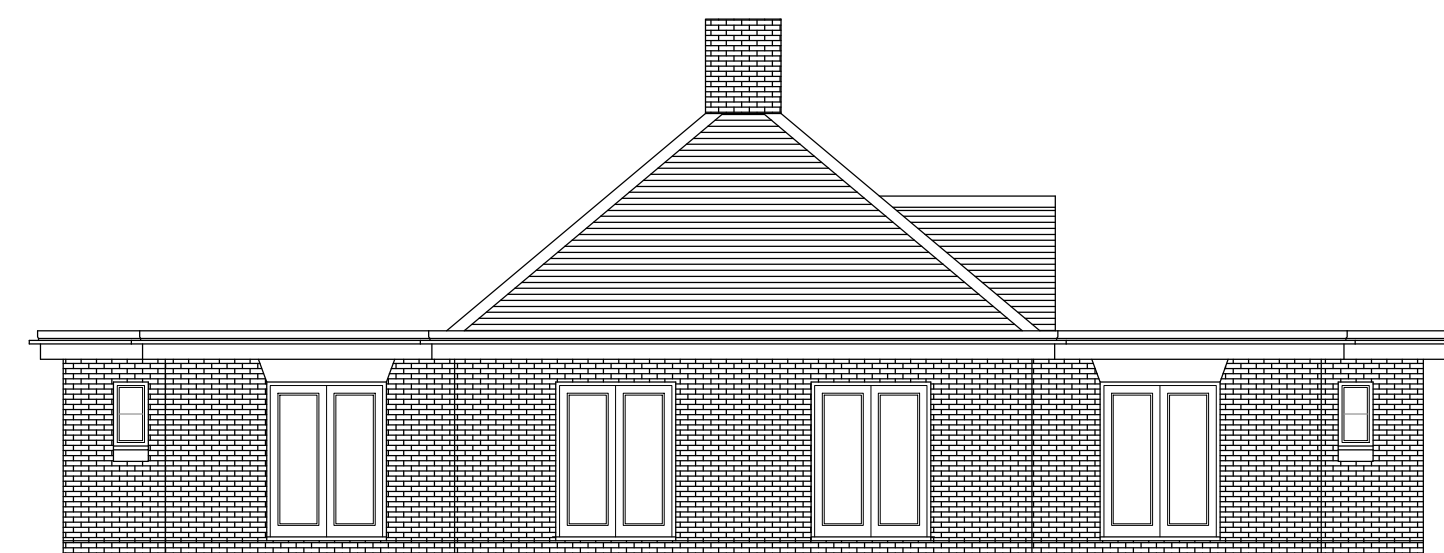


EXISTING SOUTH ELEVATION (WITH PD RIGHTS)
(1:100)




EXISTING EAST ELEVATION (WITH PD RIGHTS)
(1:100)

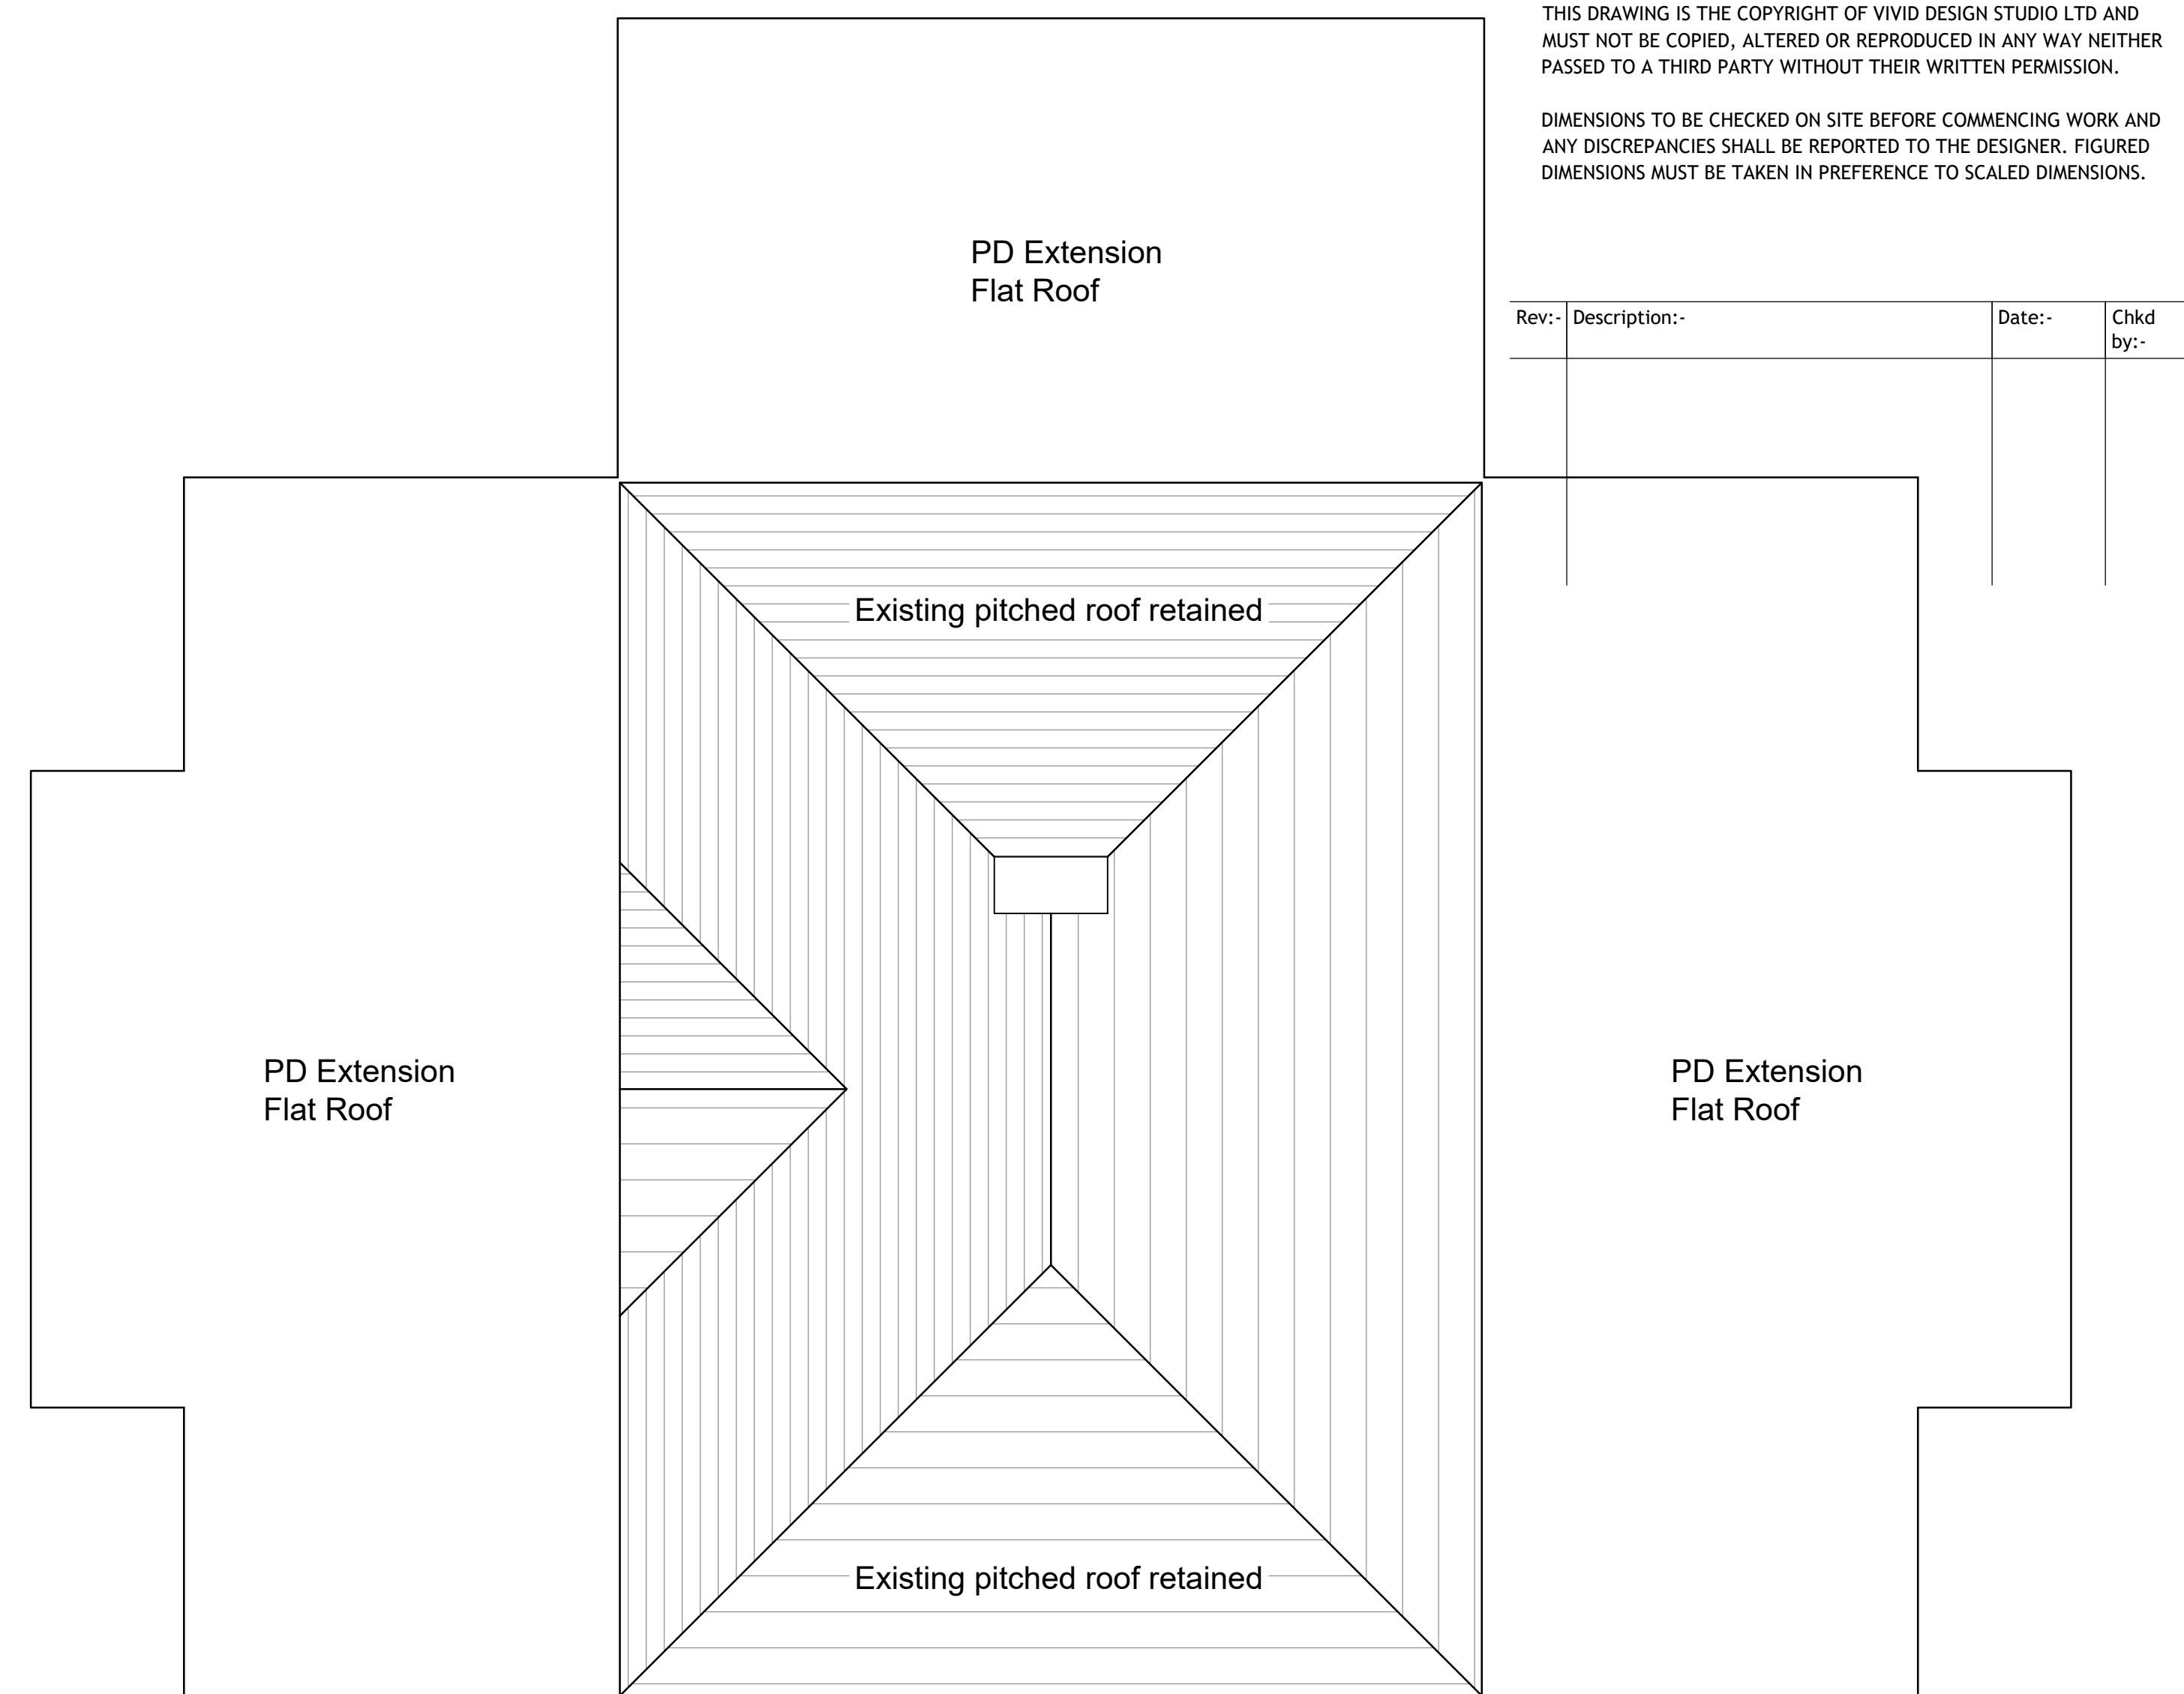

EXISTING ROOF PLAN (WITH PD RIGHTS)
(1:50)

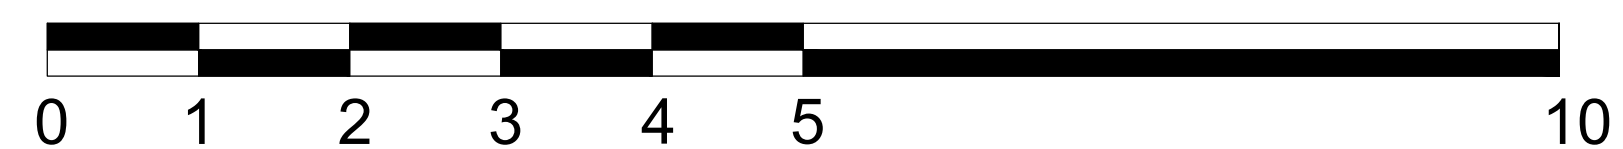

SCALE BAR 1:50

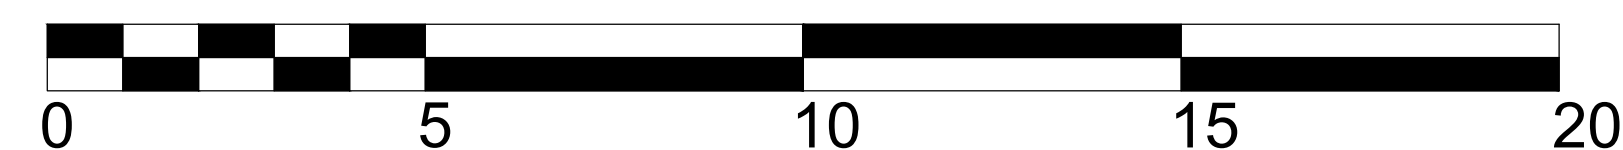

SCALE BAR 1:100

Notes

THIS DRAWING IS THE COPYRIGHT OF VIVID DESIGN STUDIO LTD AND MUST NOT BE COPIED, ALTERED OR REPRODUCED IN ANY WAY NEITHER PASSED TO A THIRD PARTY WITHOUT THEIR WRITTEN PERMISSION.

DIMENSIONS TO BE CHECKED ON SITE BEFORE COMMENCING WORK AND ANY DISCREPANCIES SHALL BE REPORTED TO THE DESIGNER. FIGURED DIMENSIONS MUST BE TAKEN IN PREFERENCE TO SCALED DIMENSIONS.

Rev:-	Description:-	Date:-	Chkd by:-



The Barn, Calcot Mount Business Park, Calcot Lane,
Curdridge, Southampton, Hampshire, SO32 2BN
Tel: 01489 786670
Email: info@vividdesignstudio.co.uk
Website: www.vividdesignstudio.co.uk

Project:-
Proposed Extensions and Alterations
Derry Dacy
Peewit Hill
Bursledon
Hampshire

Title:-
Existing Floor Plans & Elevations (PD Rights)

Client:-
Mr Joe Dorrington

Scale:-
1:50, 1:100 (@A1)

Drawn By:- PJD Checked By:-

Date:- 26/04/24 Date:-

Job.No:- 220008 Drg.No:- Rev:- 34