



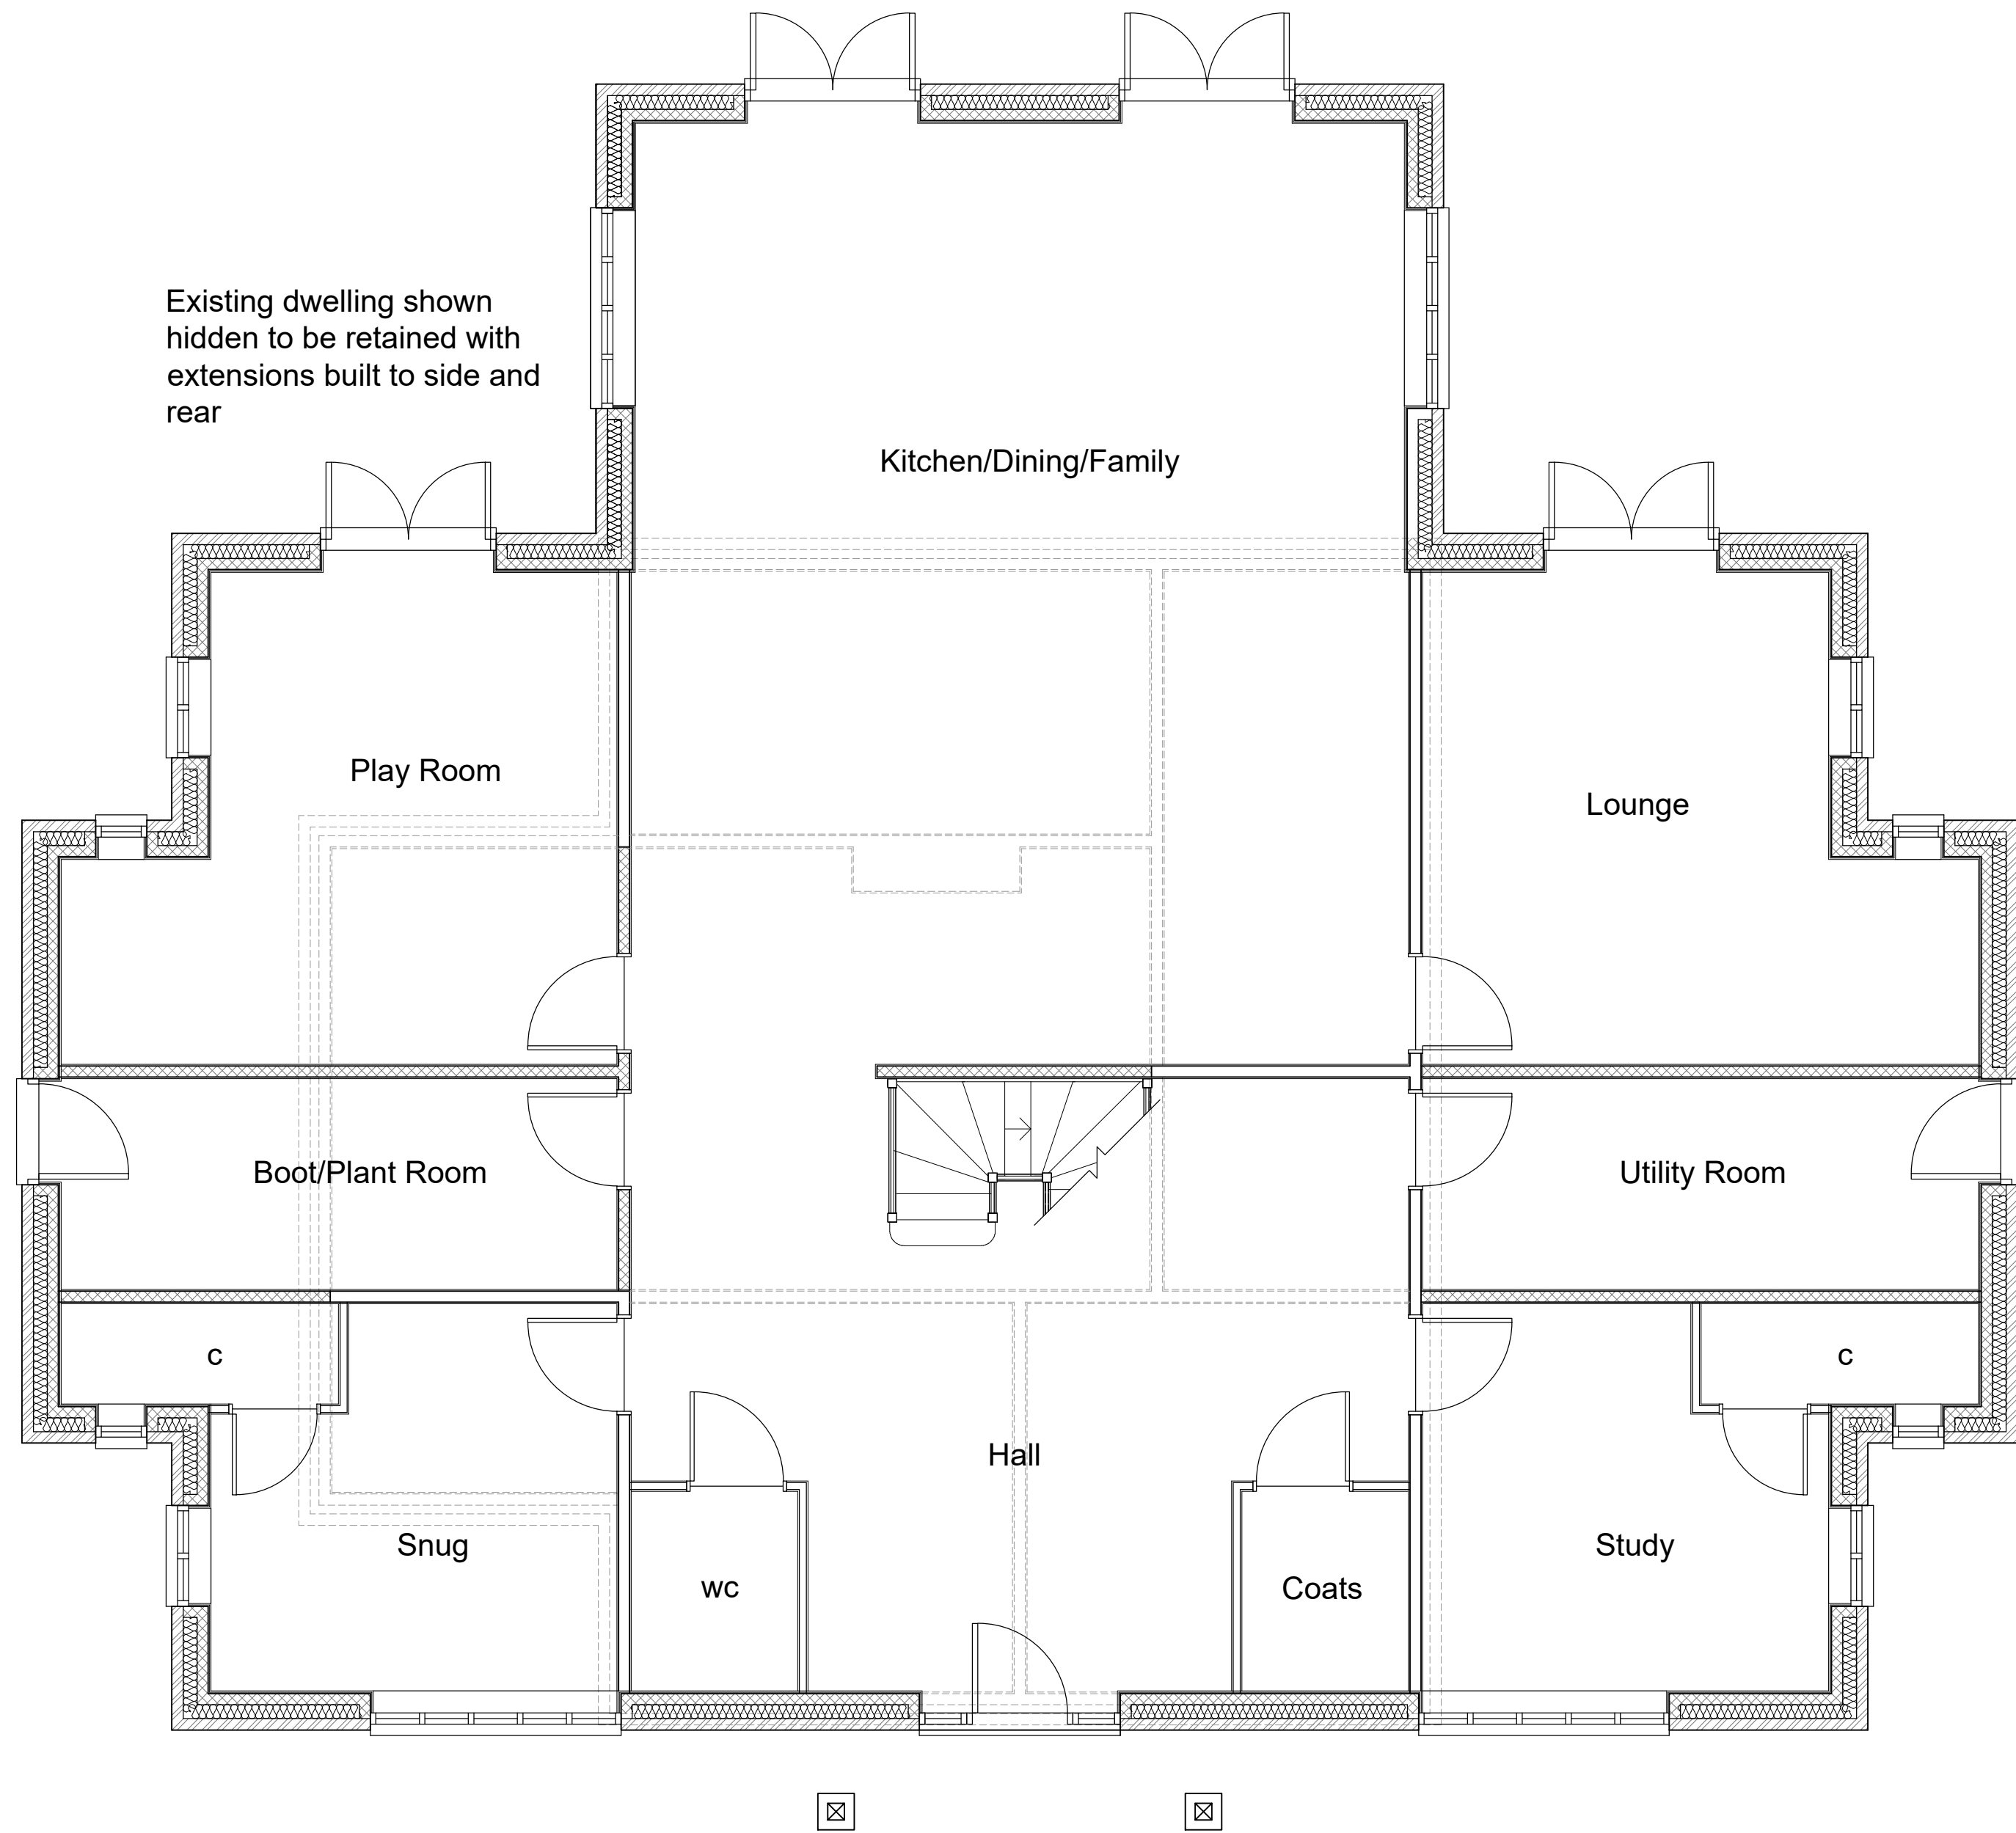

EXISTING GROUND FLOOR PLAN
(1:50)

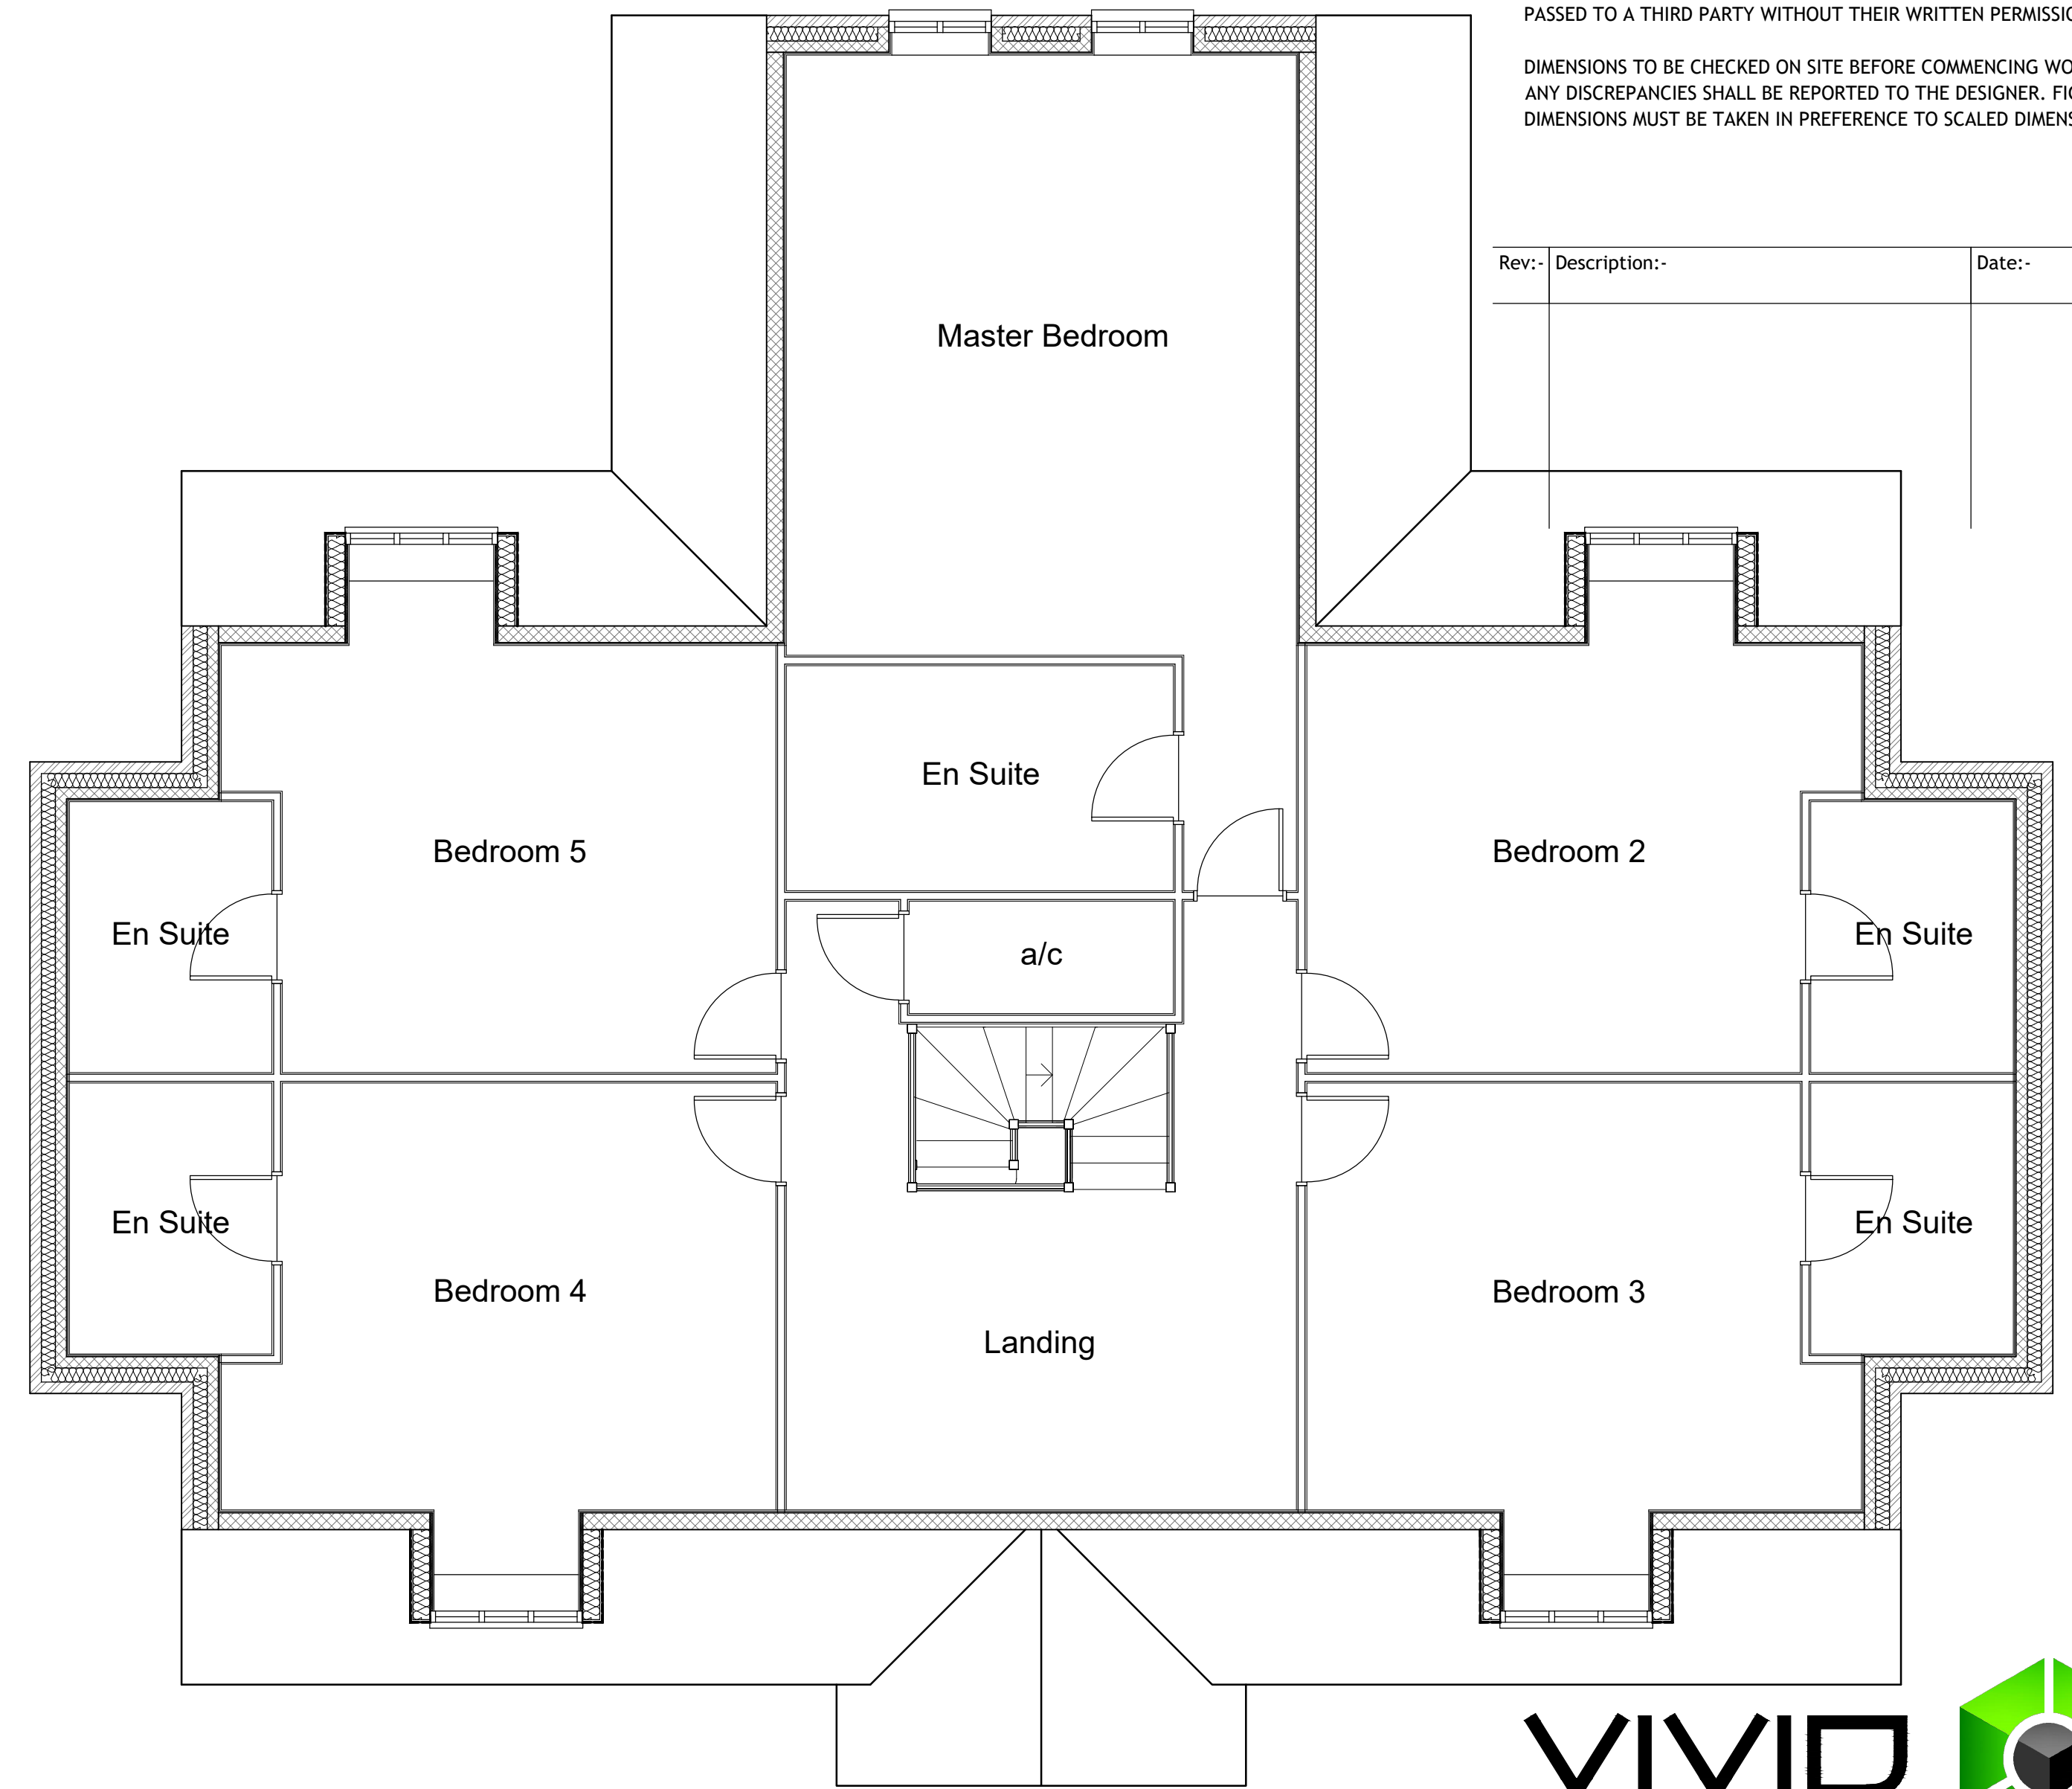

PROPOSED FIRST FLOOR PLAN
(1:50)

Notes

THIS DRAWING IS THE COPYRIGHT OF VIVID DESIGN STUDIO LTD AND MUST NOT BE COPIED, ALTERED OR REPRODUCED IN ANY WAY NEITHER PASSED TO A THIRD PARTY WITHOUT THEIR WRITTEN PERMISSION.

DIMENSIONS TO BE CHECKED ON SITE BEFORE COMMENCING WORK AND ANY DISCREPANCIES SHALL BE REPORTED TO THE DESIGNER. FIGURED DIMENSIONS MUST BE TAKEN IN PREFERENCE TO SCALED DIMENSIONS.

Rev:-	Description:-	Date:-	Chkd by:-



The Barn, Calcot Mount Business Park, Calcot Lane,
Curdridge, Southampton, Hampshire, SO32 2BN
Tel: 01489 786670
Email: info@vividdesignstudio.co.uk
Website: www.vividdesignstudio.co.uk

Project:-
Proposed Extensions and Alterations
Derry Dacy
Peewit Hill
Bursledon
Hampshire

Title:-
Proposed Floor Plans


Client:-
Mr Joe Dorrington

Scale:-
1:50 (@A1)

Drawn By:- PJD Checked By:-

Date:- 26/04/24 Date:-

Job.No:- 220008 Drg.No:- 35 Rev:-

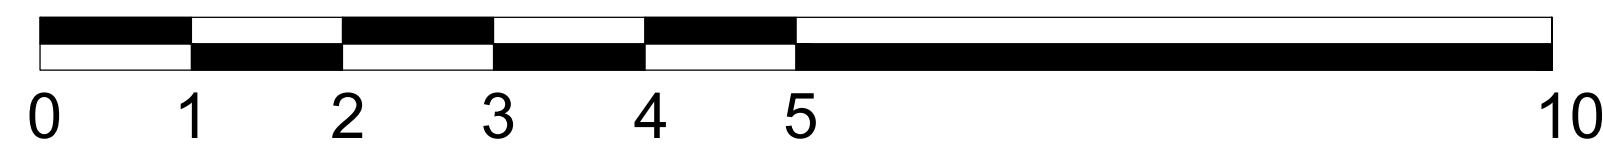

SCALE BAR 1:50