




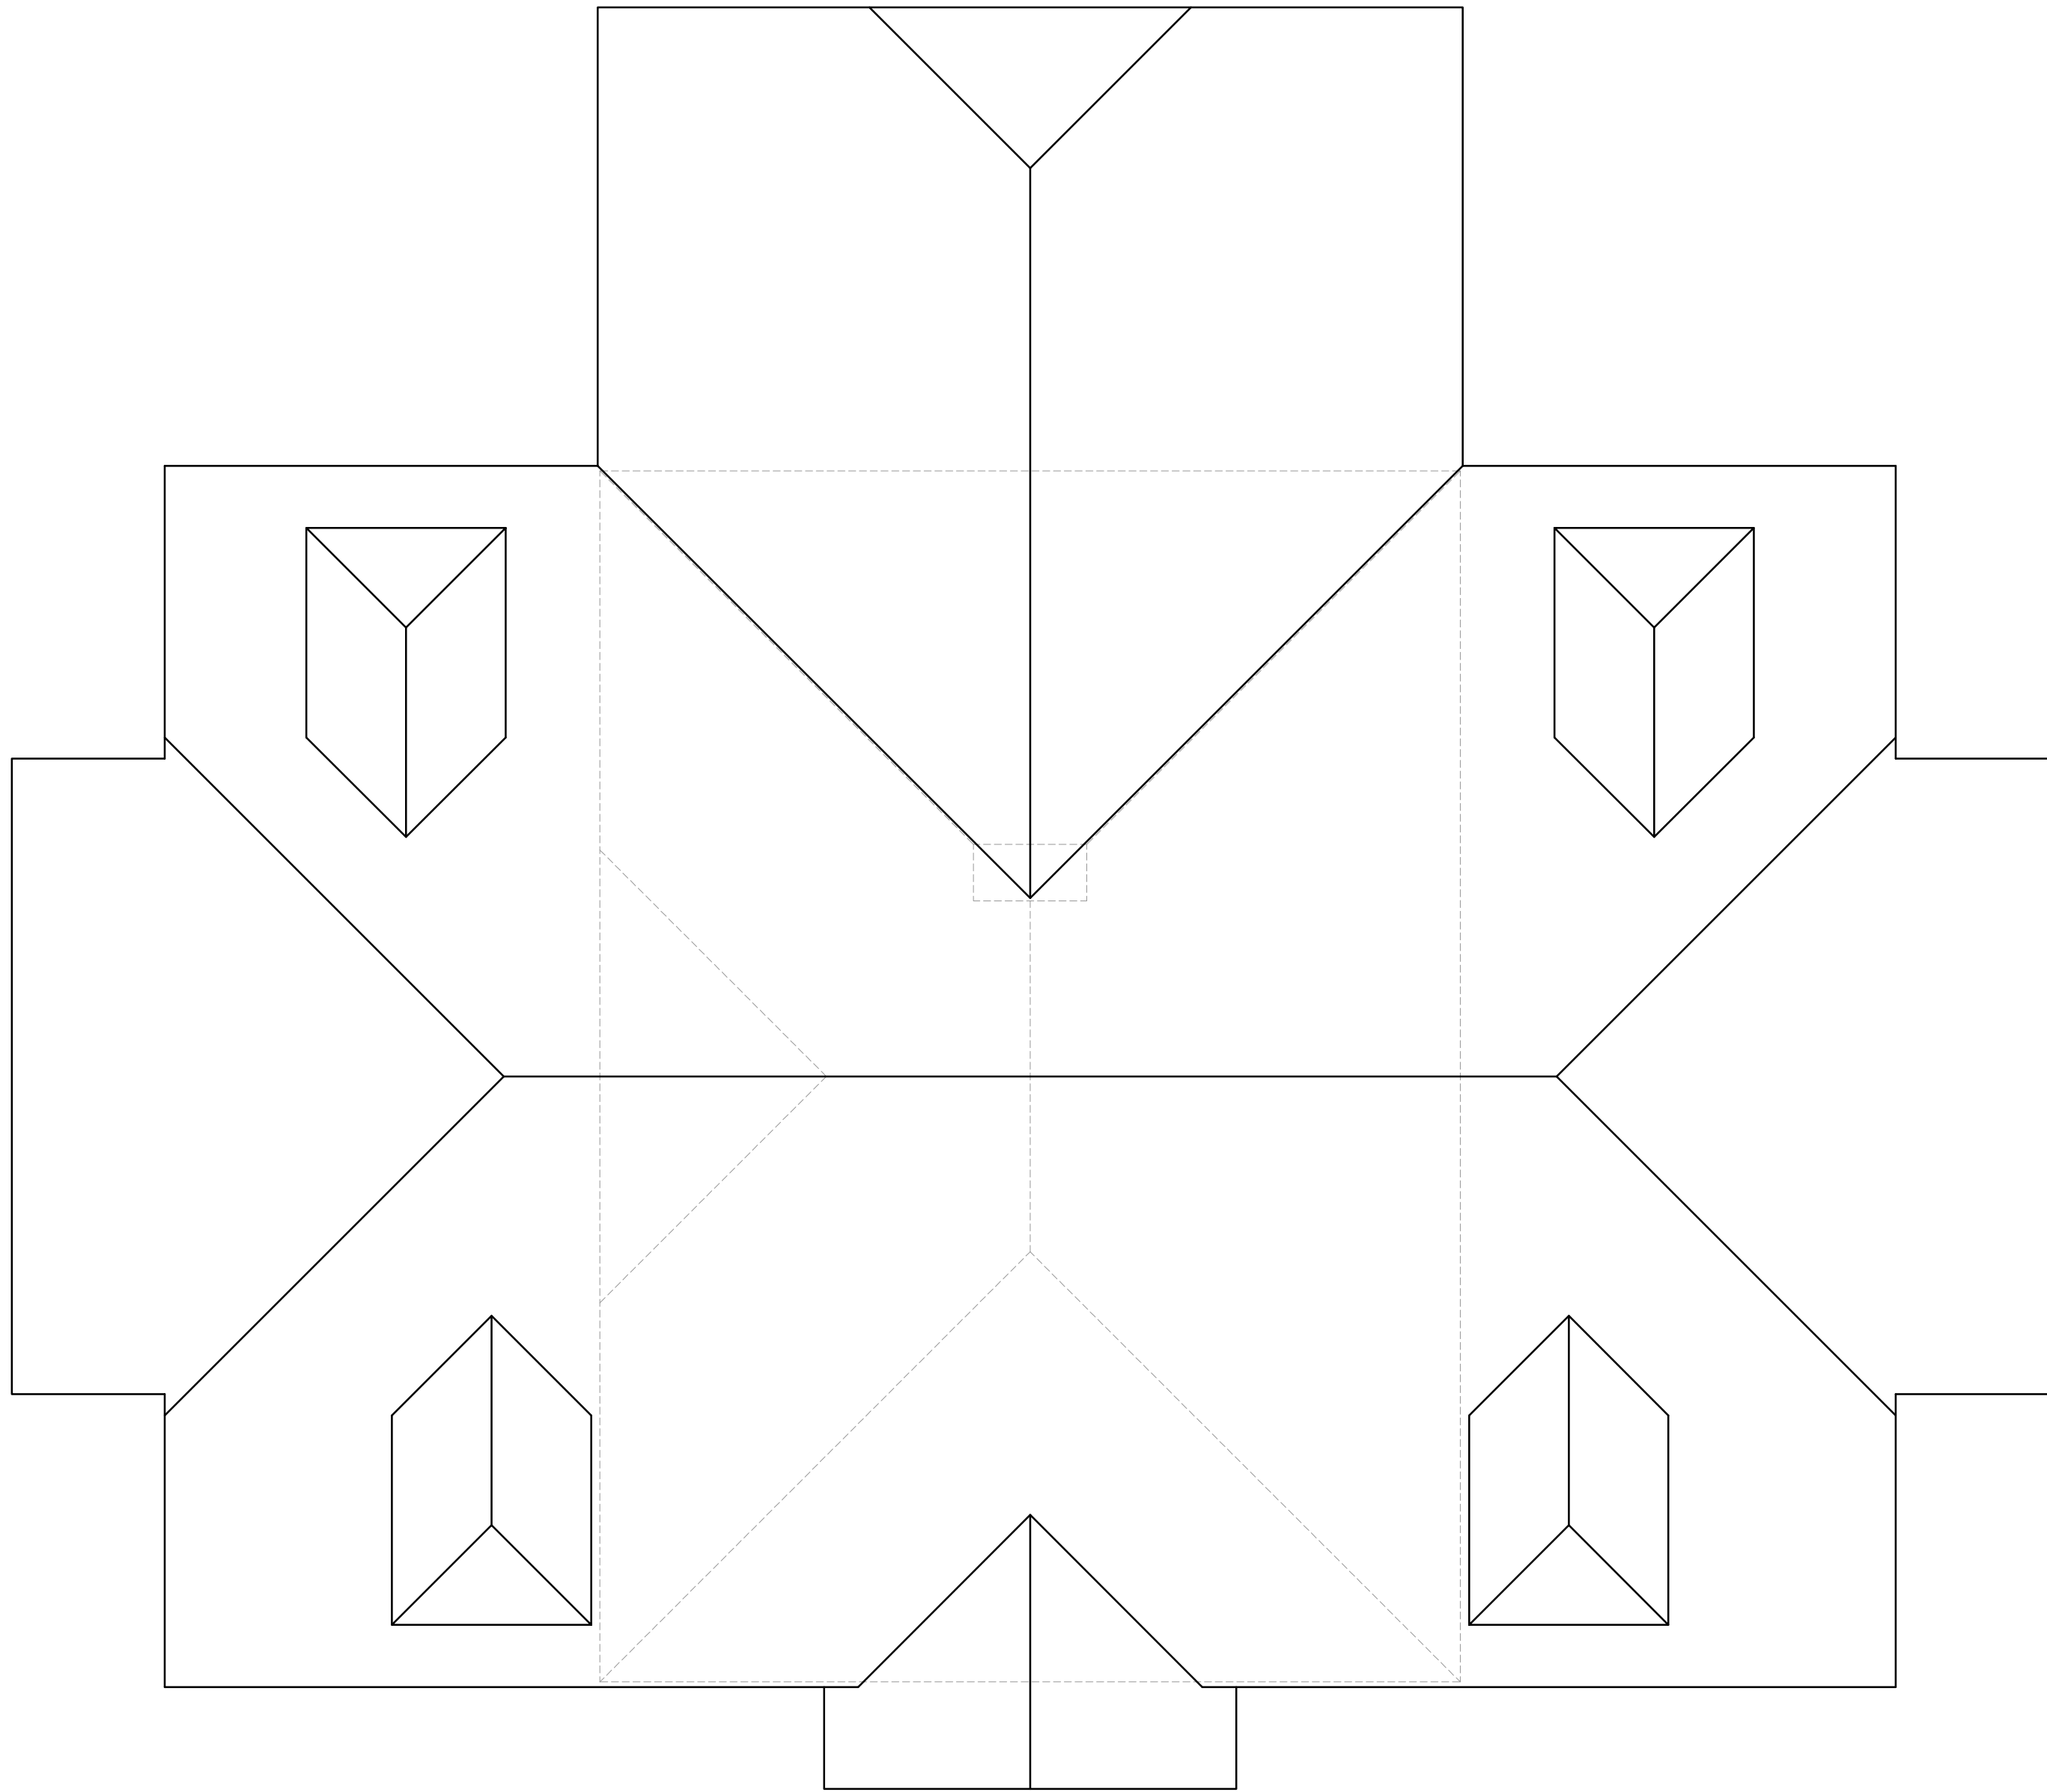

**PROPOSED ROOF PLAN
(1:50)**

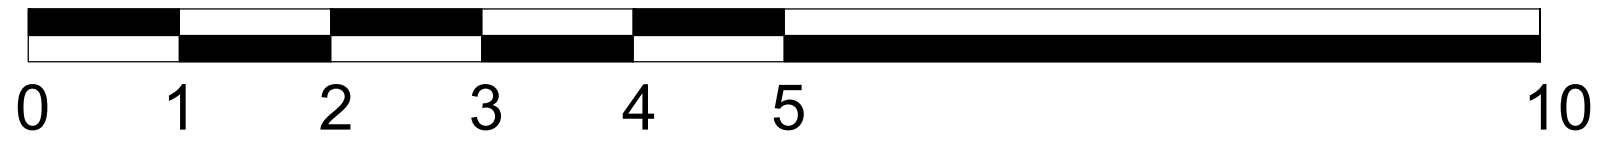

SCALE BAR 1:50

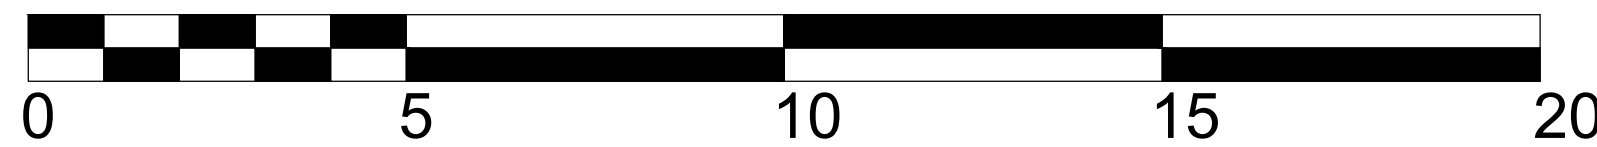

SCALE BAR 1:100



**PROPOSED NORTH ELEVATION
(1:100)**



**PROPOSED WEST ELEVATION
(1:100)**



**PROPOSED SOUTH ELEVATION
(1:100)**



**PROPOSED EAST ELEVATION
(1:100)**

Notes

THIS DRAWING IS THE COPYRIGHT OF VIVID DESIGN STUDIO LTD AND MUST NOT BE COPIED, ALTERED OR REPRODUCED IN ANY WAY NEITHER PASSED TO A THIRD PARTY WITHOUT THEIR WRITTEN PERMISSION.

DIMENSIONS TO BE CHECKED ON SITE BEFORE COMMENCING WORK AND ANY DISCREPANCIES SHALL BE REPORTED TO THE DESIGNER. FIGURED DIMENSIONS MUST BE TAKEN IN PREFERENCE TO SCALED DIMENSIONS.

Rev:-	Description:-	Date:-	Chkd by:-



The Barn, Calcot Mount Business Park, Calcot Lane,
Curdridge, Southampton, Hampshire, SO32 2BN
Tel: 01489 786670
Email: info@vividdesignstudio.co.uk
Website: www.vividdesignstudio.co.uk

Project:- Proposed Extensions and Alterations Derry Dacy Peewit Hill Bursledon Hampshire			
Title:- Proposed Roof Plan & Elevations			
Client:- Mr Joe Dorrington			
Scale:- 1:50, 1:100 (@A1)			
Drawn By:- PJD	Checked By:-		
Date:- 26/04/24	Date:-		
Job.No:- 220008	Drg.No:-	Rev:-	
		36	