




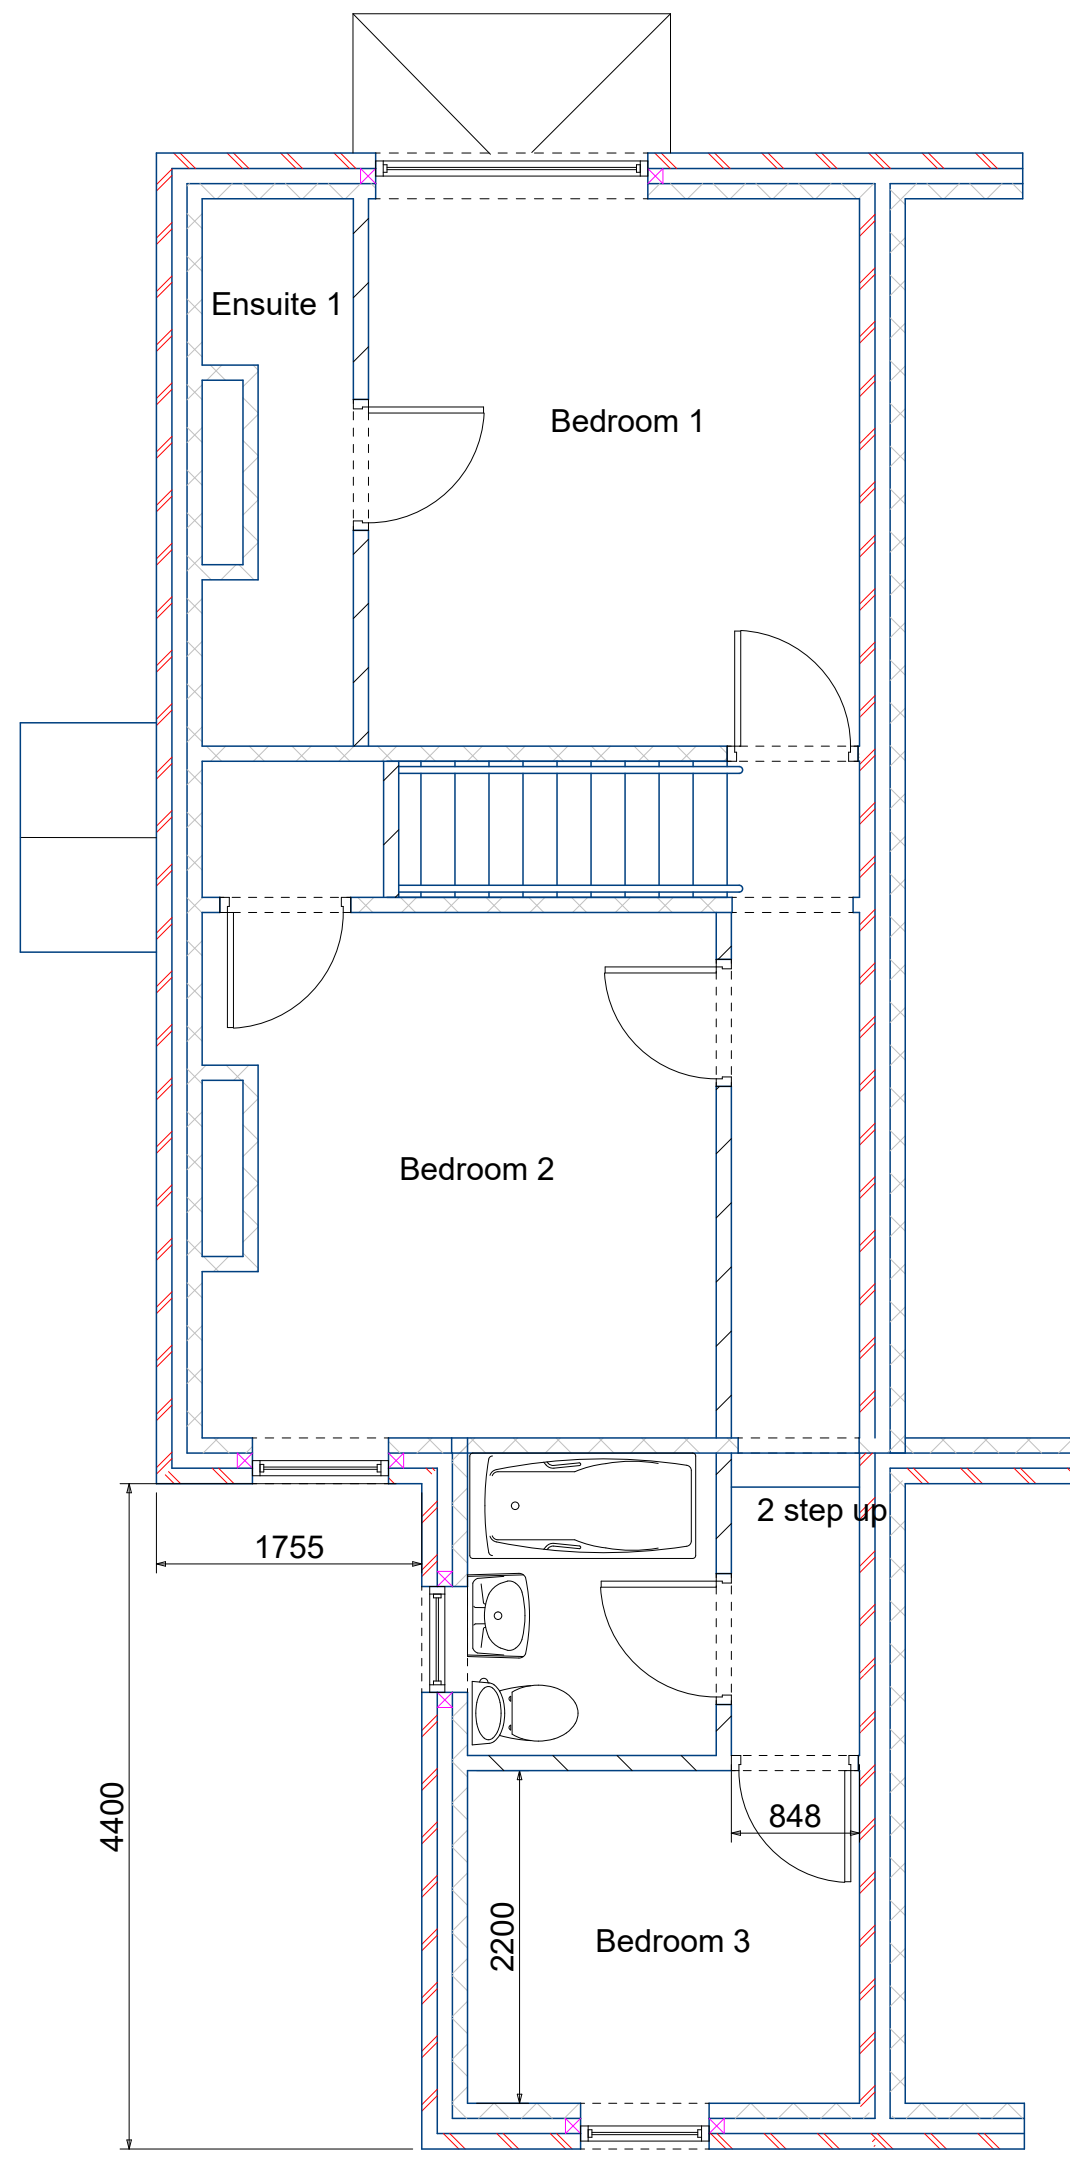

First Floor Layout

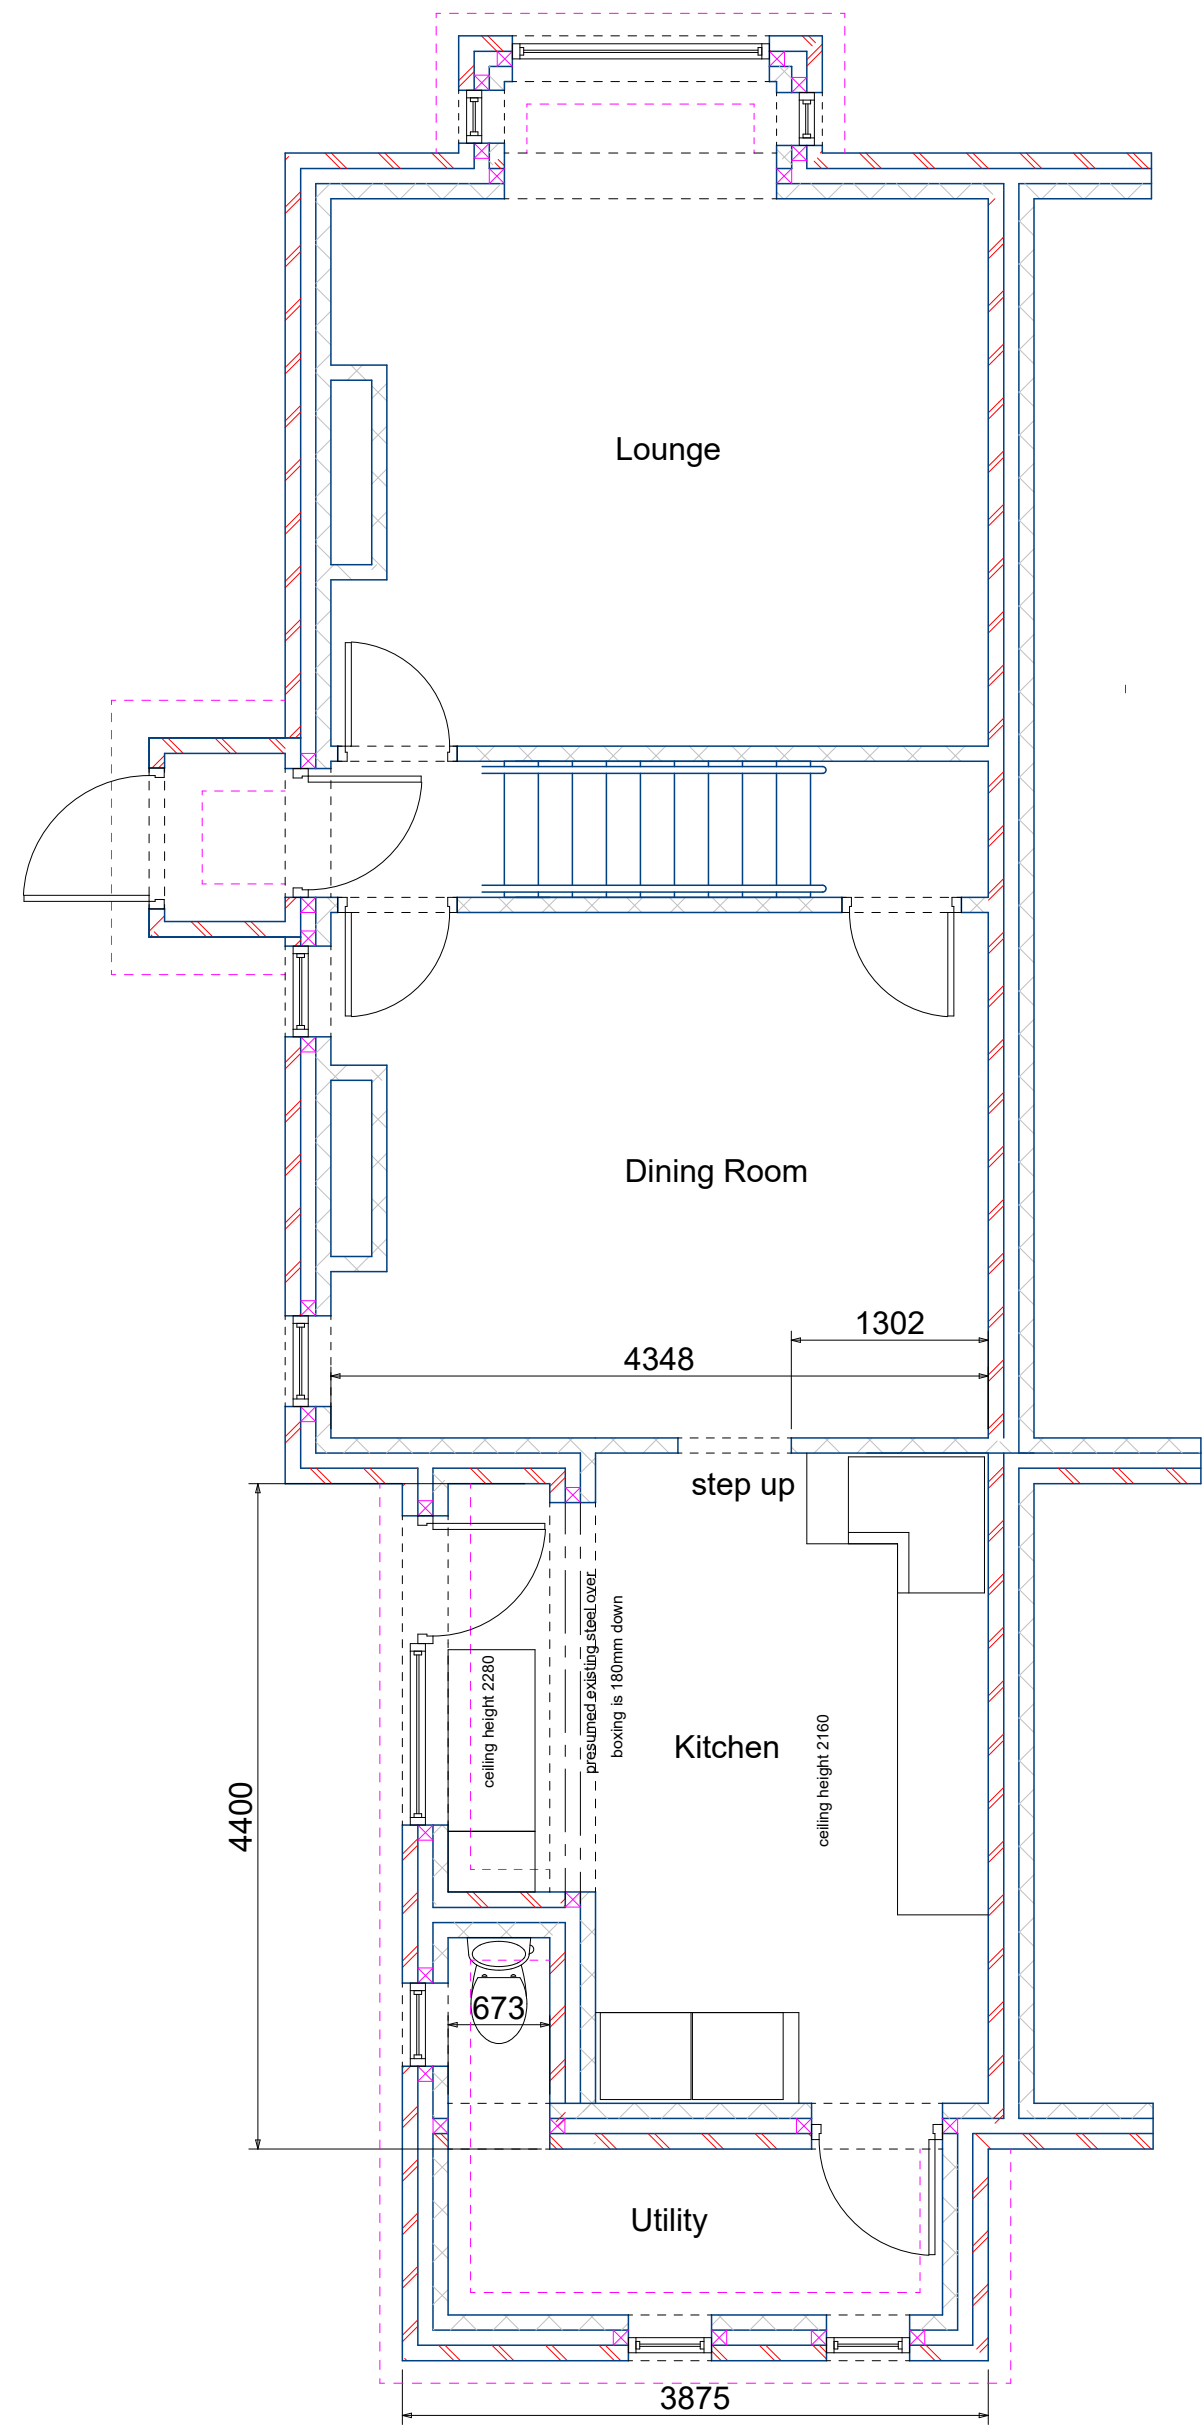

Ground Floor Layout

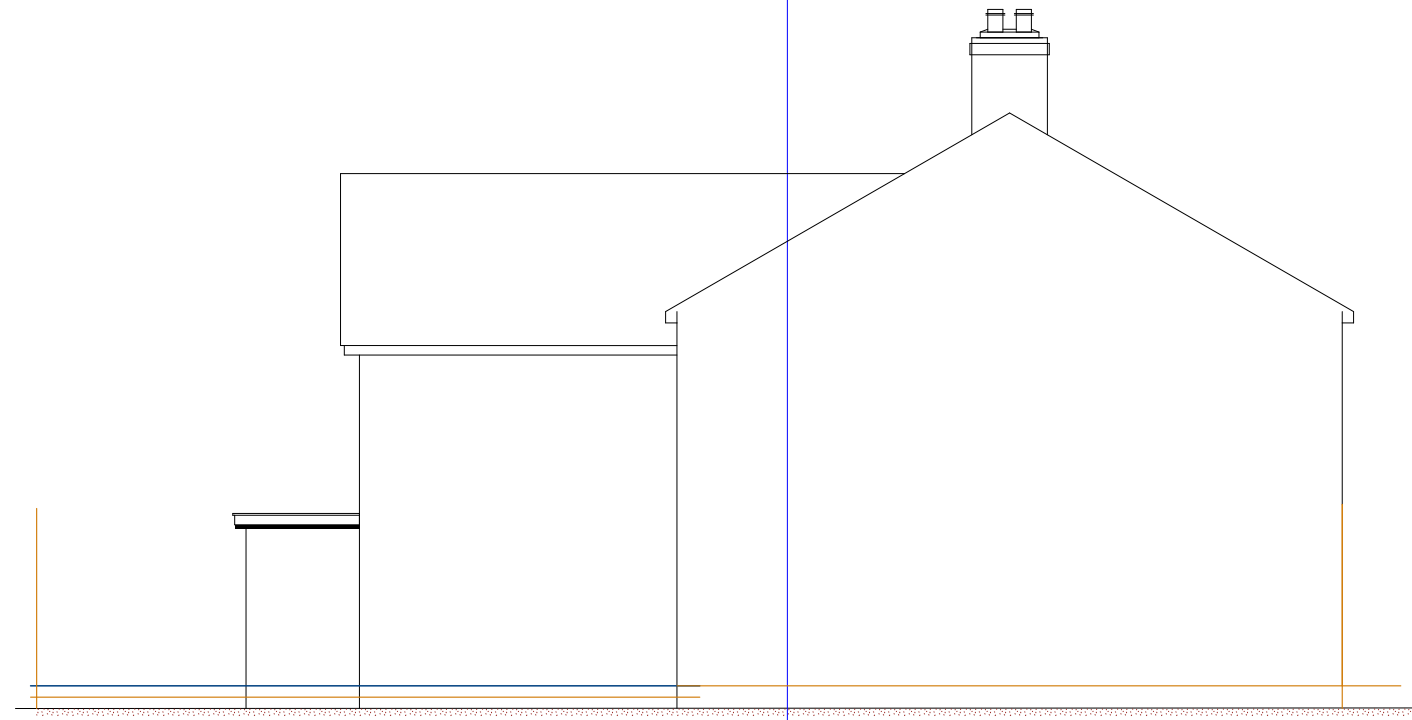


Side Elevation  
scale 1 : 100



Existing Front Elevation



Side Elevation

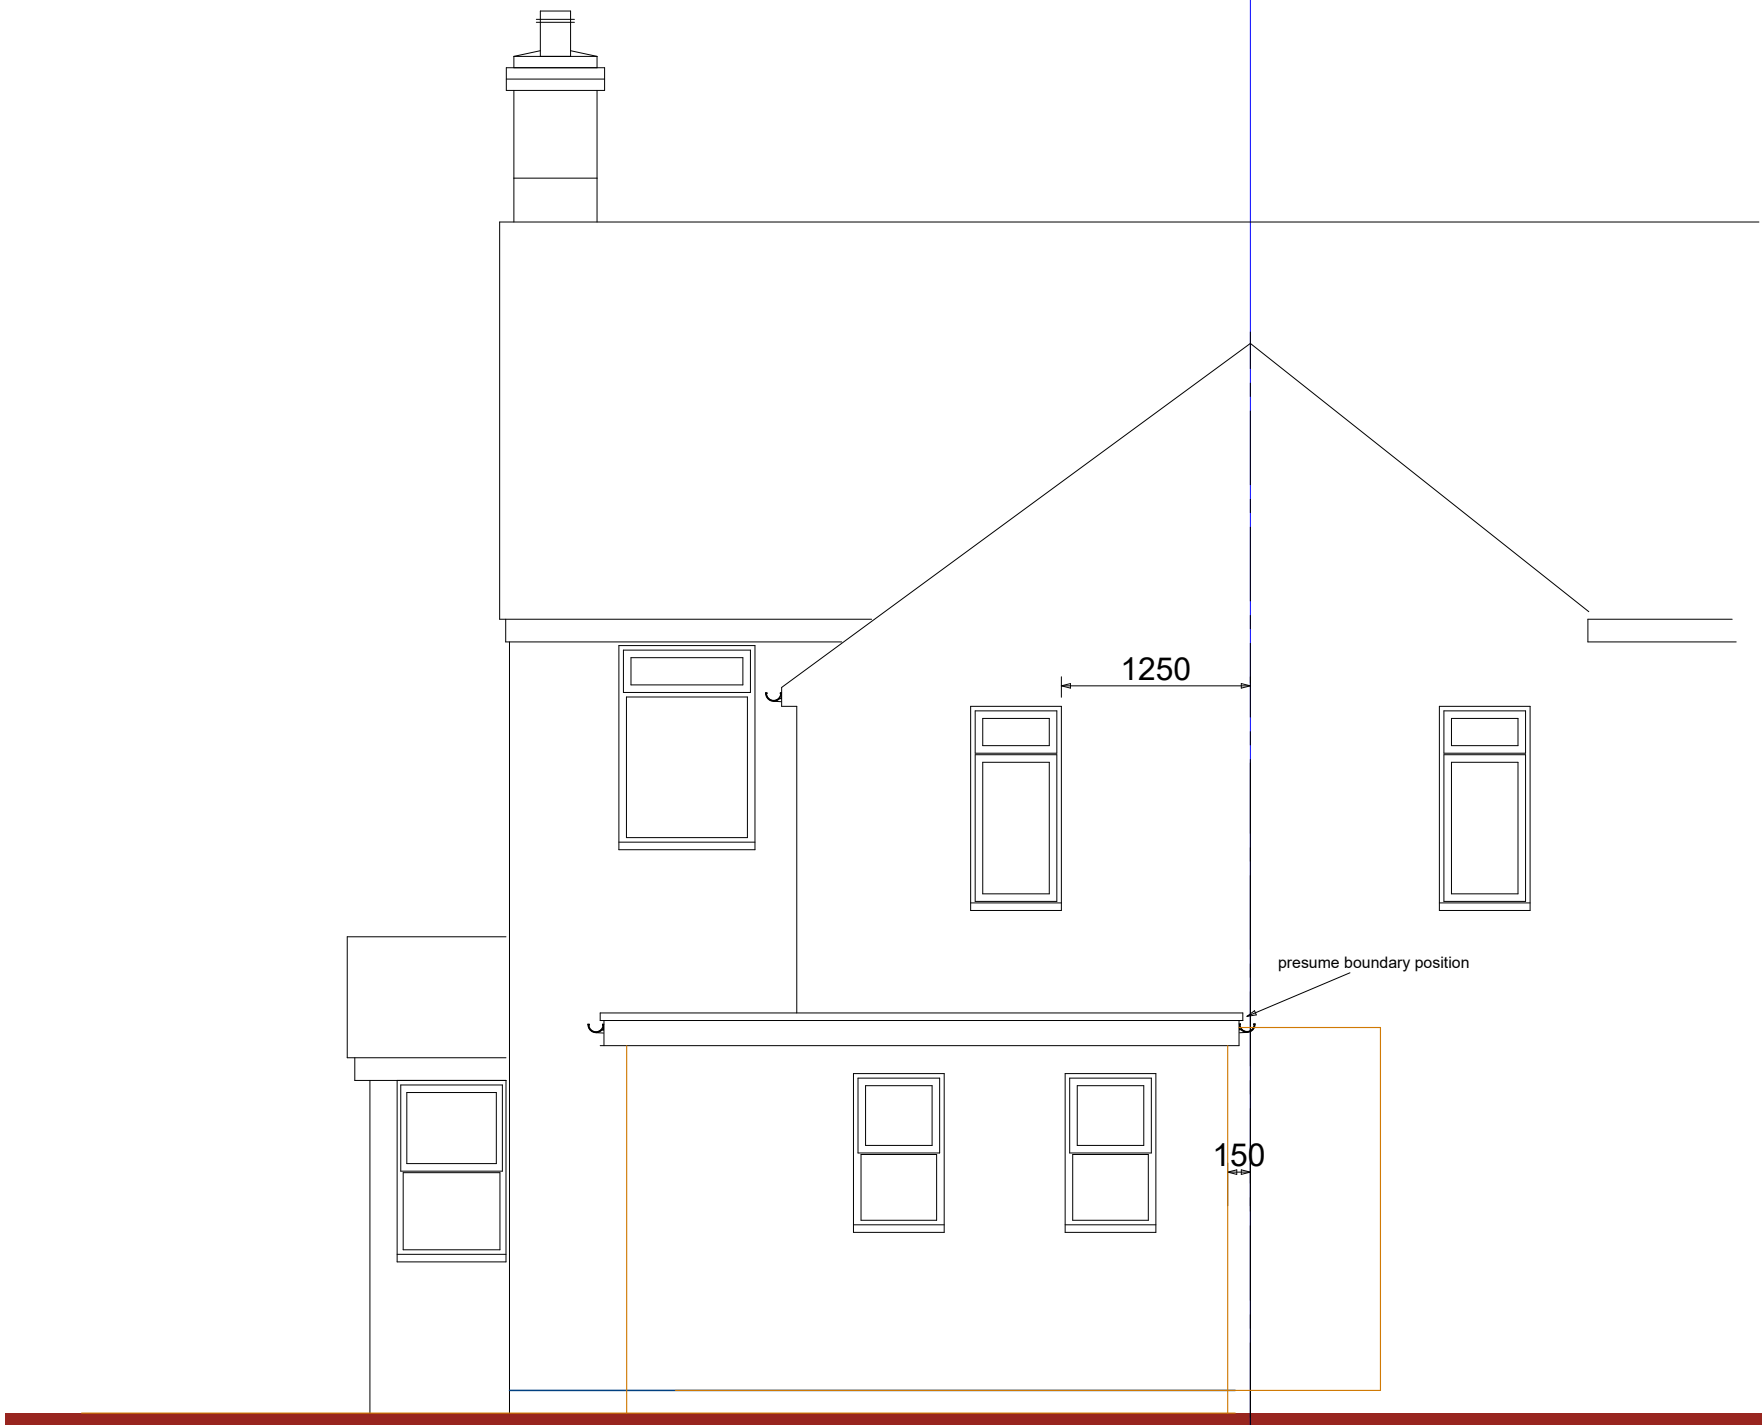

Rear Elevation

Company Name

Project Single Storey & small 2nd Storey  
Extension To the rear

111 Hursley Road  
Chandlers Ford  
Site Address 3

Drawing Title  
Existing Floor Plans  
& Elevations

Client  
Mr & Mrs Stanfield

Drawing No.  
ST/03/24

Date  
April 24  
Drawn by  
Name

Scale  
1:50  
Checked by  
Name

Page Size - A1

3000 mm

Company Address, Phone & Email