


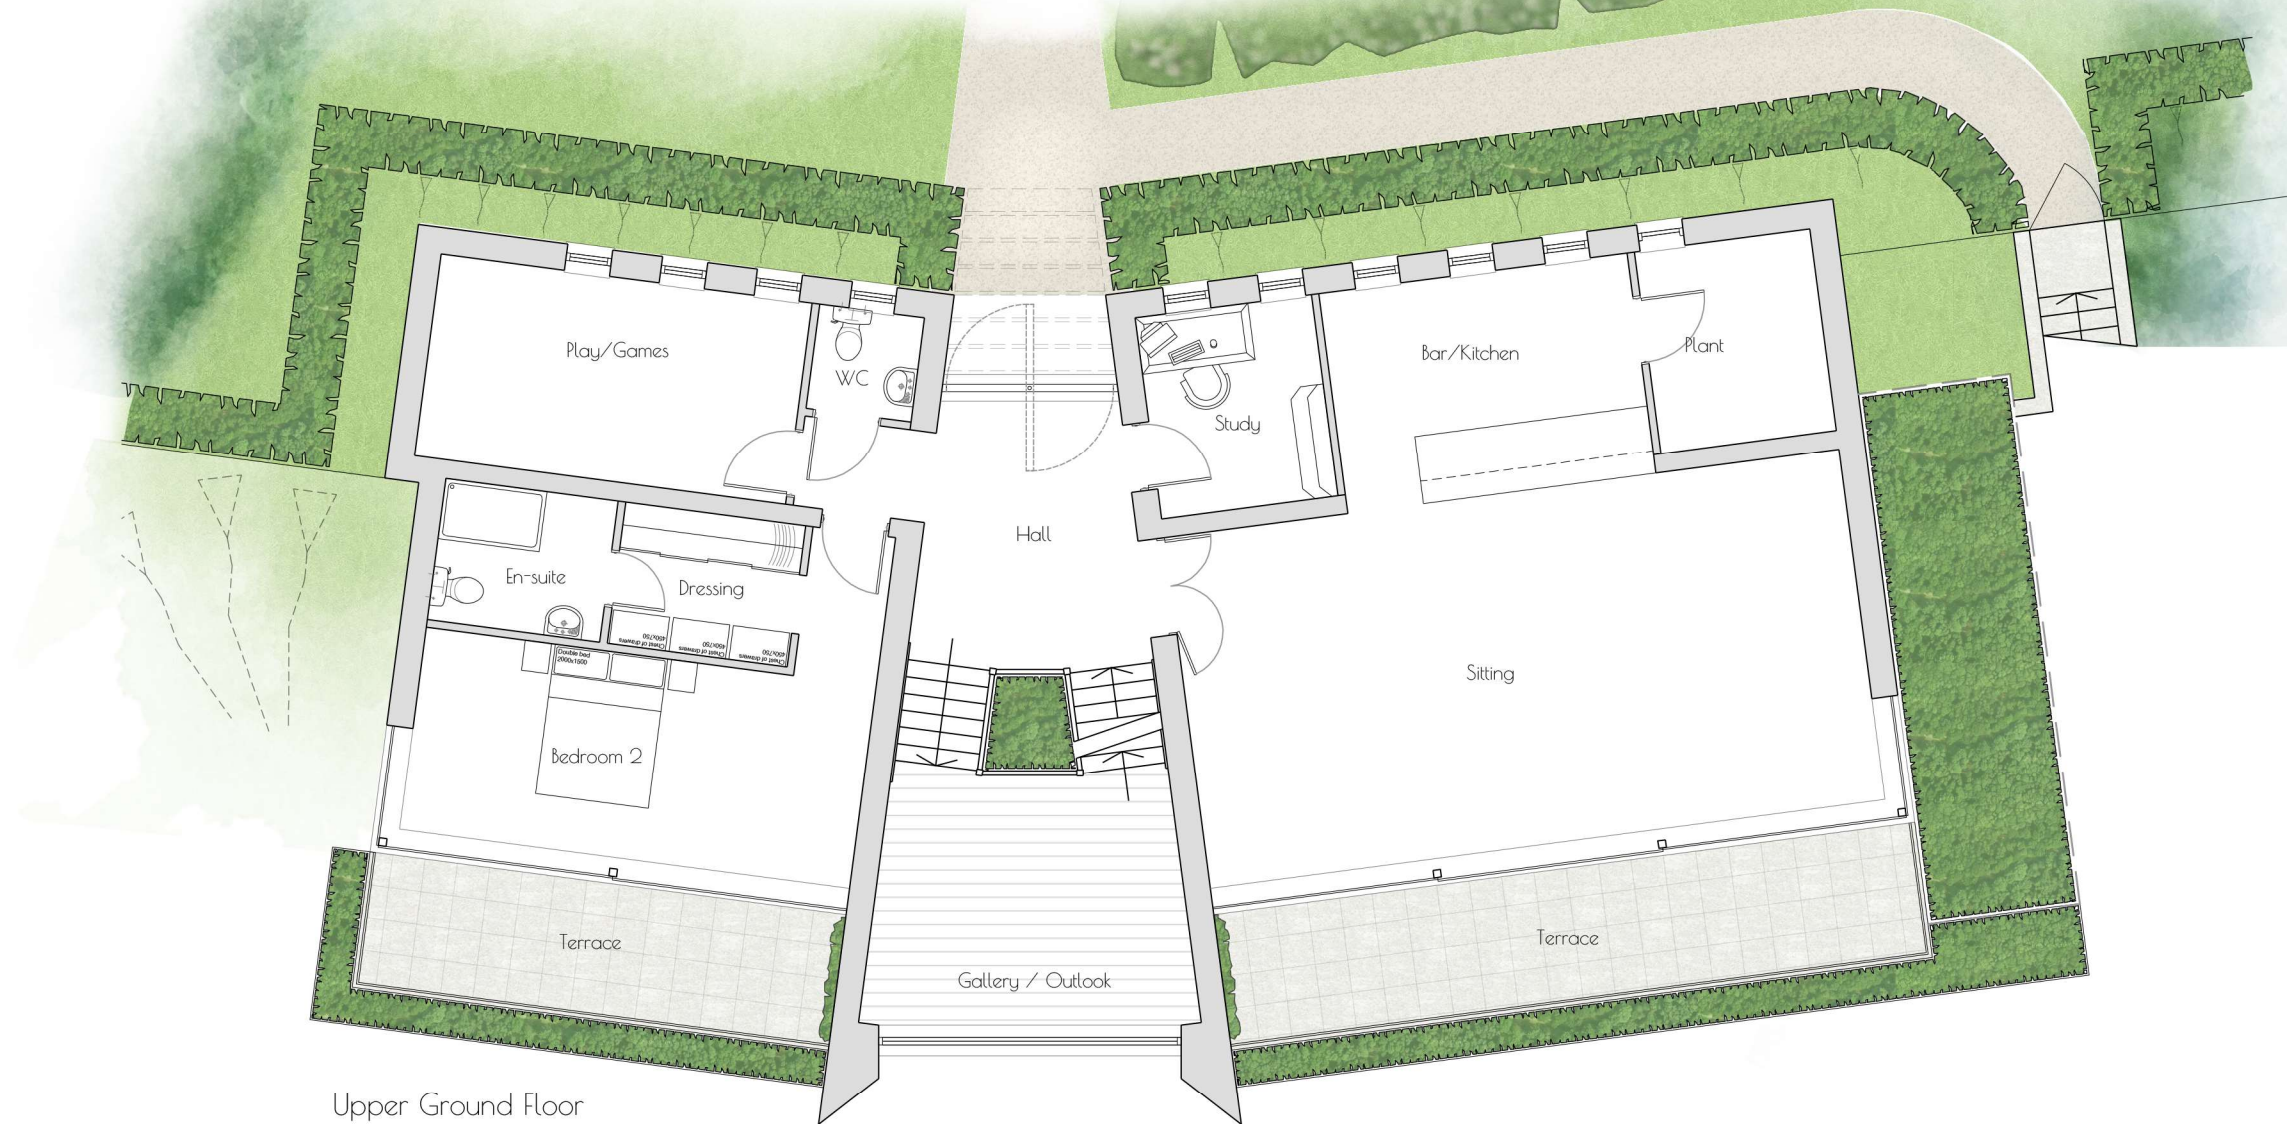

Upper Ground Floor

A		Dwelling redesigned		Mar 2024	
JON DALE ARCHITECT LTD.					
Jon Dale RIBA 12 Crestwood View, Eastleigh, Hampshire, SO50 4NF Tel: 07787 575126 E-mail: jondalearchitect@gmail.com					
Project			Title		
Cherry Court			Upper Ground Floor Plan		
Salterns' Lane			-		
Bursledon			-		
Scale	Date	Drawn	Checked	Job No.	Drawing. No.
1:100@A3	Mar 24	RP	JD	126	FP.02
					Revision
					A