



Notes:

THIS DRAWING IS THE COPYRIGHT OF THE DESIGNER AND MAY NOT BE COPIED, ALTERED OR REPRODUCED IN ANY FORM, OR PASSED TO A THIRD PARTY WITHOUT THE WRITTEN CONSENT OF THE DESIGNER.


DIMENSIONS SHOULD BE CHECKED AND VERIFIED ON SITE AND ANY DISCREPANCIES SHOULD BE REPORTED TO THE DESIGNER.

DO NOT SCALE FROM THIS DRAWING, EXCEPT FOR PLANNING PURPOSES. USE FIGURED DIMENSIONS ONLY.


IF IN DOUBT ASK FOR CONFIRMATION.

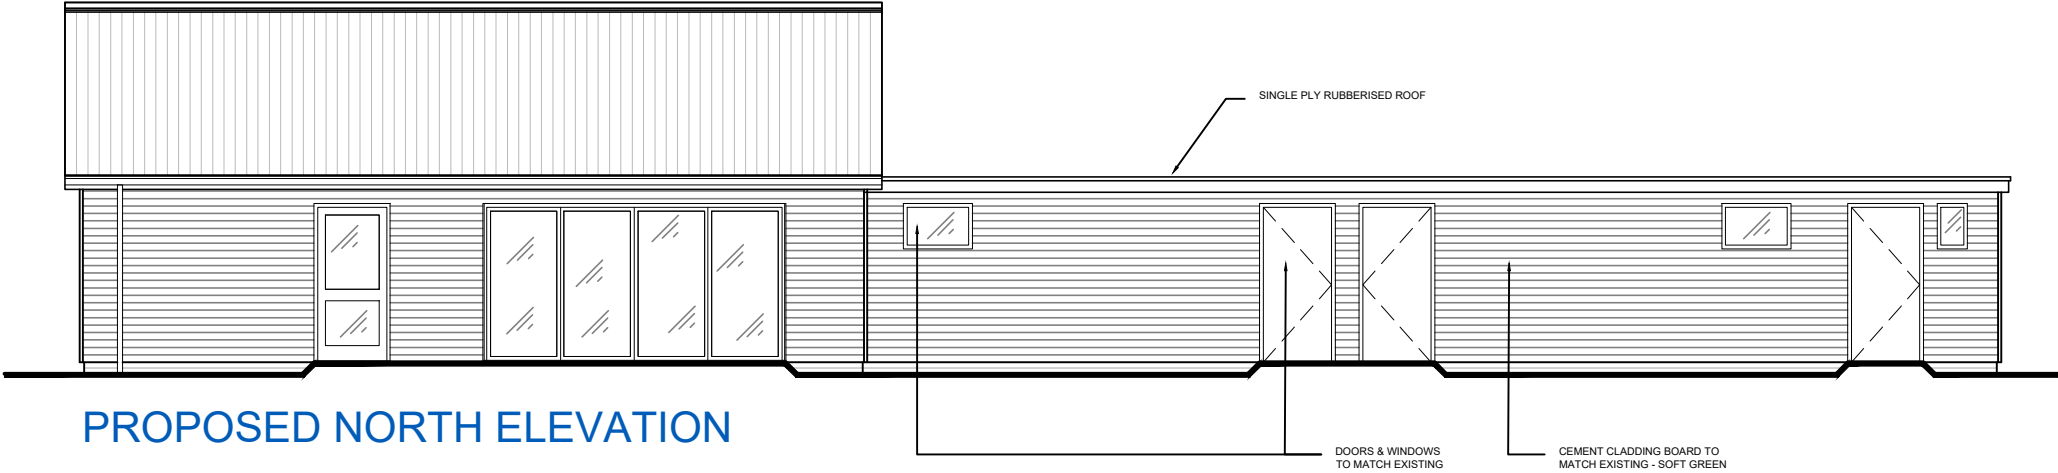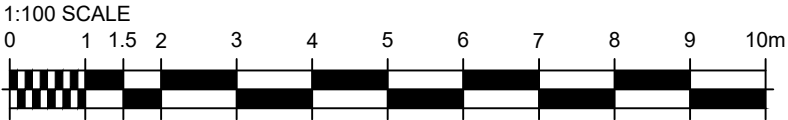

PROPOSED NORTH ELEVATION

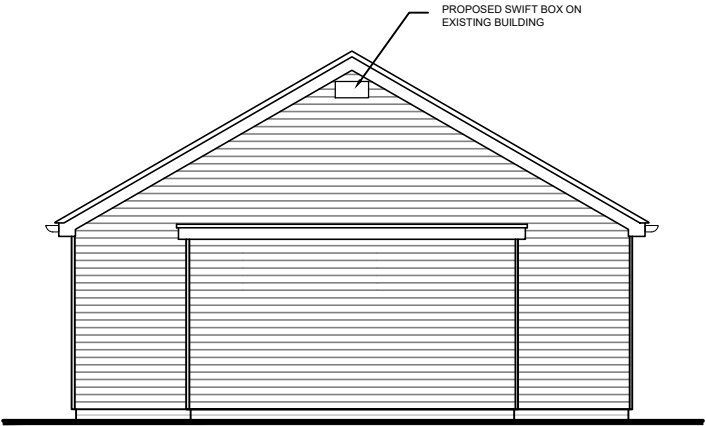

PROPOSED WEST ELEVATION

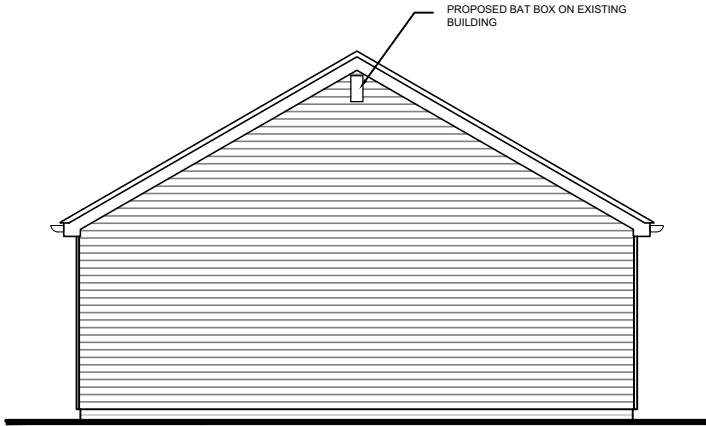

PROPOSED EAST ELEVATION

MATERIAL LEGEND



HARDIPLANK CEMENT CLADDING BOARD IN SOFT GREEN FINISH TO MATCH EXISTING BUILDING



DOOR AND WINDOW FRAMES TO MATCH EXISTING COLOUR - RAL 7015 SLATE GREY TBC



RAINWATER GOODS AND GUTTERING TO MATCH EXISTING - BLACK

NOTE:
ALL FASCIAS, SOFFITS, GUTTERS AND RAINWATER GOODS TO MATCH EXISTING



PROPOSED SOUTH ELEVATION

A	GENERAL ADJUSTMENTS. BAT & SWIFT BOXES ADDED TO EXISTING BUILDING		ML	09-05-24
	REV:	DESCRIPTION:	BY:	DATE:
STATUS: PLANNING				
ADDRESS: NETLEY & HIGHFIELD CRICKET CLUB VT SPORTS GROUND, PORTSMOUTH ROAD SOUTHAMPTON. SO19 9PW				
SITE: VT SPORTS GROUND, PORTSMOUTH ROAD. SO19 9PW				
TITLE: PROPOSED ELEVATIONS				
SCALE AT A3: 1:100	DATE: 05-01-24	DRAWN: ML	CHECKED:	
DRAWING NO: 24-001-100				REVISION: A