




Notes:

THIS DRAWING IS THE COPYRIGHT OF THE DESIGNER AND MAY NOT BE COPIED, ALTERED OR REPRODUCED IN ANY FORM, OR PASSED TO A THIRD PARTY WITHOUT THE WRITTEN CONSENT OF THE DESIGNER.


DIMENSIONS SHOULD BE CHECKED AND VERIFIED ON SITE AND ANY DISCREPANCIES SHOULD BE REPORTED TO THE DESIGNER.

DO NOT SCALE FROM THIS DRAWING, EXCEPT FOR PLANNING PURPOSES. USE FIGURED DIMENSIONS ONLY.

IF IN DOUBT ASK FOR CONFIRMATION.

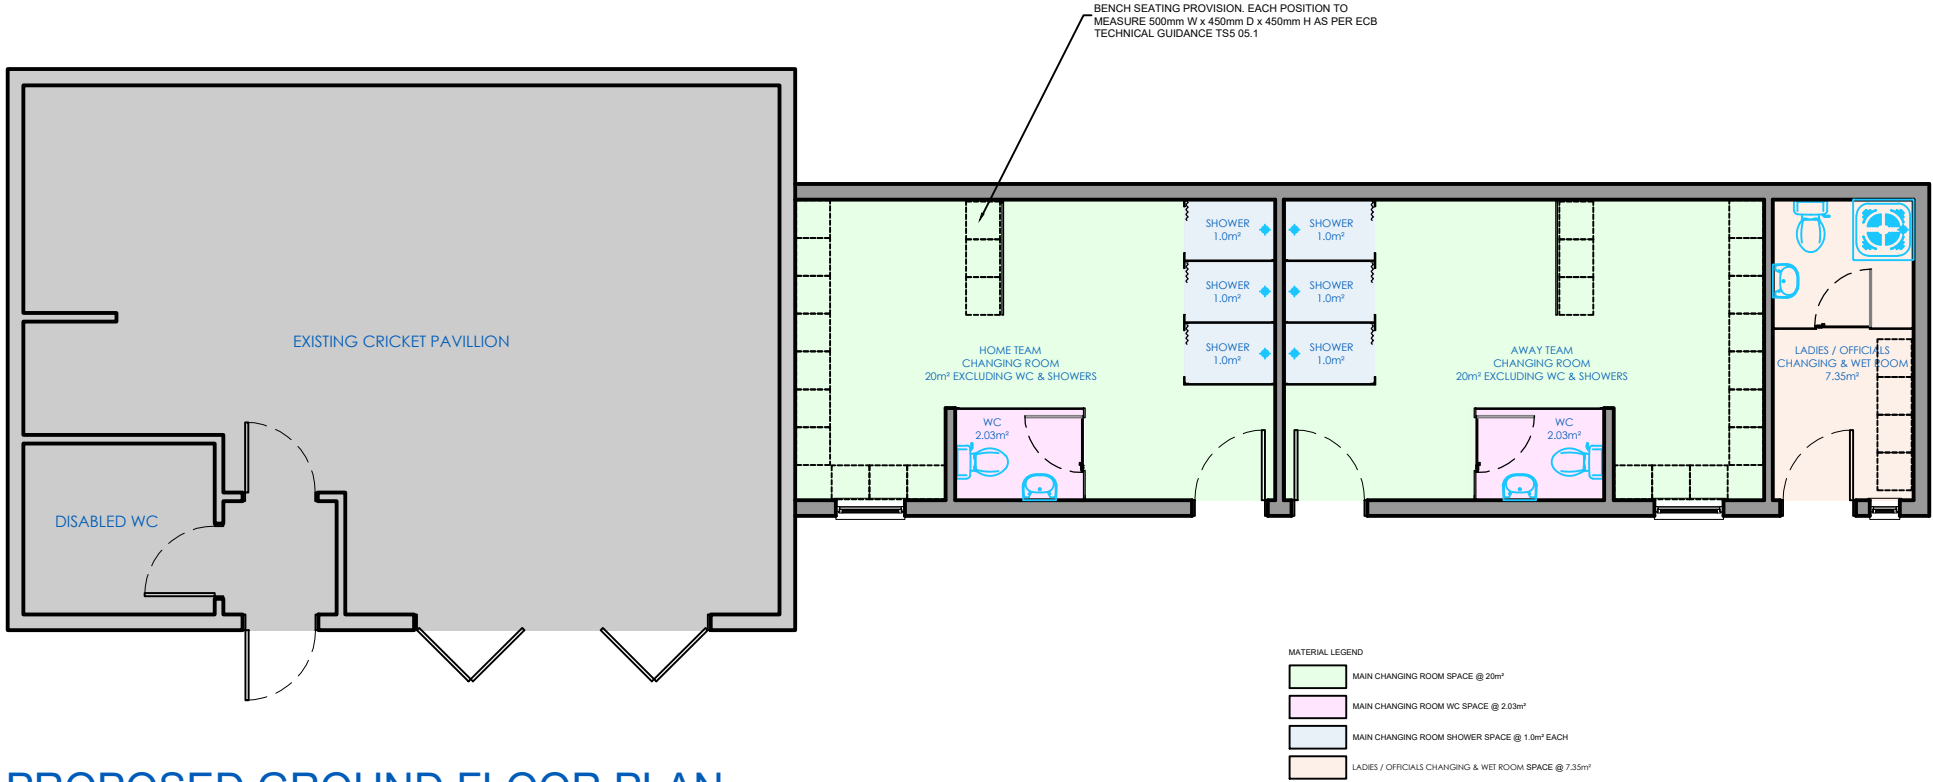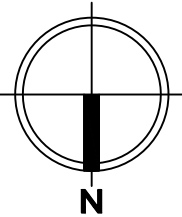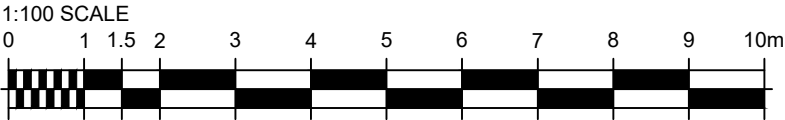

PROPOSED GROUND FLOOR PLAN

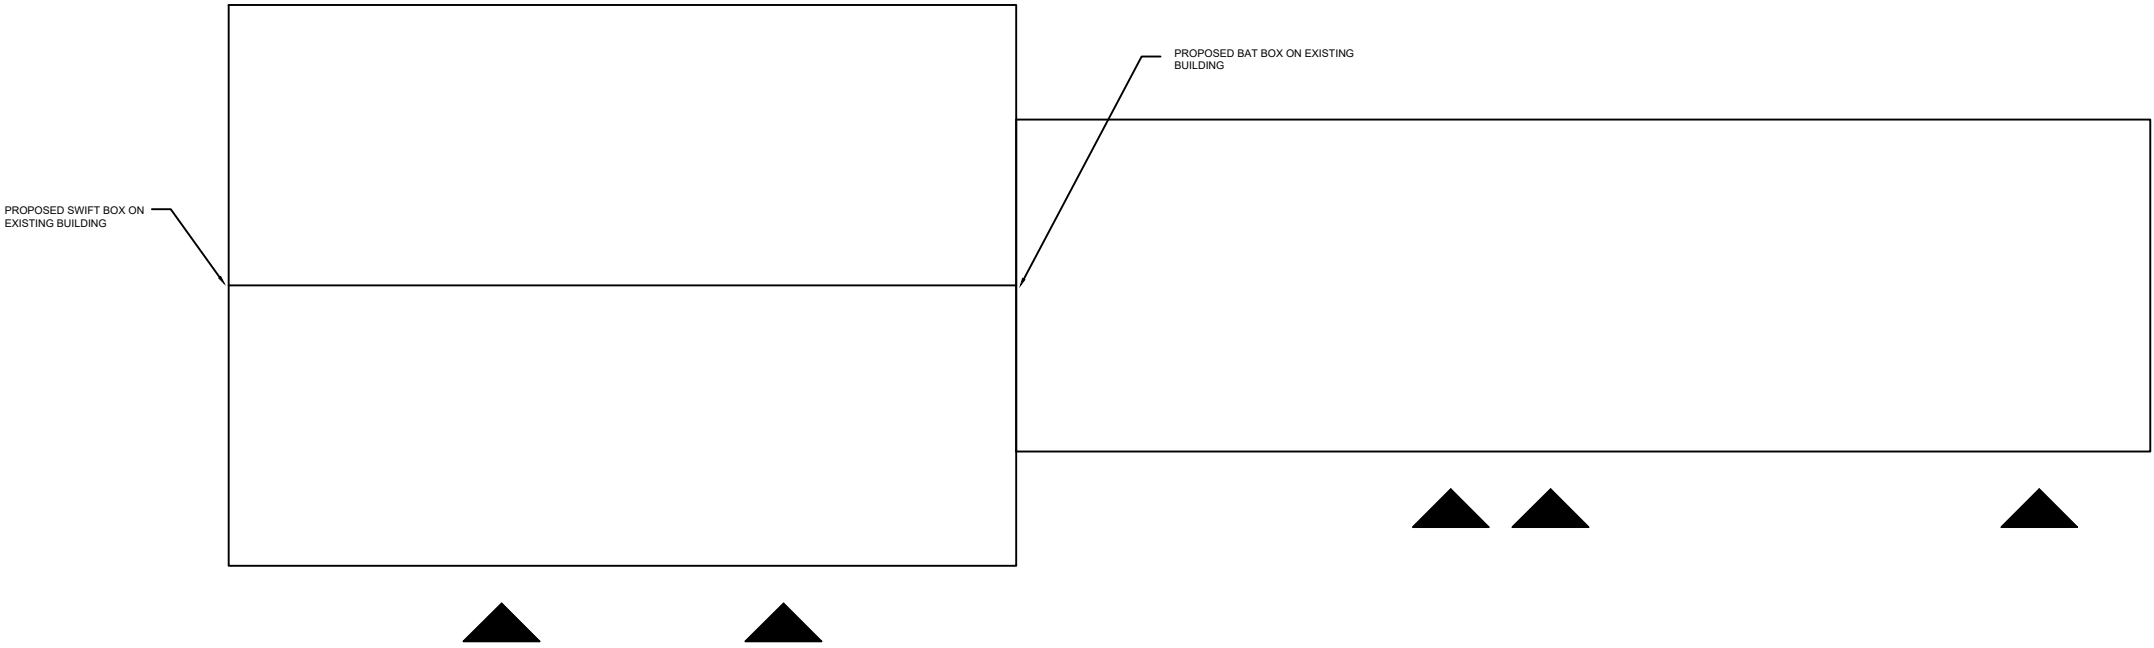

PROPOSED ROOF PLAN

B	CHANGING ROOM ADJUSTMENTS. BAT & SWIFT BOXES ADDED TO EXISTING BUILDING	ML	09-05-24
A	GENERAL AMENDMENT	ML	23-02-24
REV:	DESCRIPTION:	BY:	DATE:
STATUS:		PLANNING	

ADDRESS:

NETLEY & HIGHFIELD CRICKET CLUB
VT SPORTS GROUND, PORTSMOUTH ROAD
SOUTHAMPTON. SO19 9PW

SITE: VT SPORTS GROUND,
PORTSMOUTH ROAD. SO19 9PW

TITLE: PROPOSED GF & ROOF PLAN

SCALE AT A3: 1:100	DATE: 05-01-24	DRAWN: ML	CHECKED:
DRAWING NO:	24-001-101	REVISION:	B