




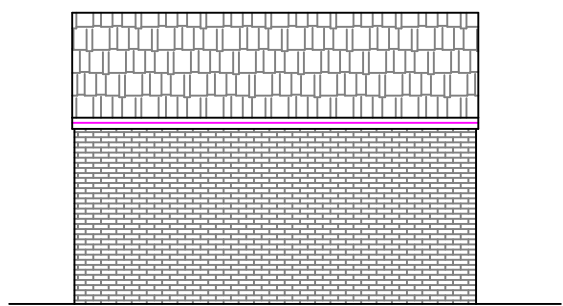


Existing rear elevation
Scale 1:100

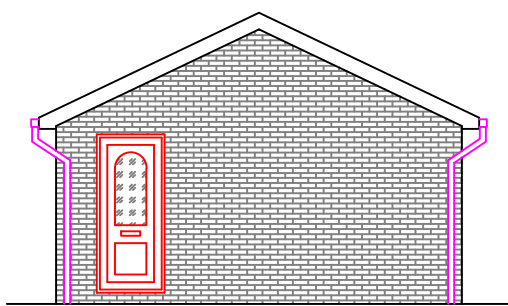


Existing north side elevation
Scale 1:100

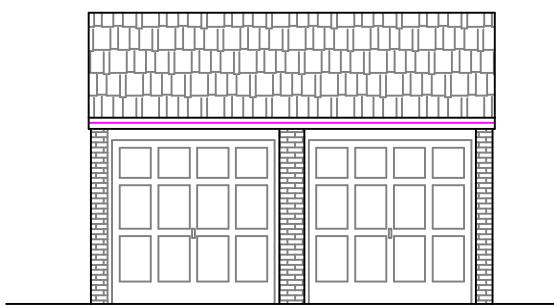


Existing front elevation
Scale 1:100

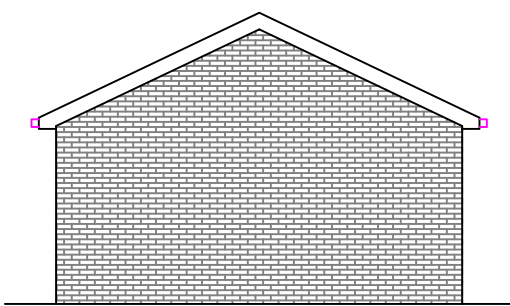


Existing south side elevation
Scale 1:100

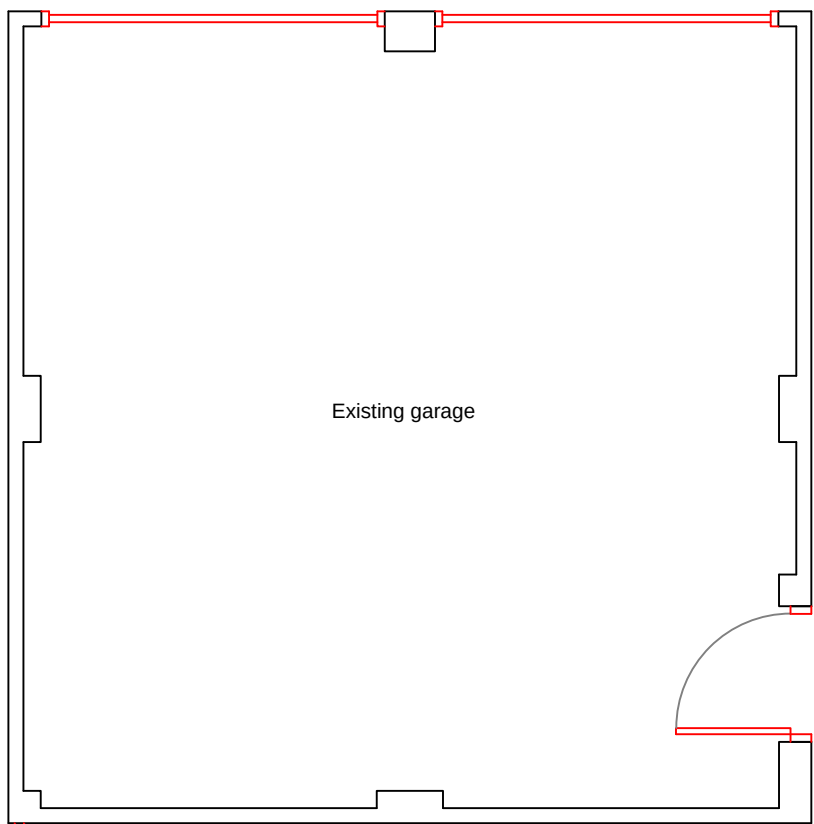

Existing ground floor plan
Scale 1:50

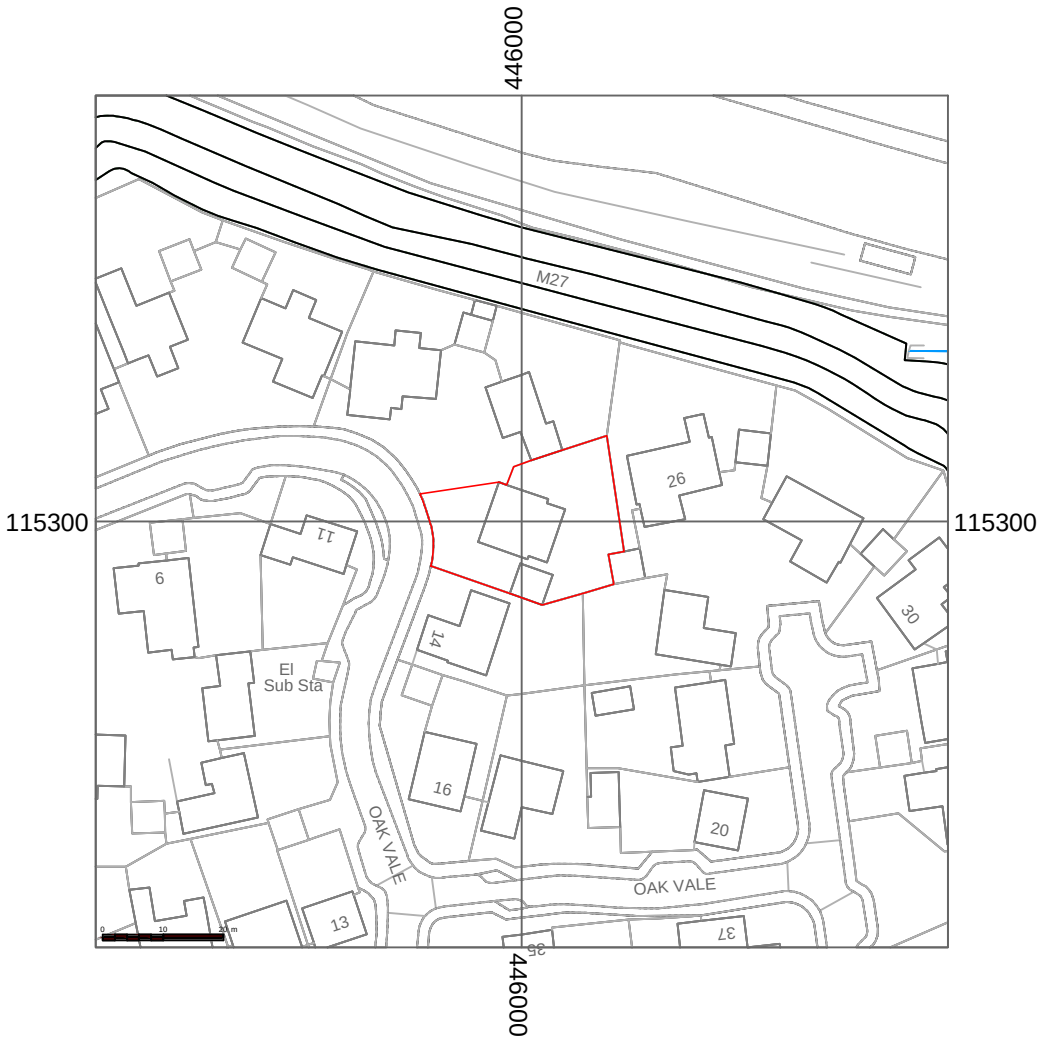

Existing location plan
Scale 1:1250
License no. 100047474

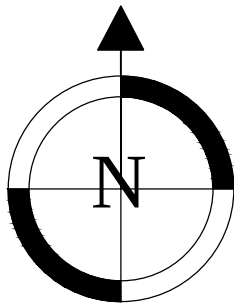

DO NOT SCALE FROM THIS DRAWING
ALL DIMENSIONS TO BE CHECKED ON SITE
THIS IS NOT A WORKING DRAWING



Architectural Services, Design and Planning

Mrs Crystal Mintram
13 Oaktree Road
Southampton, Hampshire
SO18 1PL

Client: Clare Phelps
12 Oakvale
West End, Hampshire
SO30 3SF

Project Title:

Garage conversion and
extension for a new annexe

Drawing Title:

Existing floor plan, elevations
and location plan

Project No.:	Drawing No.:	Rev.
2024-305	S01	
Date: April 2024	Scale: As marked @ A2	
Stage: For planning purposes only		
Drawn by: Crystal Mintram - Tel: 07769 152012		