

TITLE: Planning

CLIENT:

Mr J. Collins
2, The Farm House
Mansbridge Road
West End
Southampton
SO18 3HW.


SCALE: 1: 50 @ A4

DATE: 22-03-24

DRG No 002-02-2

ISSUE A

Corrugated roof

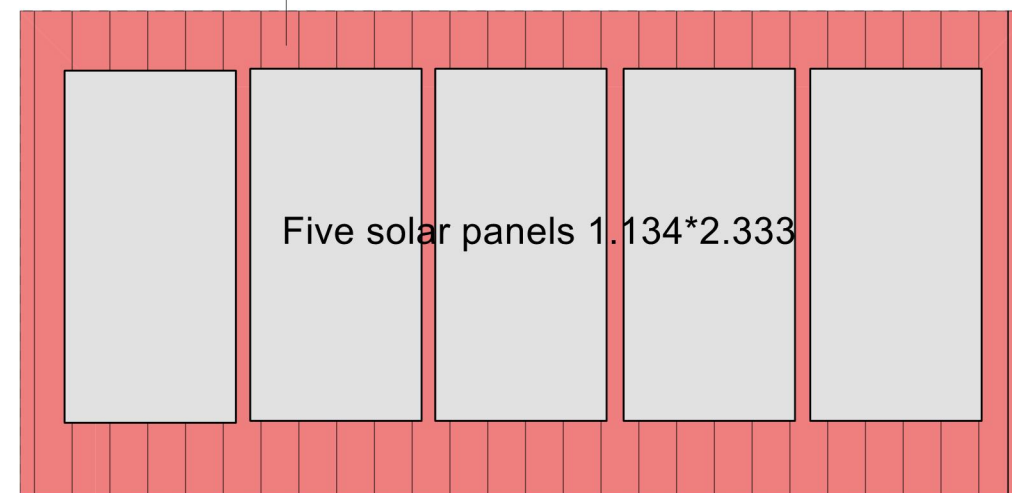

Proposed Roof Plan

NB. The panels are fixed directly onto the corrugated roof using roof anchors.

Scale bar

