



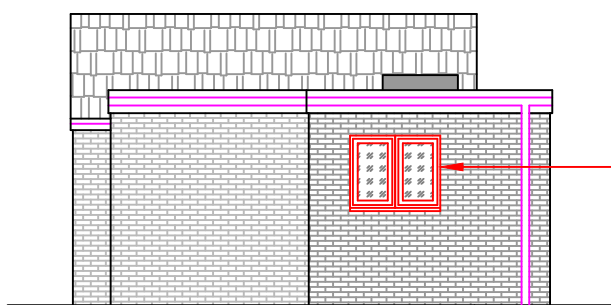


Proposed rear elevation
Scale 1:100

New flat roof to garage extension
with a flat roof light.
New white upvc window.
New white upvc double doors.

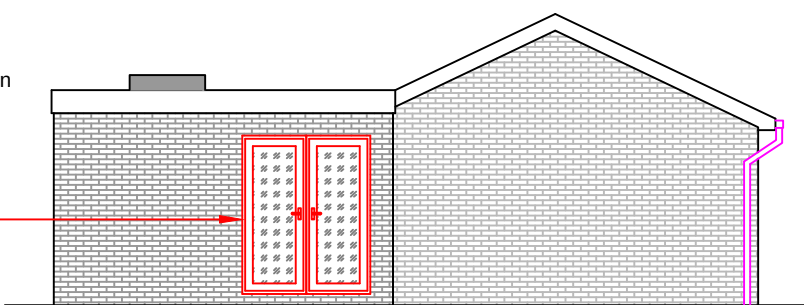


Proposed north side elevation
Scale 1:100

New white upvc window
with obscured glazing.

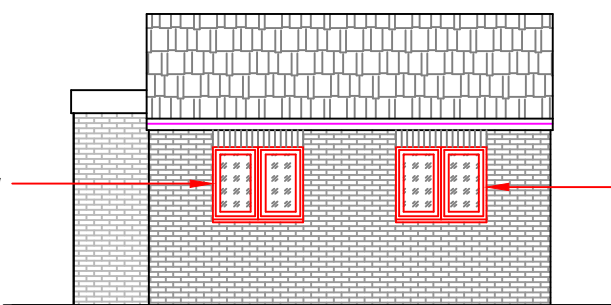


Proposed front elevation
Scale 1:100

New white upvc window.

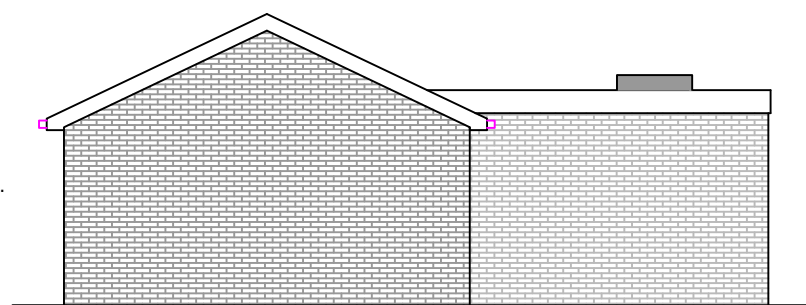


Proposed south side elevation
Scale 1:100

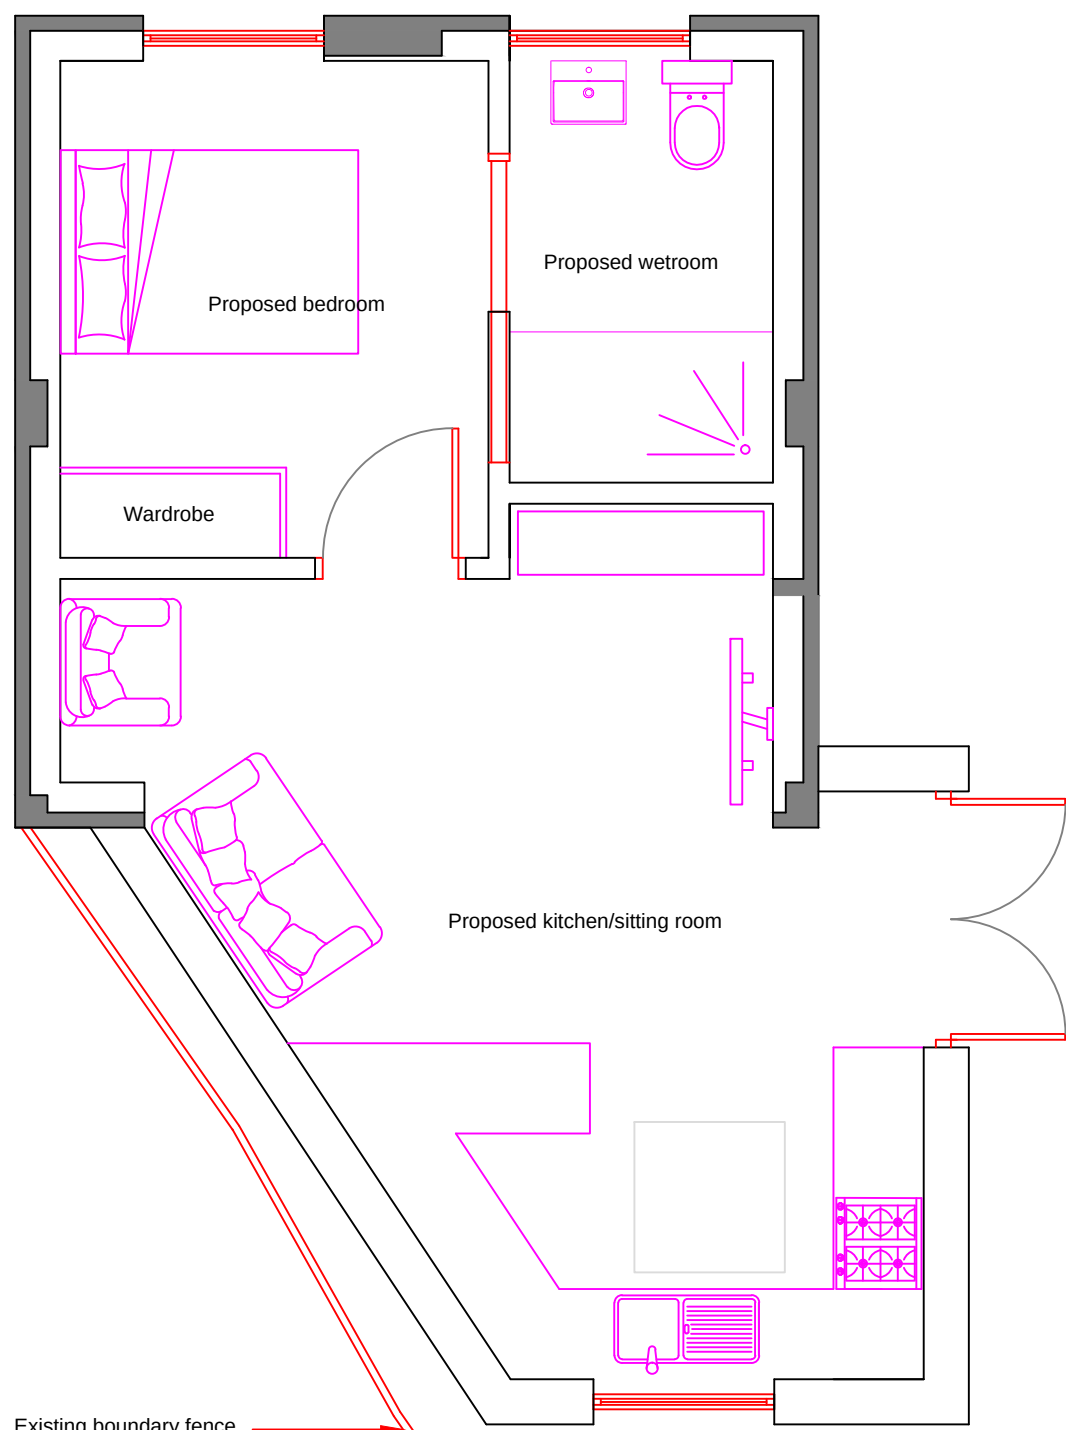

Proposed ground floor plan
Scale 1:50



Proposed block plan
Scale 1:500
License no. 100047474

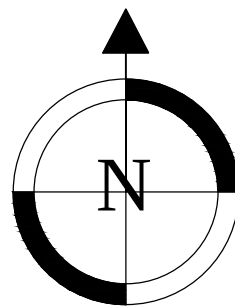

Notes:

The client has elderly parents, one of which has a terminal condition. Therefore they would like to convert the garage into an annexe so she can be close to them, while they maintain independence. Other houses in this street have converted detached garages.

DO NOT SCALE FROM THIS DRAWING
ALL DIMENSIONS TO BE CHECKED ON SITE
THIS IS NOT A WORKING DRAWING



Architectural Services, Design and Planning

Mrs Crystal Mintram
13 Oaktree Road
Southampton, Hampshire
SO18 1PL

Client: Clare Phelps
12 Oakvale
West End, Hampshire
SO30 3SF

Project Title:

Garage conversion and
extension for a new annexe

Drawing Title:

Proposed floor plan,
elevations and block plan

Project No.:	Drawing No.:	Rev.:
2024-305	P01	
Date: May 2024	Scale: As marked @ A2	
Stage: For planning purposes only		
Drawn by: Crystal Mintram - Tel: 07769 152012		