



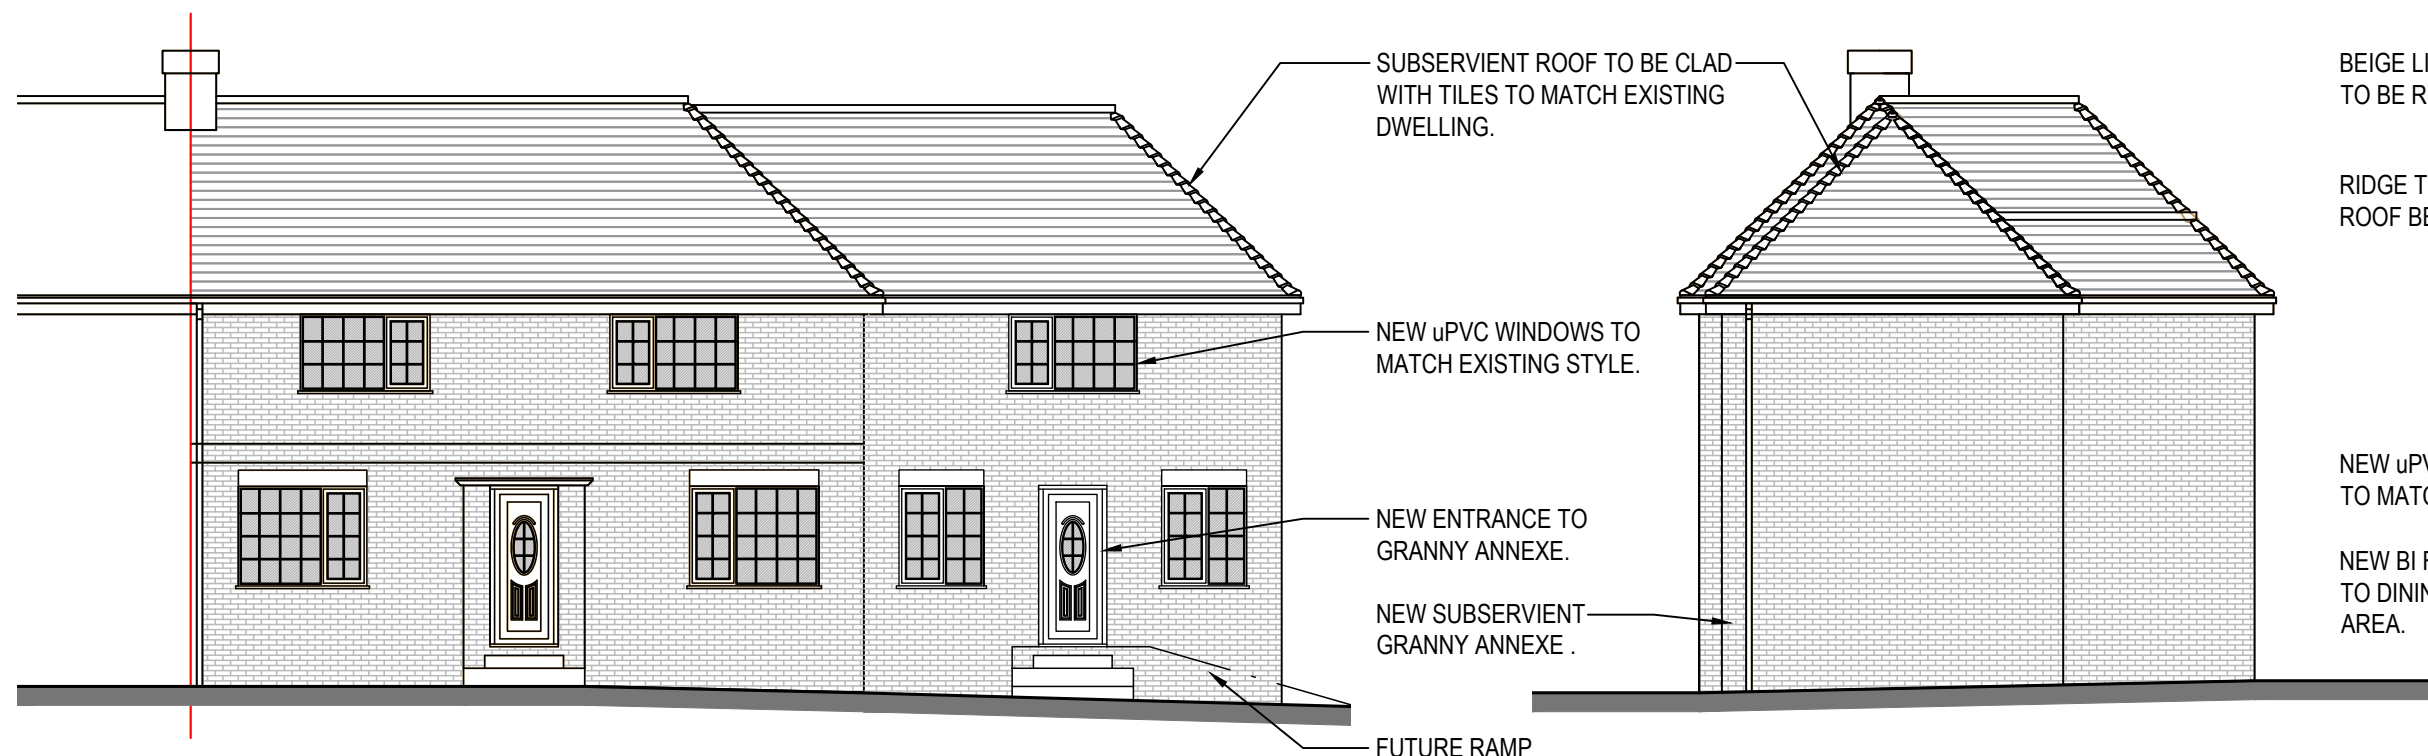


PROPOSED FRONT ELEVATION
1:100@A1

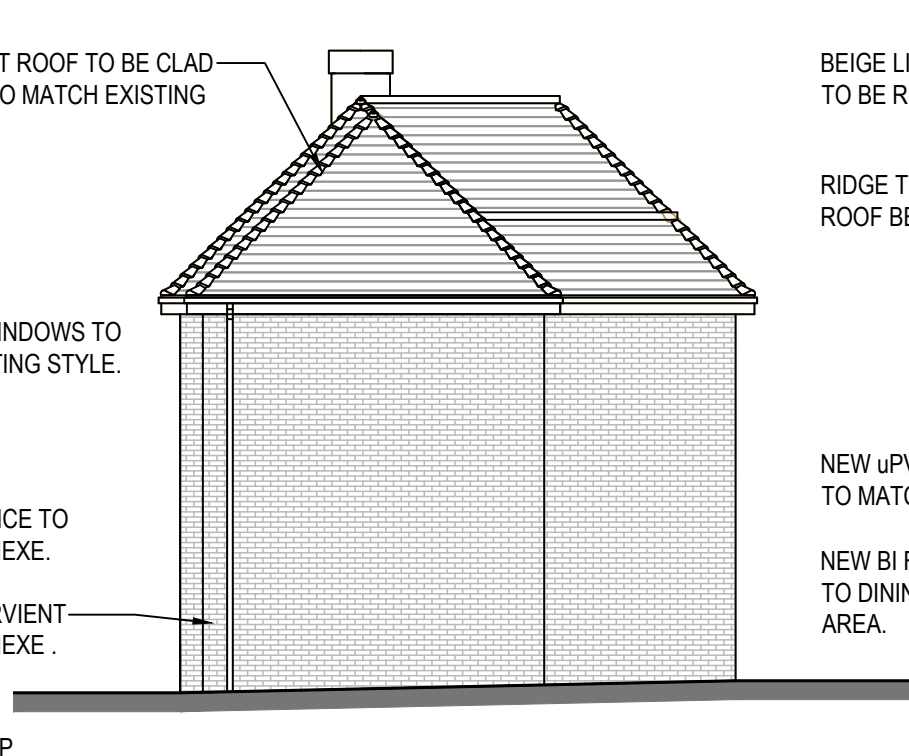


PROPOSED SIDE ELEVATION
1:100@A1



PROPOSED REAR ELEVATION
1:100@A1

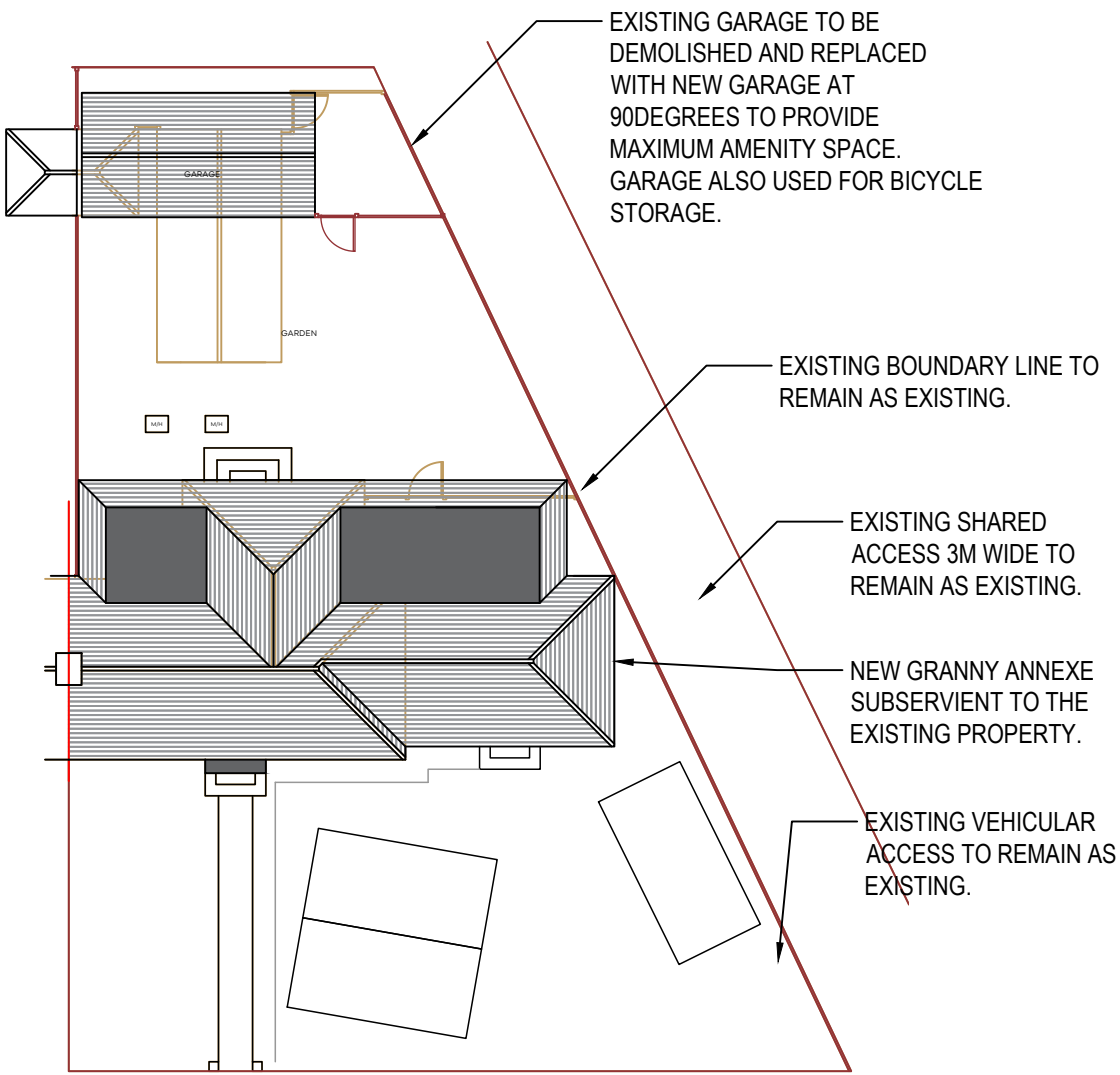


PROPOSED SITE PLAN
1:200@A1

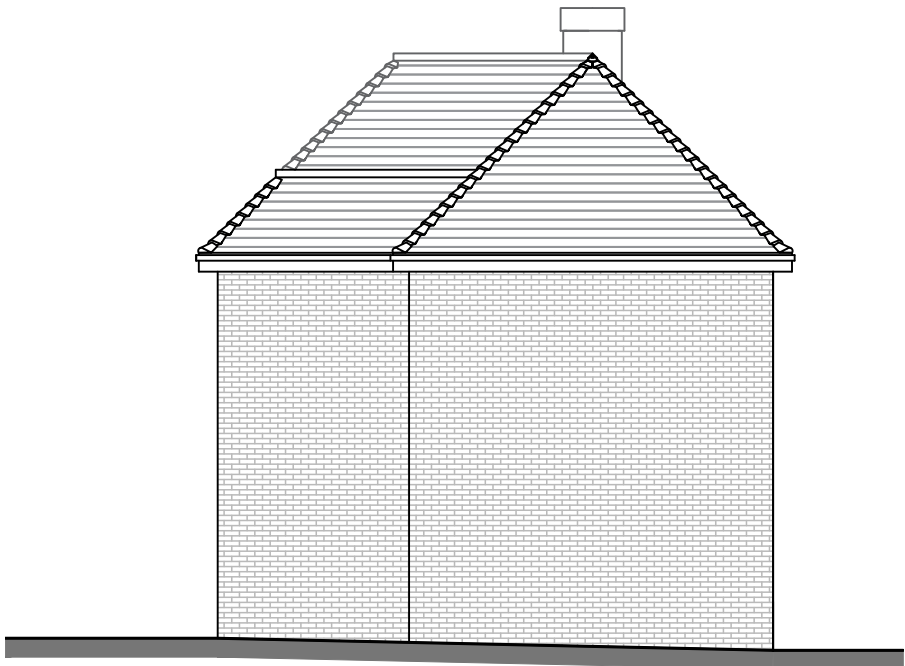


PROPOSED SIDE ELEVATION
1:100@A1

PROPOSED ANNEXE CONSIDERATION -


- NEW ANNEXE IS SUBORDINATE IN SCALE TO THE PRINCIPAL DWELLING.
- THE ANNEXE IS LINKED INTERNALLY TO THE PRINCIPAL DWELLING WITH ALL WELFARE AND AMENITIES CONNECTED.
- ANNEXE IS DESIGNED TO EASILY BE USED AS AN INTEGRAL PART OF THE MAIN DWELLING AT A LATER DATE.
- THE SEPARATE ENTRANCE TO THE ANNEXE IS SUBSIDIARY TO THE MAIN ENTRANCE.
- VEHICULAR ACCESS WILL BE SHARED WITH THE MAIN DWELLING.
- THE OWNERSHIP OF THE ANNEXE WILL REMAIN AS THE PRINCIPAL DWELLING.
- NO PHYSICAL BOUNDARY OR SUBDIVISION TO GARDEN AREAS IS PROPOSED.
- THE OCCUPANTS OF THE ANNEXE ARE DEPENDANT RELATIVES OF THE OCCUPIER.

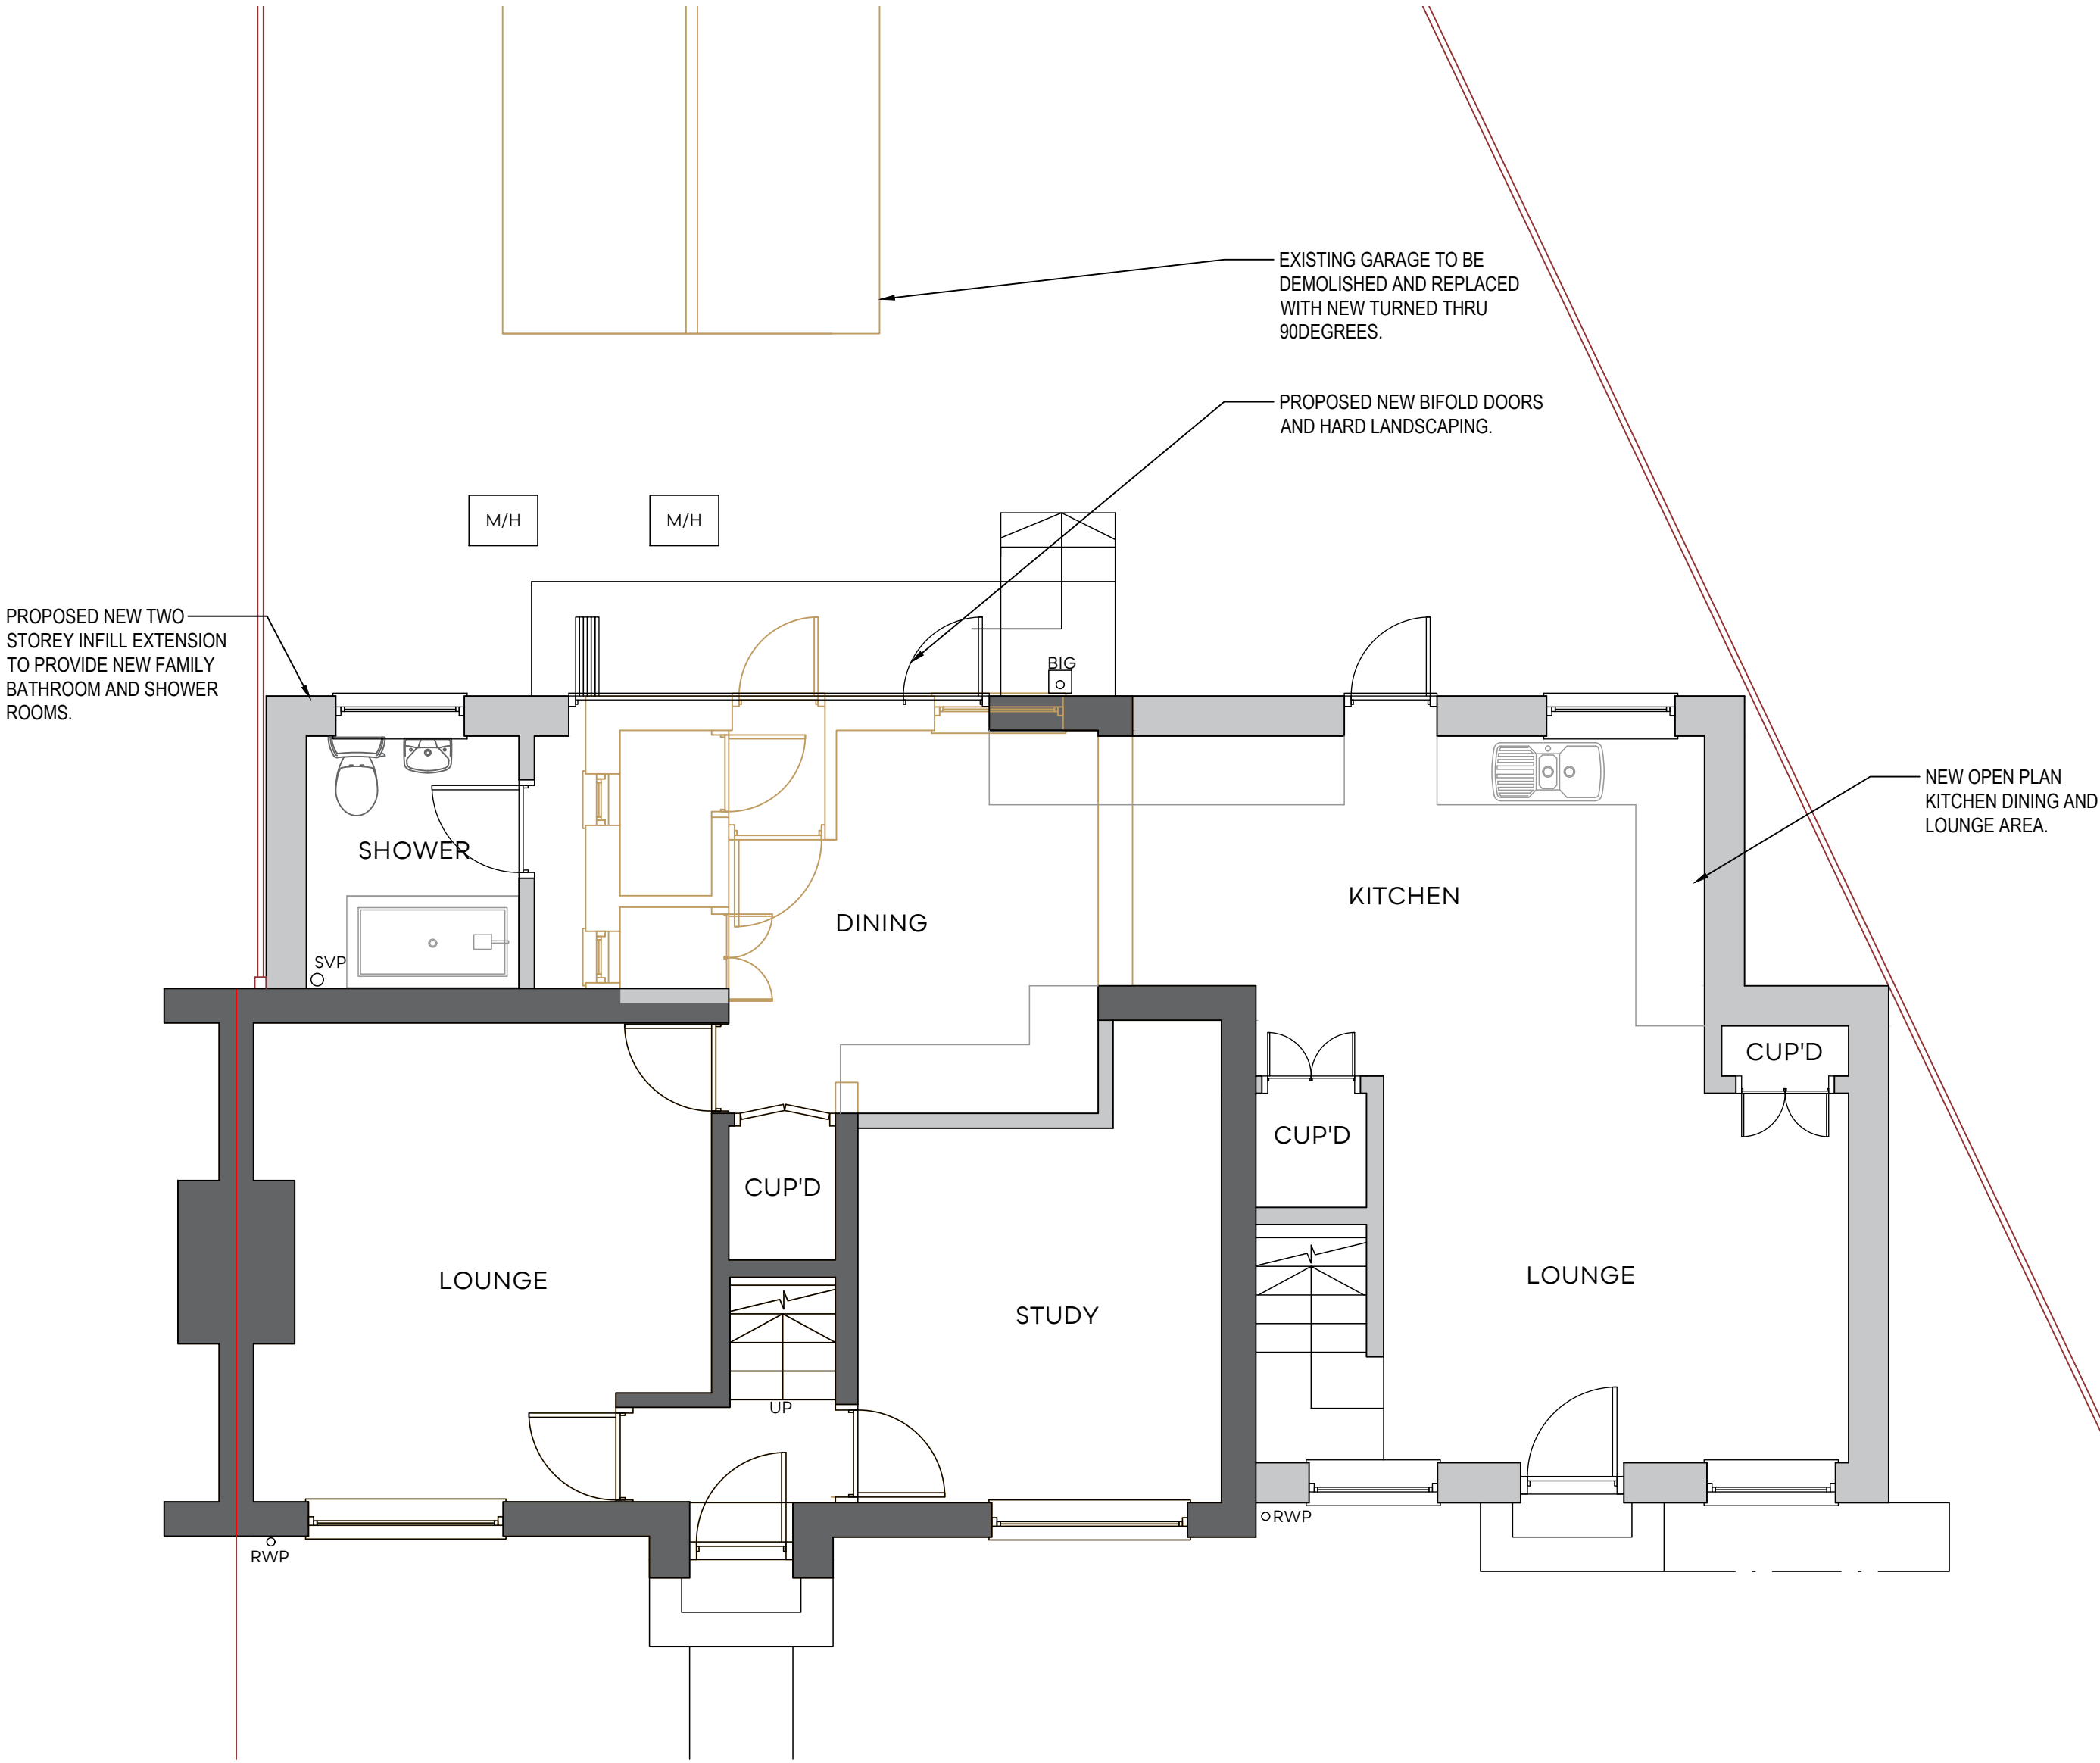

PROPOSED GROUND FLOOR PLAN
1:50@A1

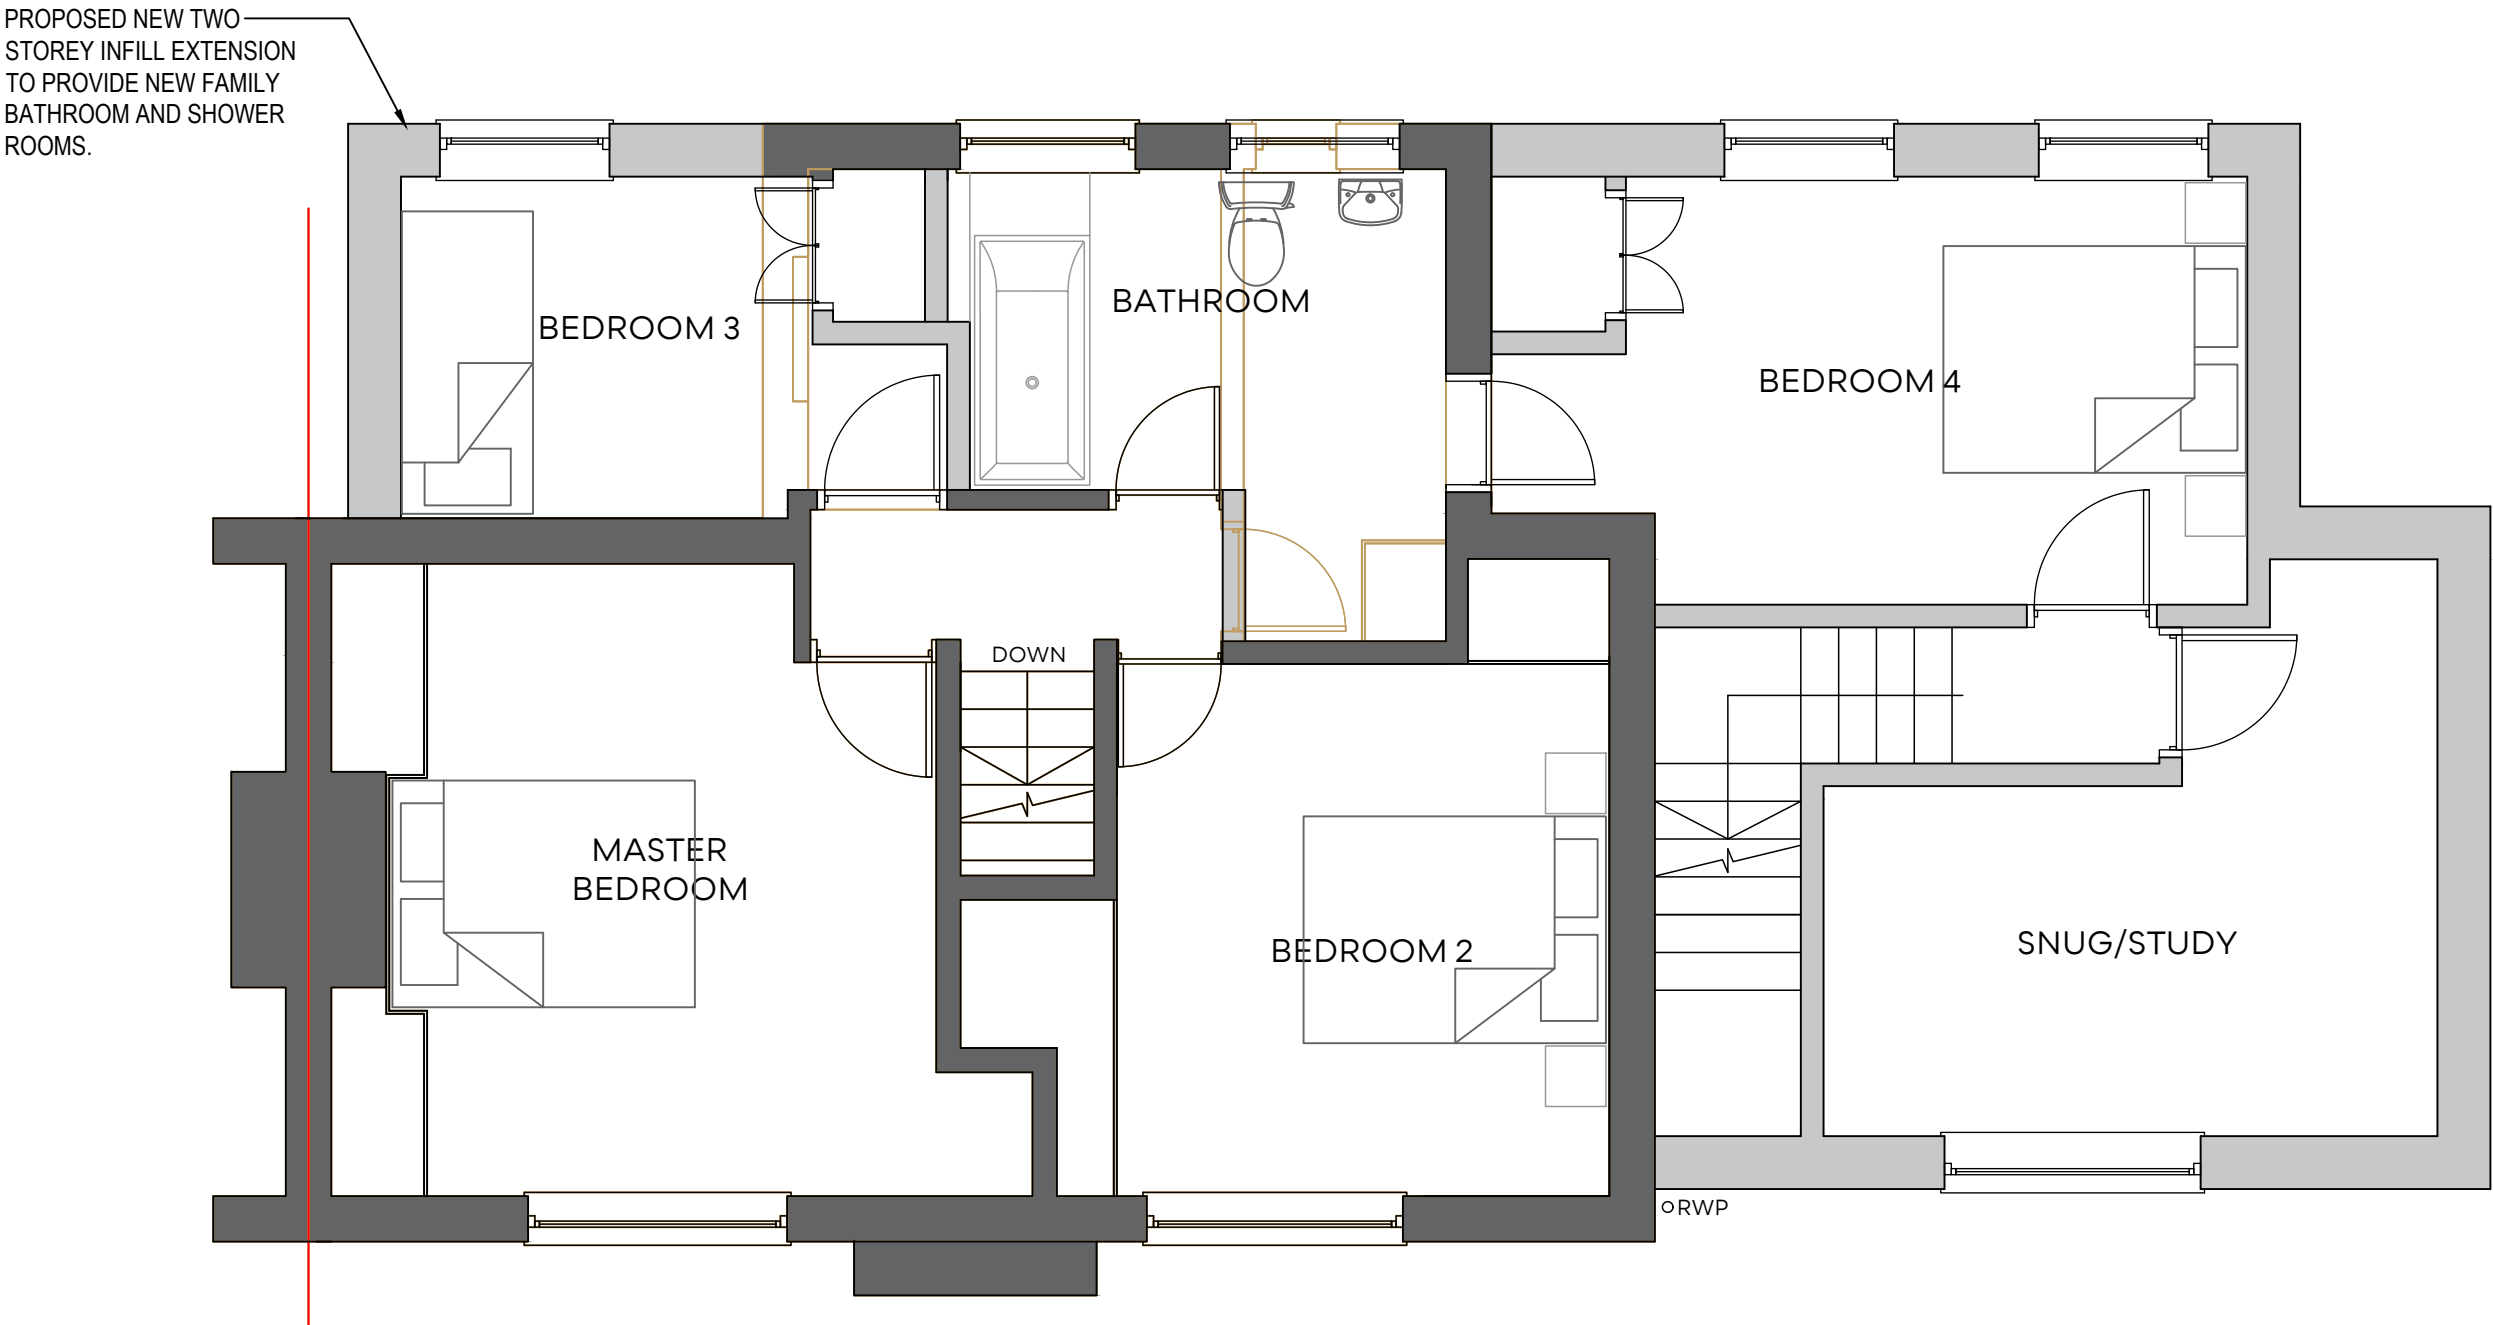

PROPOSED FIRST FLOOR PLAN
1:50@A1

 

NOTES

DO NOT SCALE FROM THIS DRAWING.
ALL DIMENSIONS TO BE CHECKED ON SITE.
COPYRIGHT PROTECTED.

ORIGINAL A1

REVISIONS:

REV A: RIGHT SIDE ELEVATION ADDED AS REQUESTED.
REV B: 05/12/23 - DRAWINGS AMENDED TO SUIT ANNEXE REQUIREMENTS FOR PLANNING.

JOB TITLE:

PROPOSALS AT:
1 KESTREL ROAD,
EASTLEIGH,
HAMPSHIRE,
SO50 9LJ

PLANNING

CONTACT:

07988518827
dwilliams@willowarchitecture.co.uk

ANDY AND KELLY

CLIENT:



DRAWING TITLE:

PROPOSED PLANS & ELEVATIONS

DRAWN BY:

DATE: 11/09/2023 SCALE: VARIES@A1

DRAWING NO:

2072-002B