




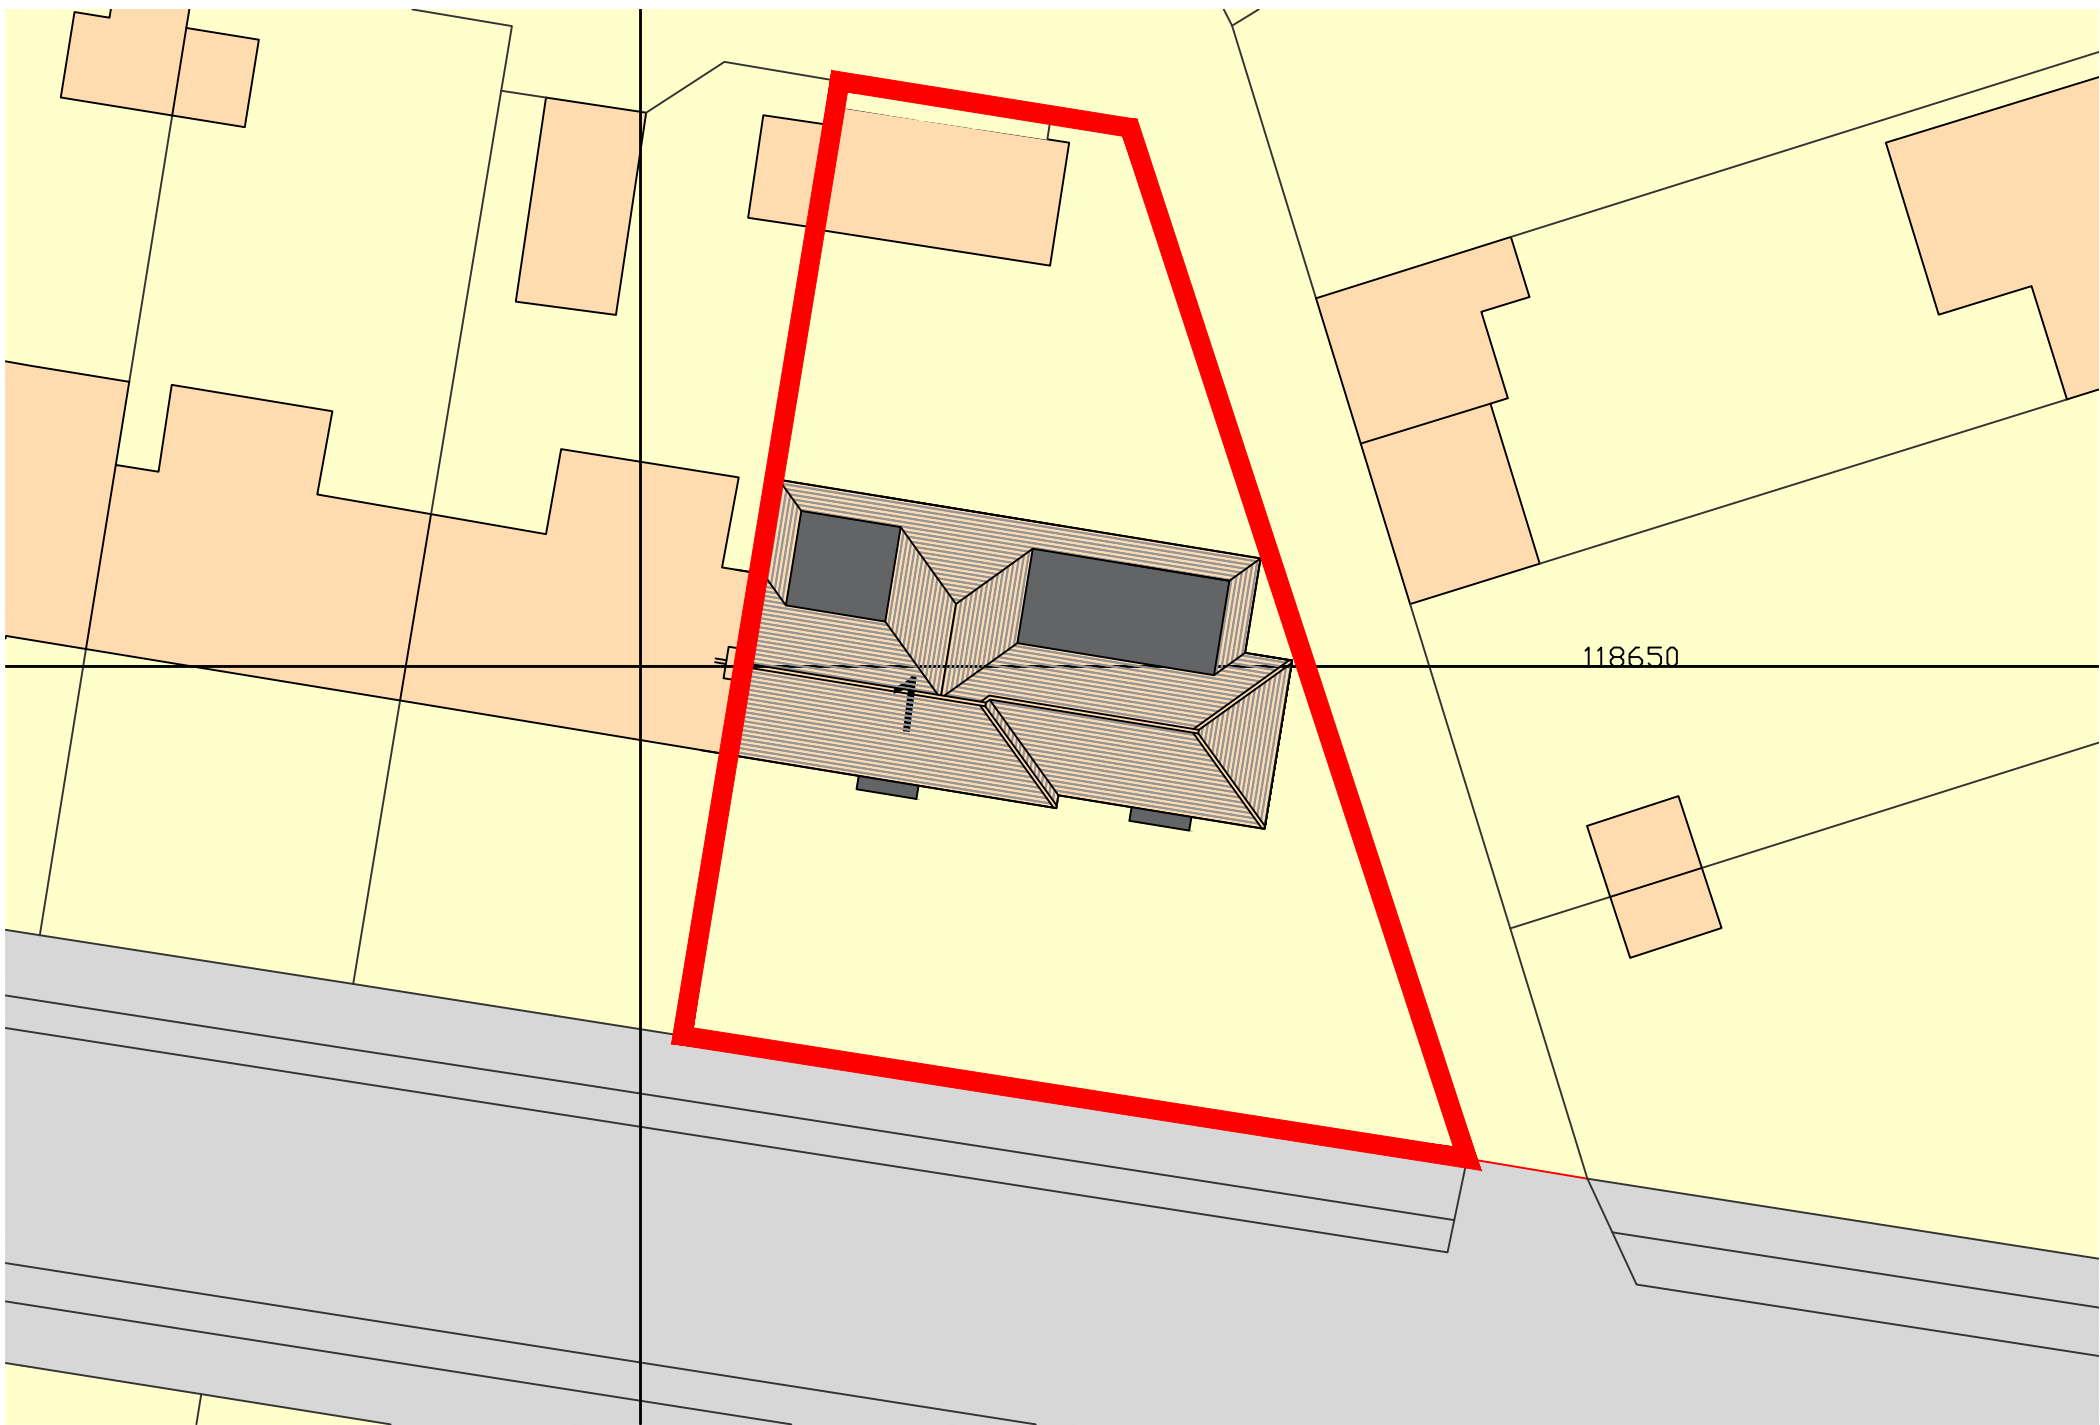


SITE PLAN 1:200@A1

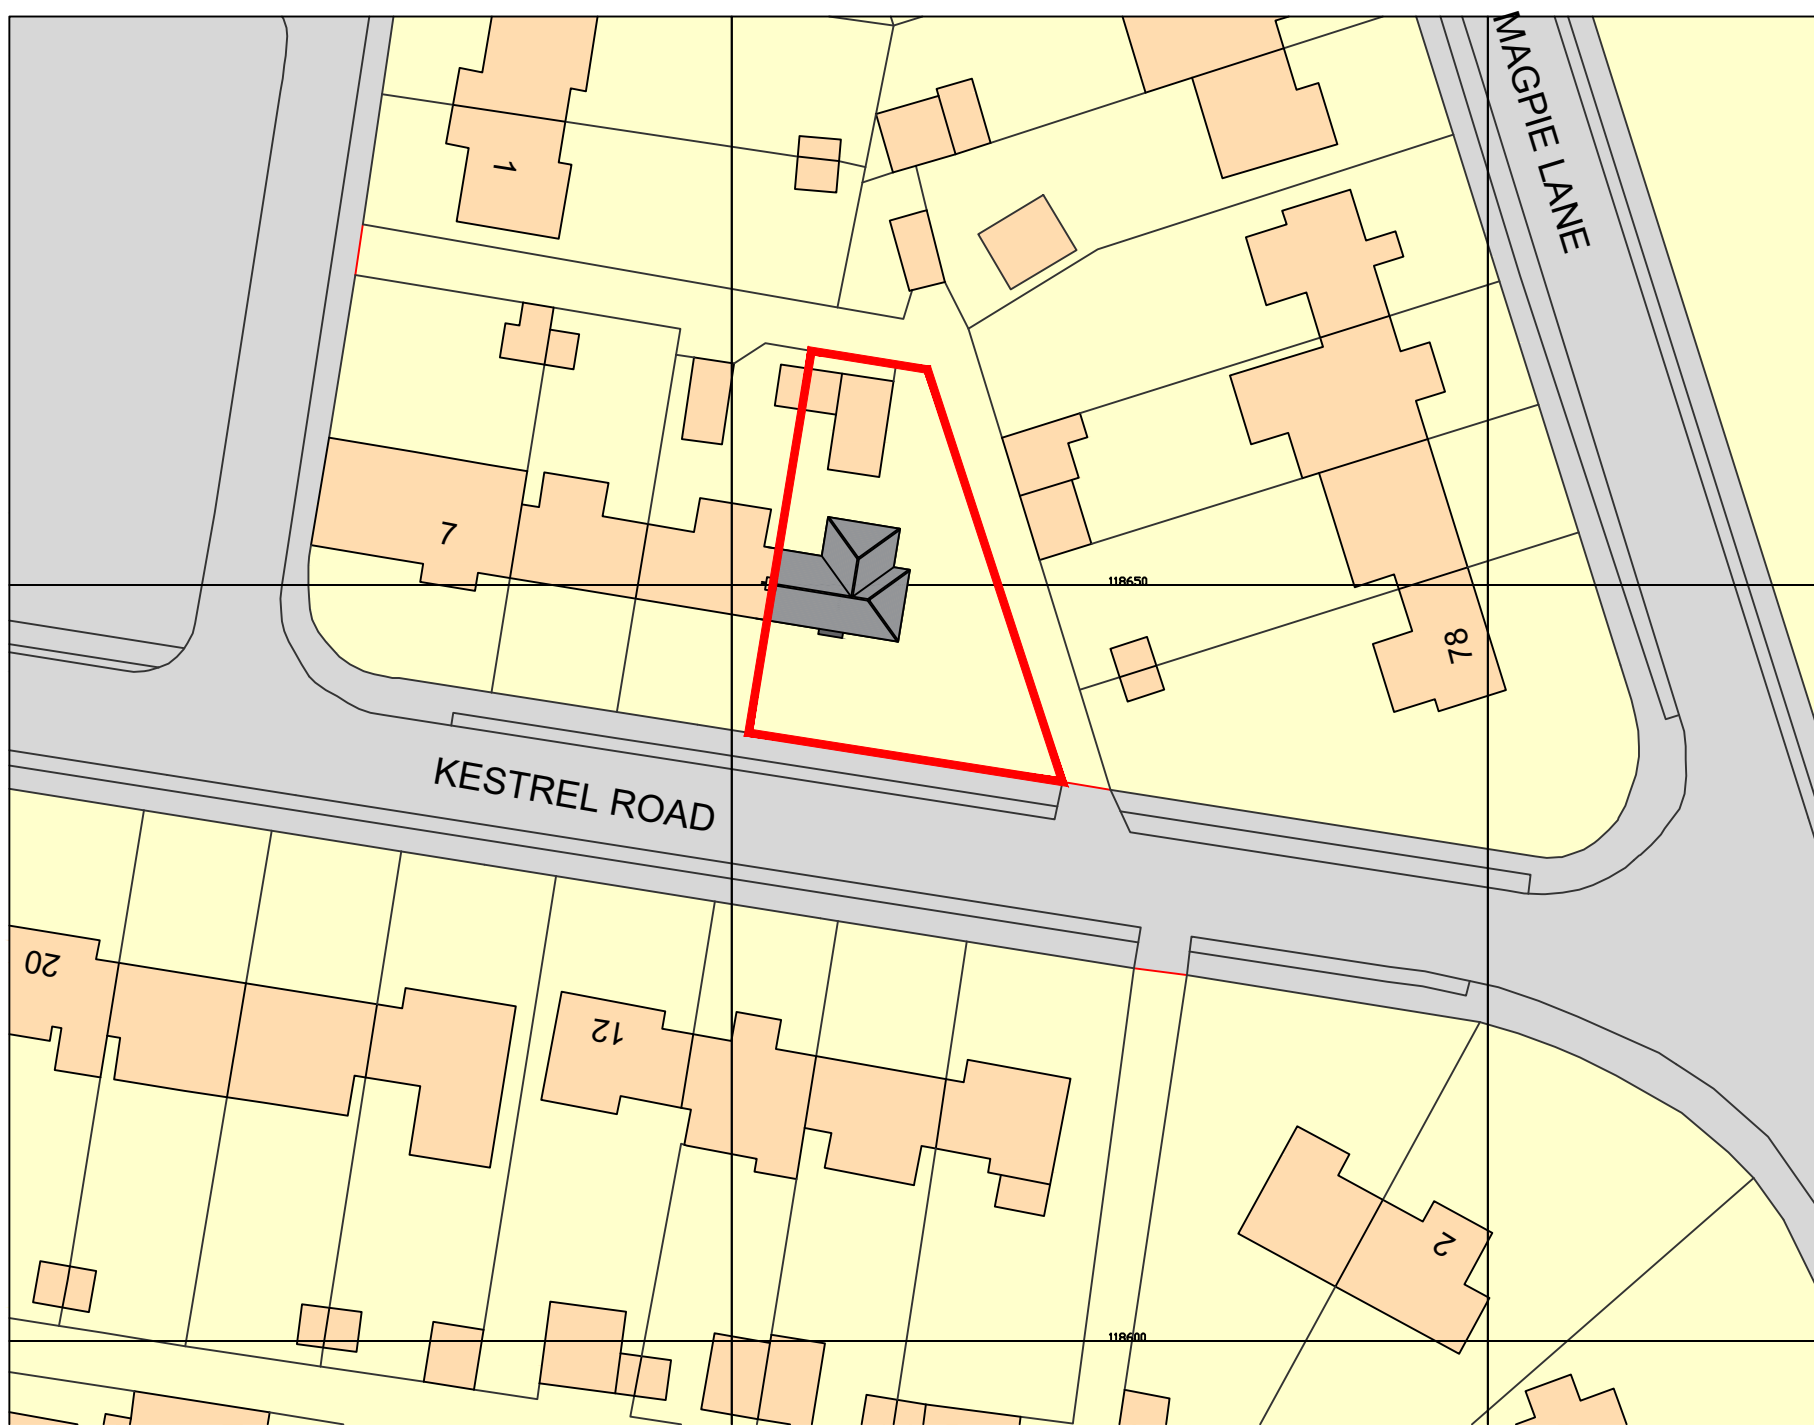


BLOCK PLAN 1:500@A1

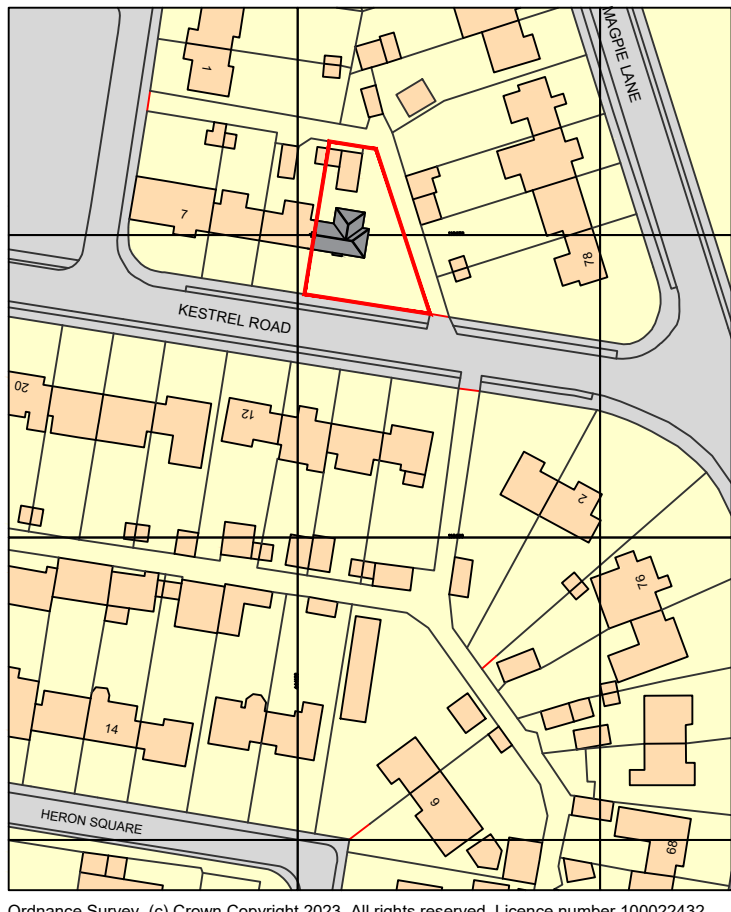


LOCATION PLAN 1:1250@A1

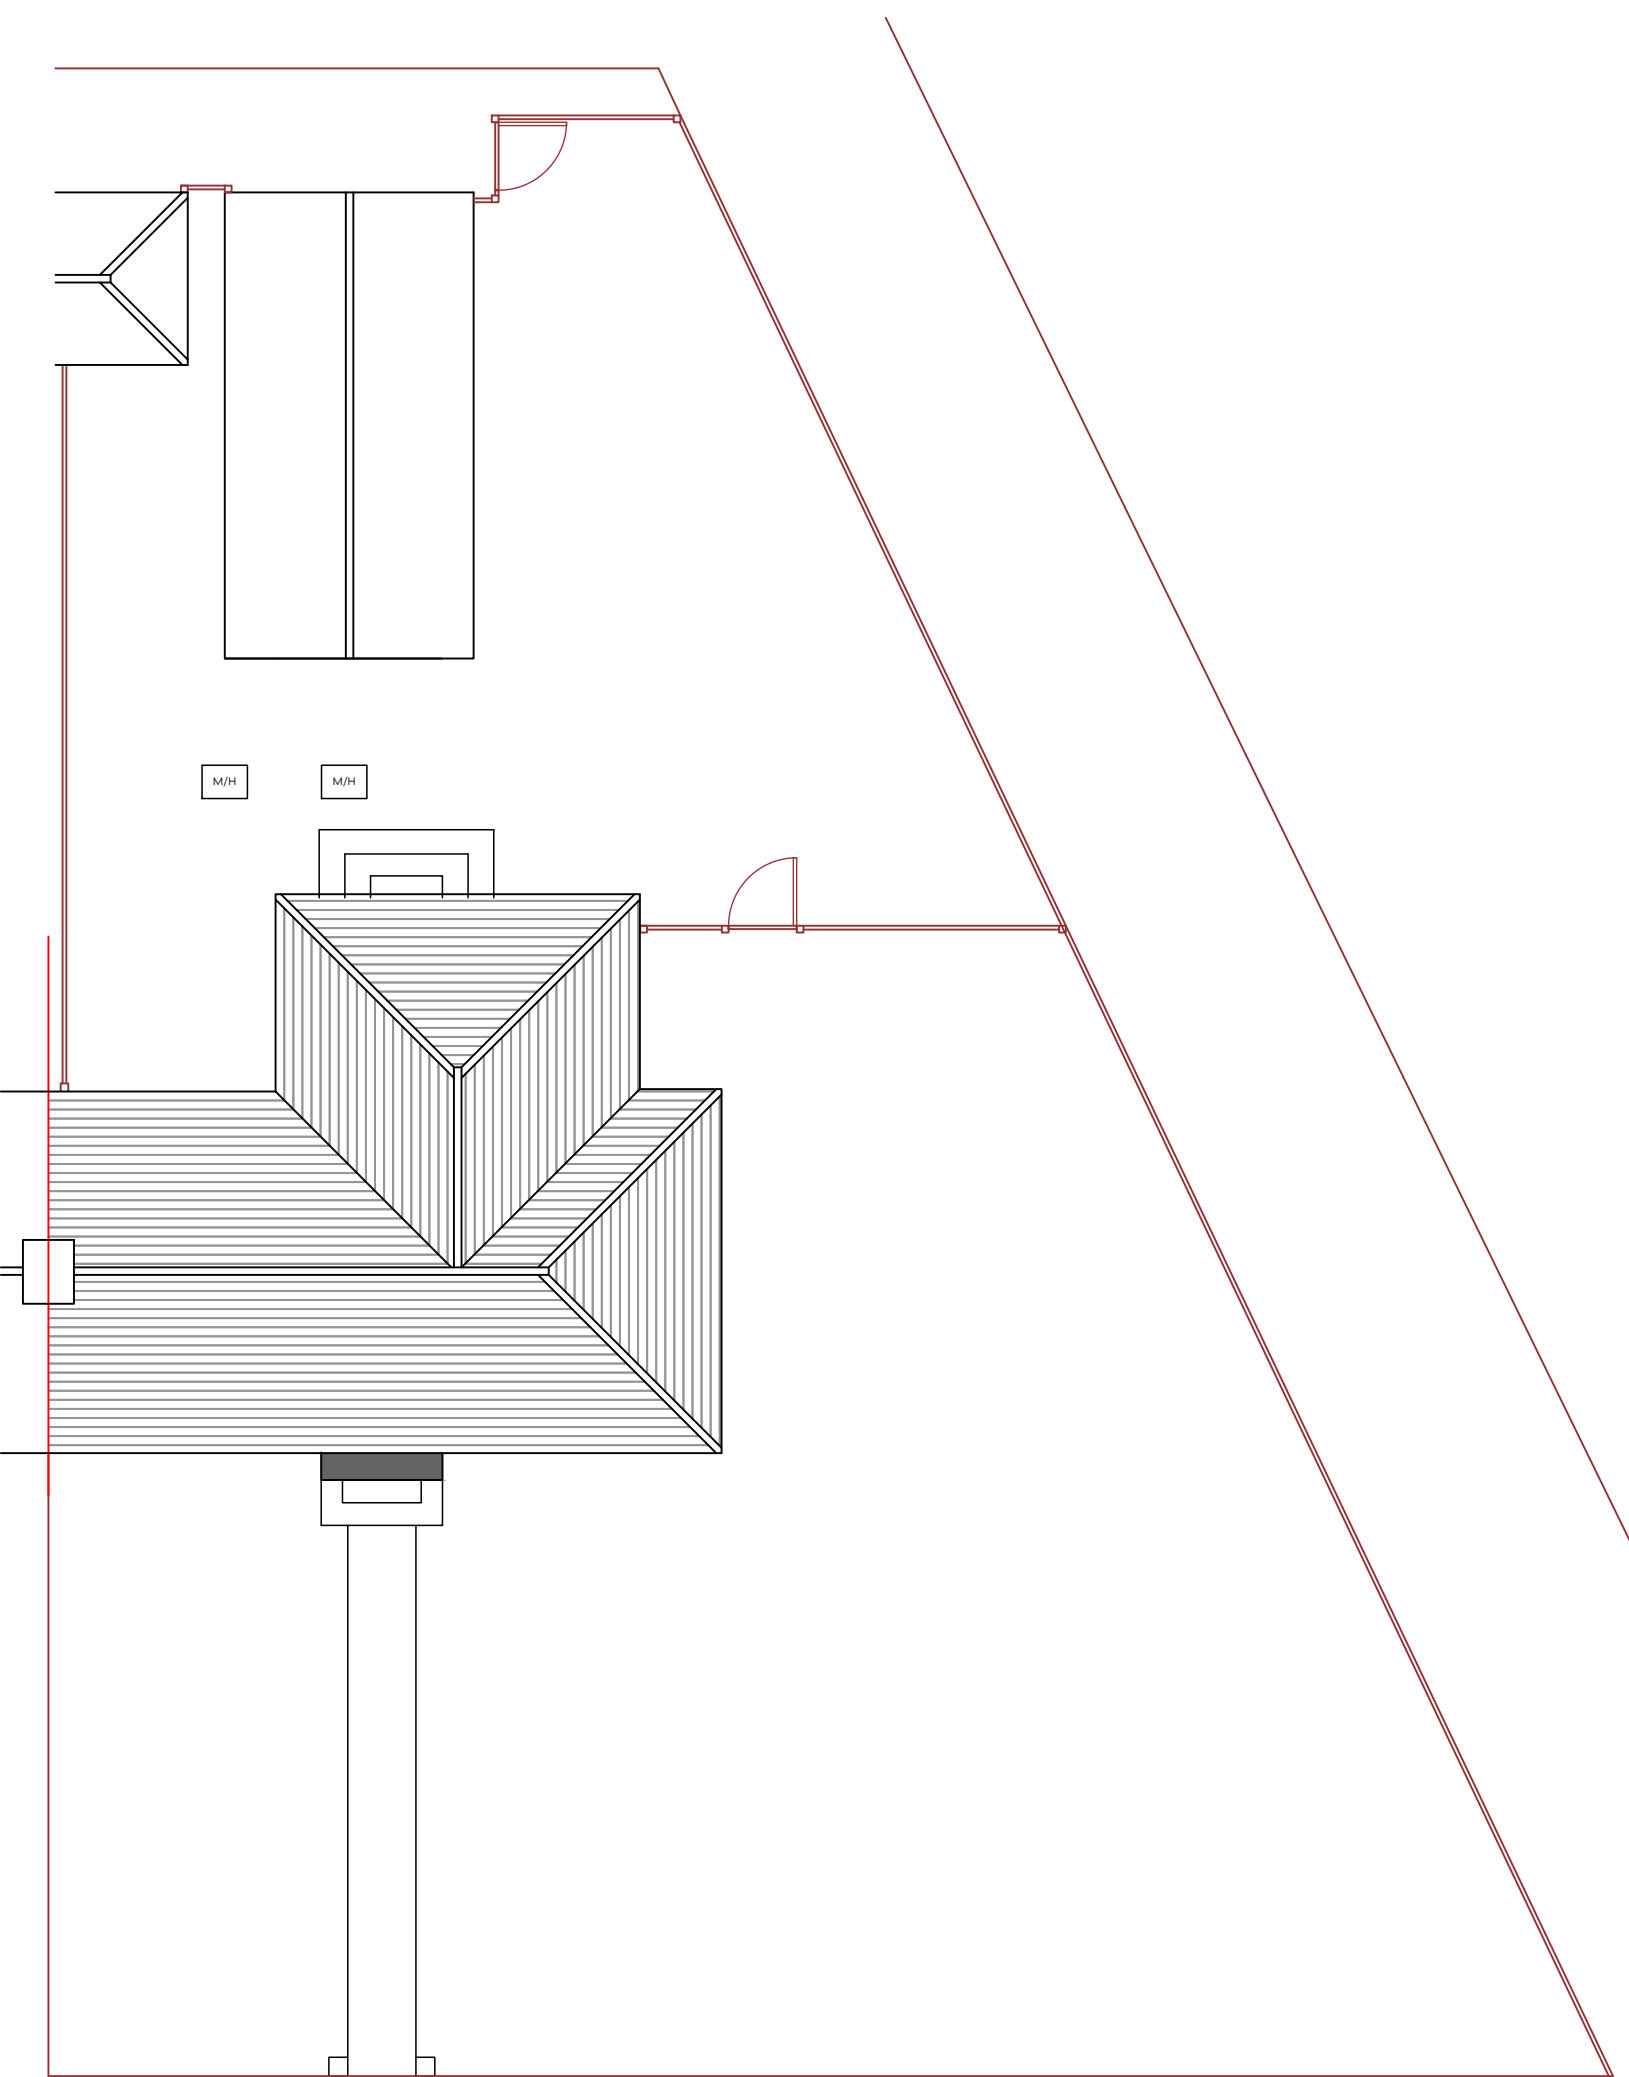

EXISTING ROOF PLAN
1:100@A1

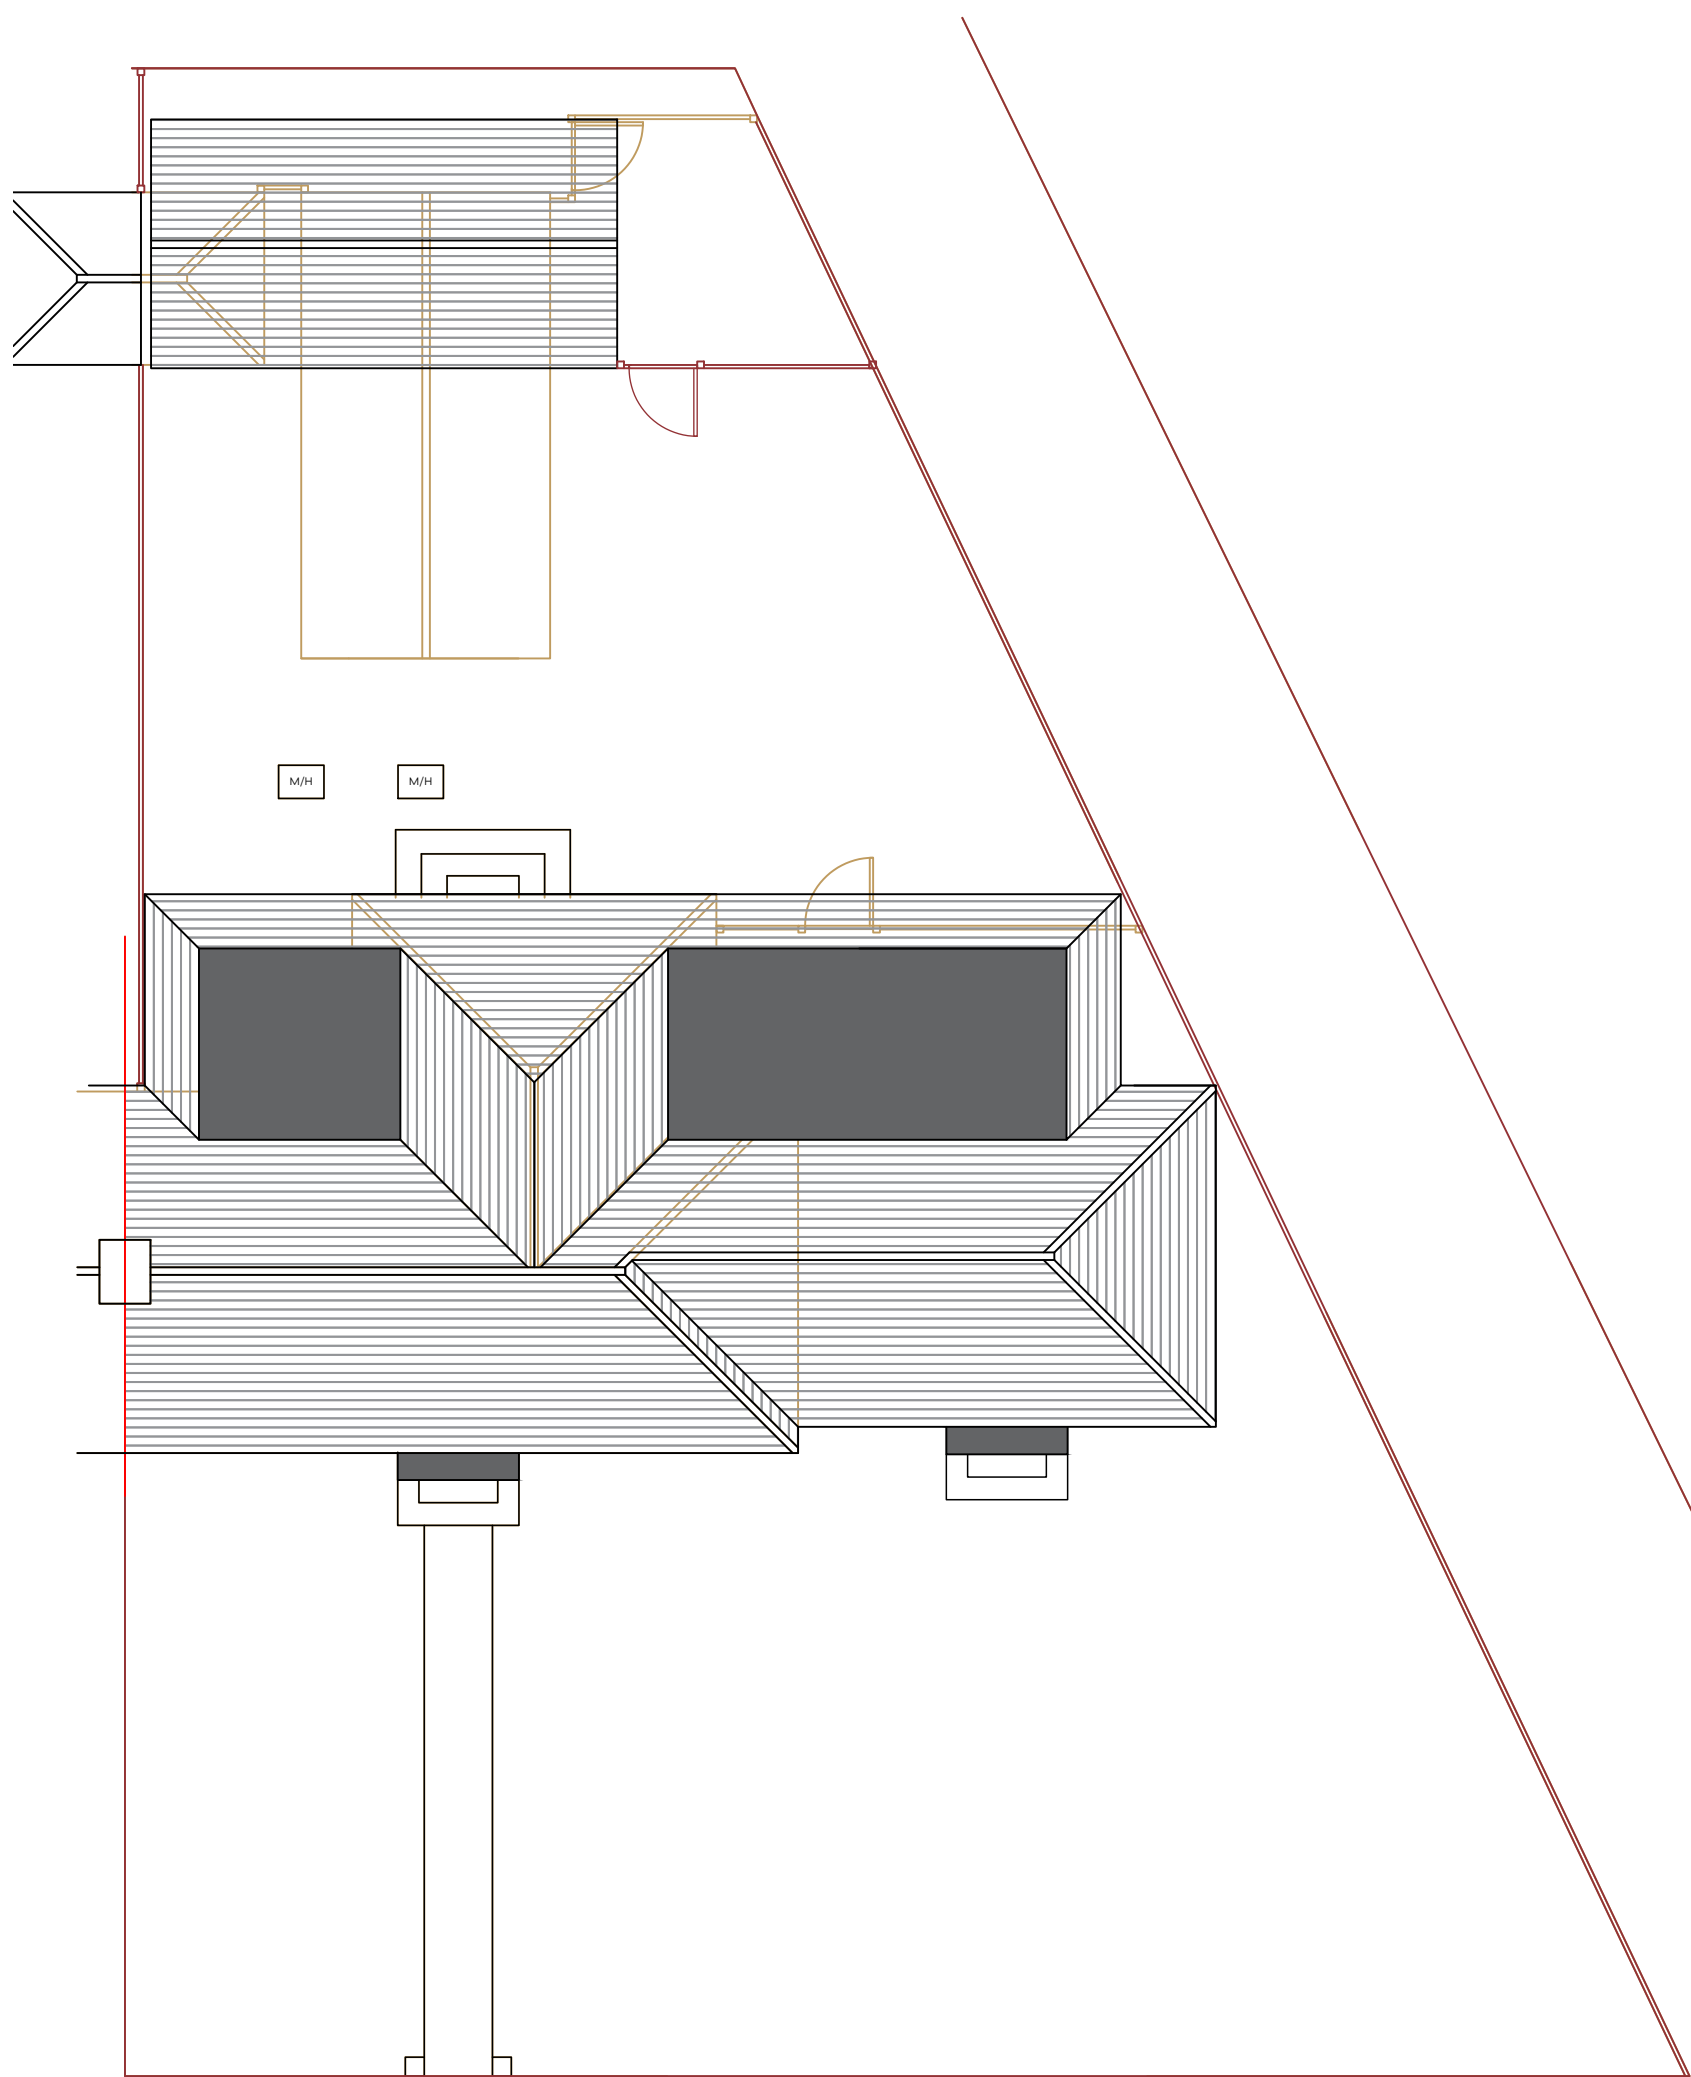

PROPOSED ROOF PLAN
1:100@A1

 

NOTES ORIGINAL A1

DO NOT SCALE FROM THIS DRAWING.
ALL DIMENSIONS TO BE CHECKED ON SITE.
COPYRIGHT PROTECTED.

REVISIONS:
REV A: 03/10/23 - NORTH POINT ADDED TO PLANS
REV B: 04/10/23 - RED HATCHING REMOVED FROM THE PROPOSED ROOF PLAN
AS PER COUNCILS REQUEST.

JOB TITLE:
PROPOSALS AT:
1 KESTREL ROAD,
EASTLEIGH,
HAMPSHIRE,
SO50 9LJ

PLANNING

CONTACT:
07988518827
dwilliams@willowarchitecture.co.uk

ANDY AND KELLY

CLIENT:



DRAWING TITLE:
SITE, BLOCK AND LOCATION PLANS

DRAWN BY: DTW
DATE: 11/09/2023 SCALE: VARIES @A1

DRAWING NO: 2072-003B