

Disclaimer

Adjacent Properties and boundaries are shown for illustrative purposes only and have not been surveyed unless otherwise stated. All areas shown are approximate and should be verified before forming the basis of a decision. Do not scale other than for Planning purposes. All dimensions must be checked by the contractor before commencing work on site. No deviation from this drawing will be permitted without prior written consent of the architect. The copyright of this drawing remains with HMO Designers and may not be reproduced in any form without prior written consent.

Notes

Drawing based on survey information by others and subject to planning, building regulation and other statutory approvals.

- Drawing Key**
- Existing Walls
 - New Walls
(External Alterations Completed Under PDR)
 - Demolished Walls / Sanitaryware
 - Rooflights Above

0 0.5 1 1.5 2
SCALE 1:50 m

hmo designers

Our Studio // Galtcombe house, Copnor Rd, Portsmouth
Our Number // 023 5244 3501
Our Email // hello@hmodesigners.co.uk
Our Website // hmodesigners.co.uk

Project

**4 Bishopstoke Road, Eastleigh,
SO50 6AE**

Drawing Title

Proposed Floor Plans

Drawing Number

HD0069- PL003

Scale

1:50 @A1

Issue Status


Preliminary

Drawn

ZK


Date

March 2024

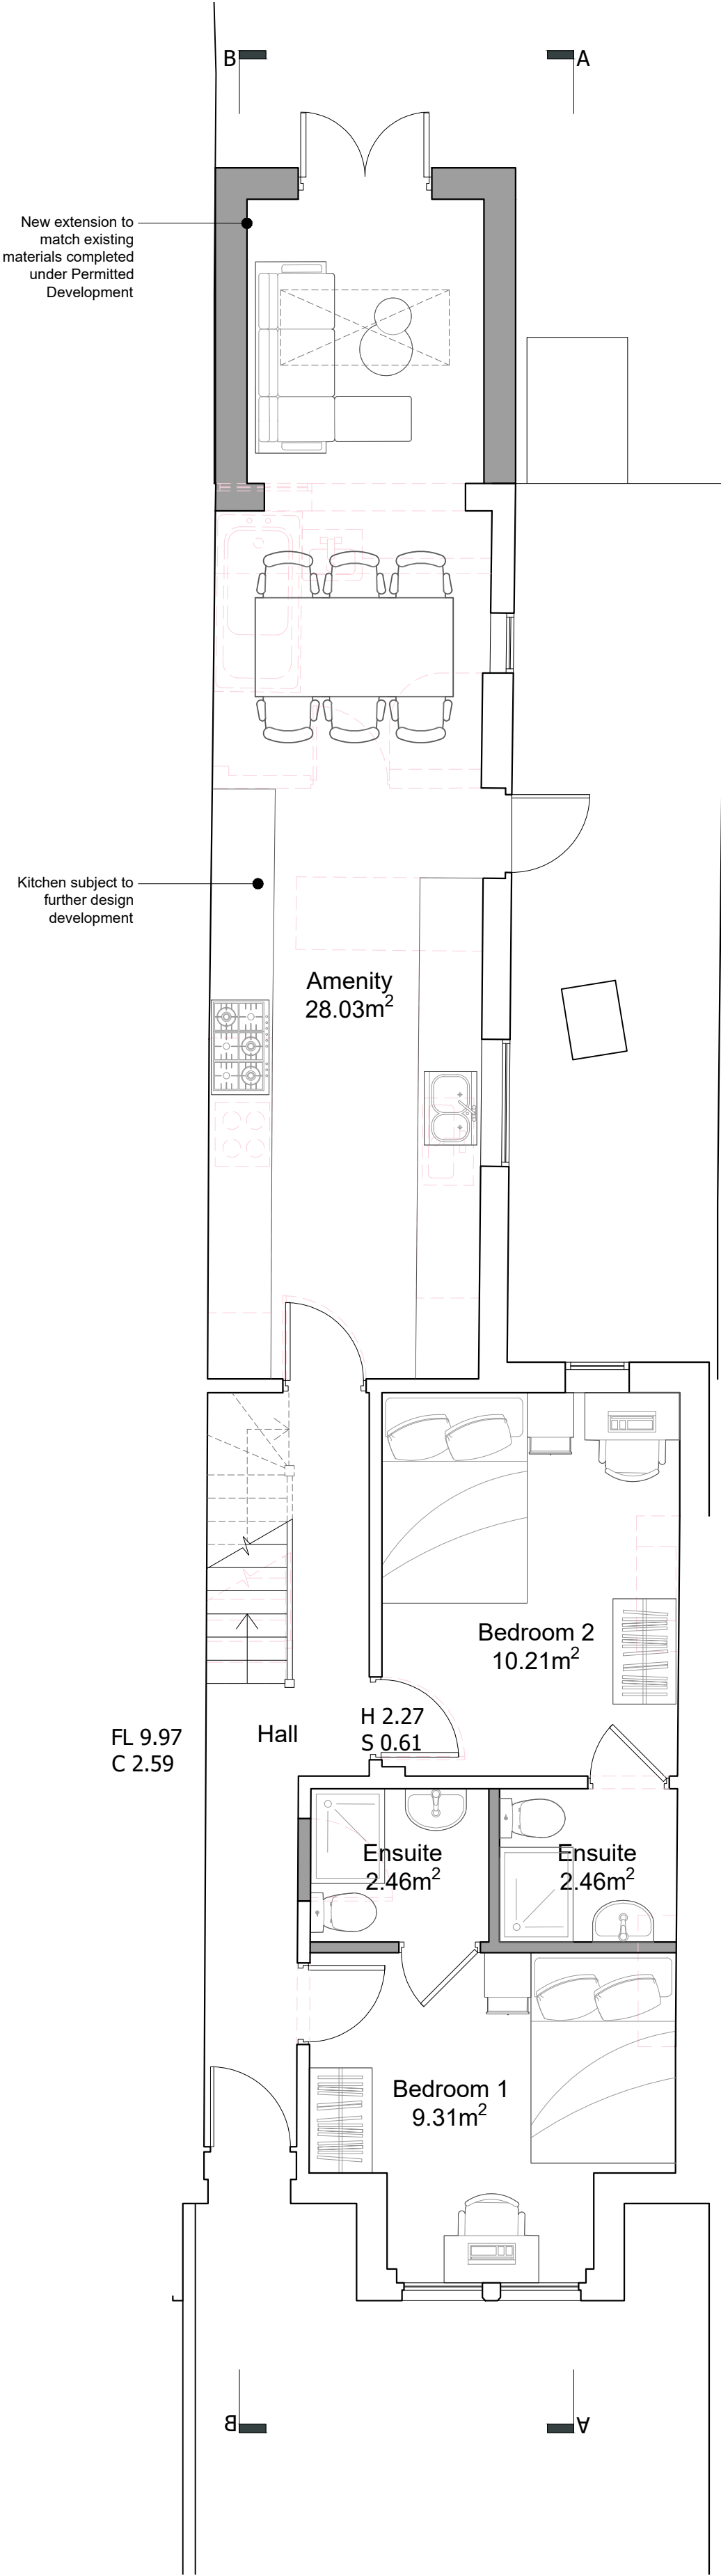

GROUND FLOOR PLAN


SCALE 1:50

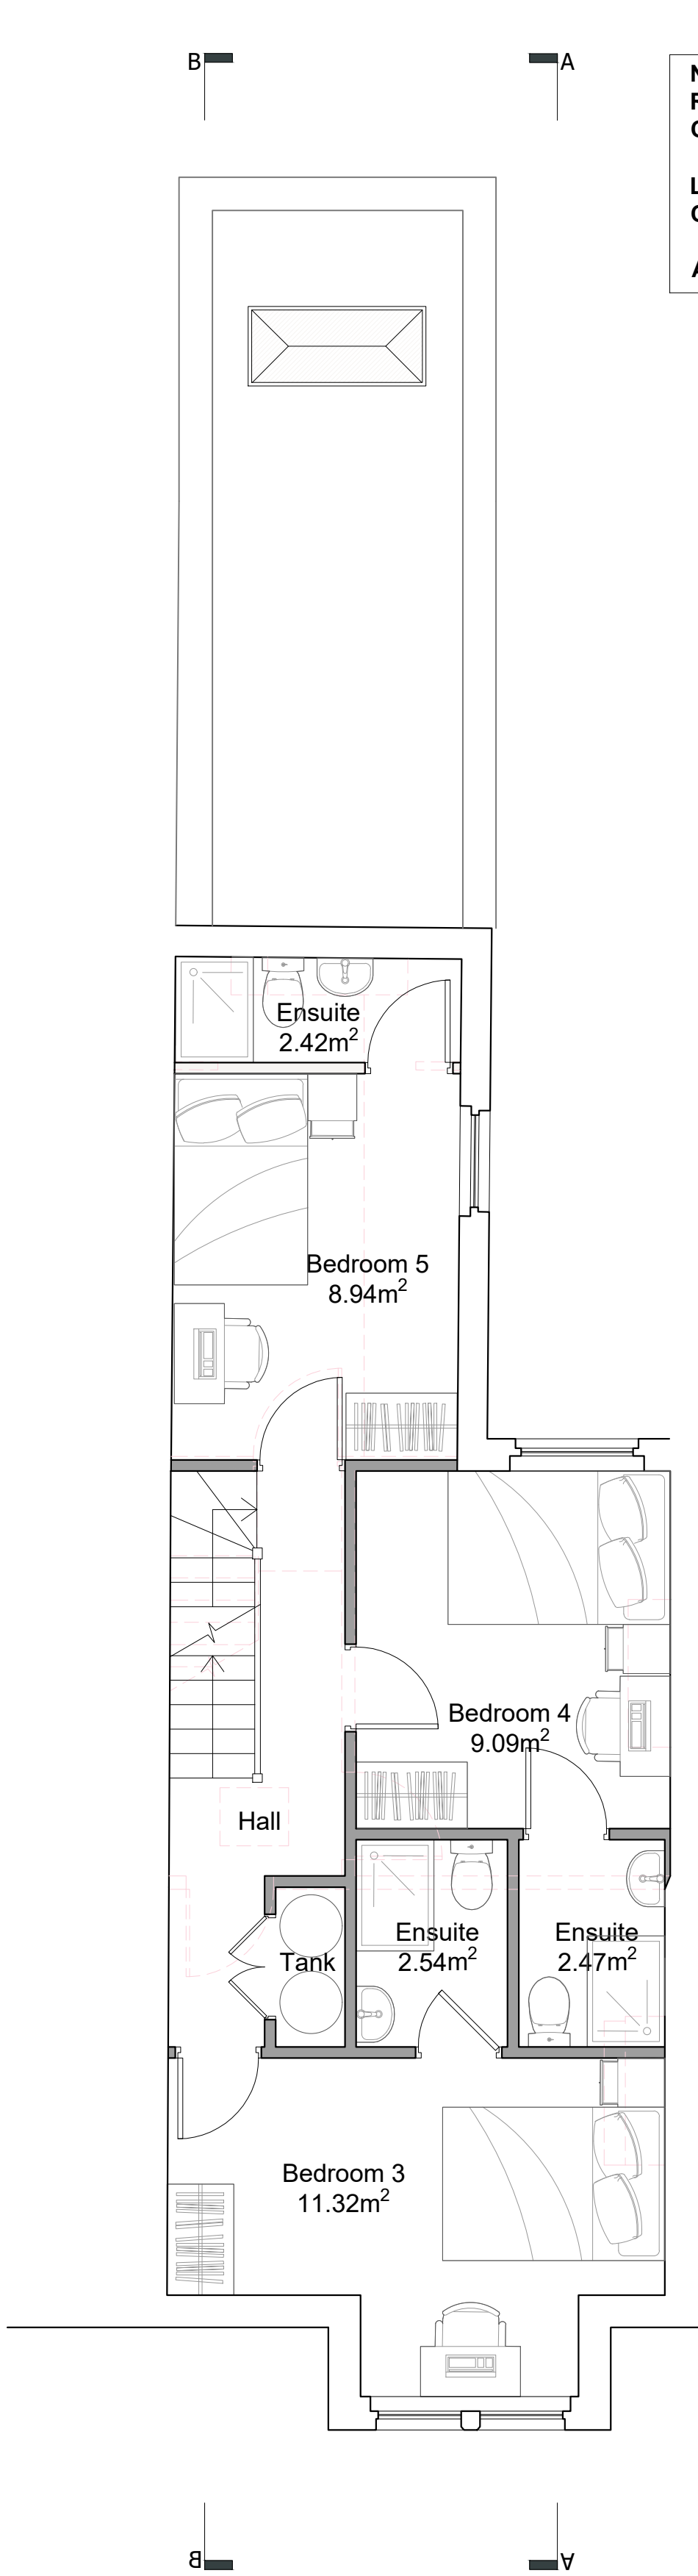

FIRST FLOOR PLAN


SCALE 1:50

Note:
Rear and roof extensions, along with
C3-C4 change of use approved under:
**LDC/24/97041 - Lawful Development
Certificate (LDC)**
All rooms are single occupancy only.

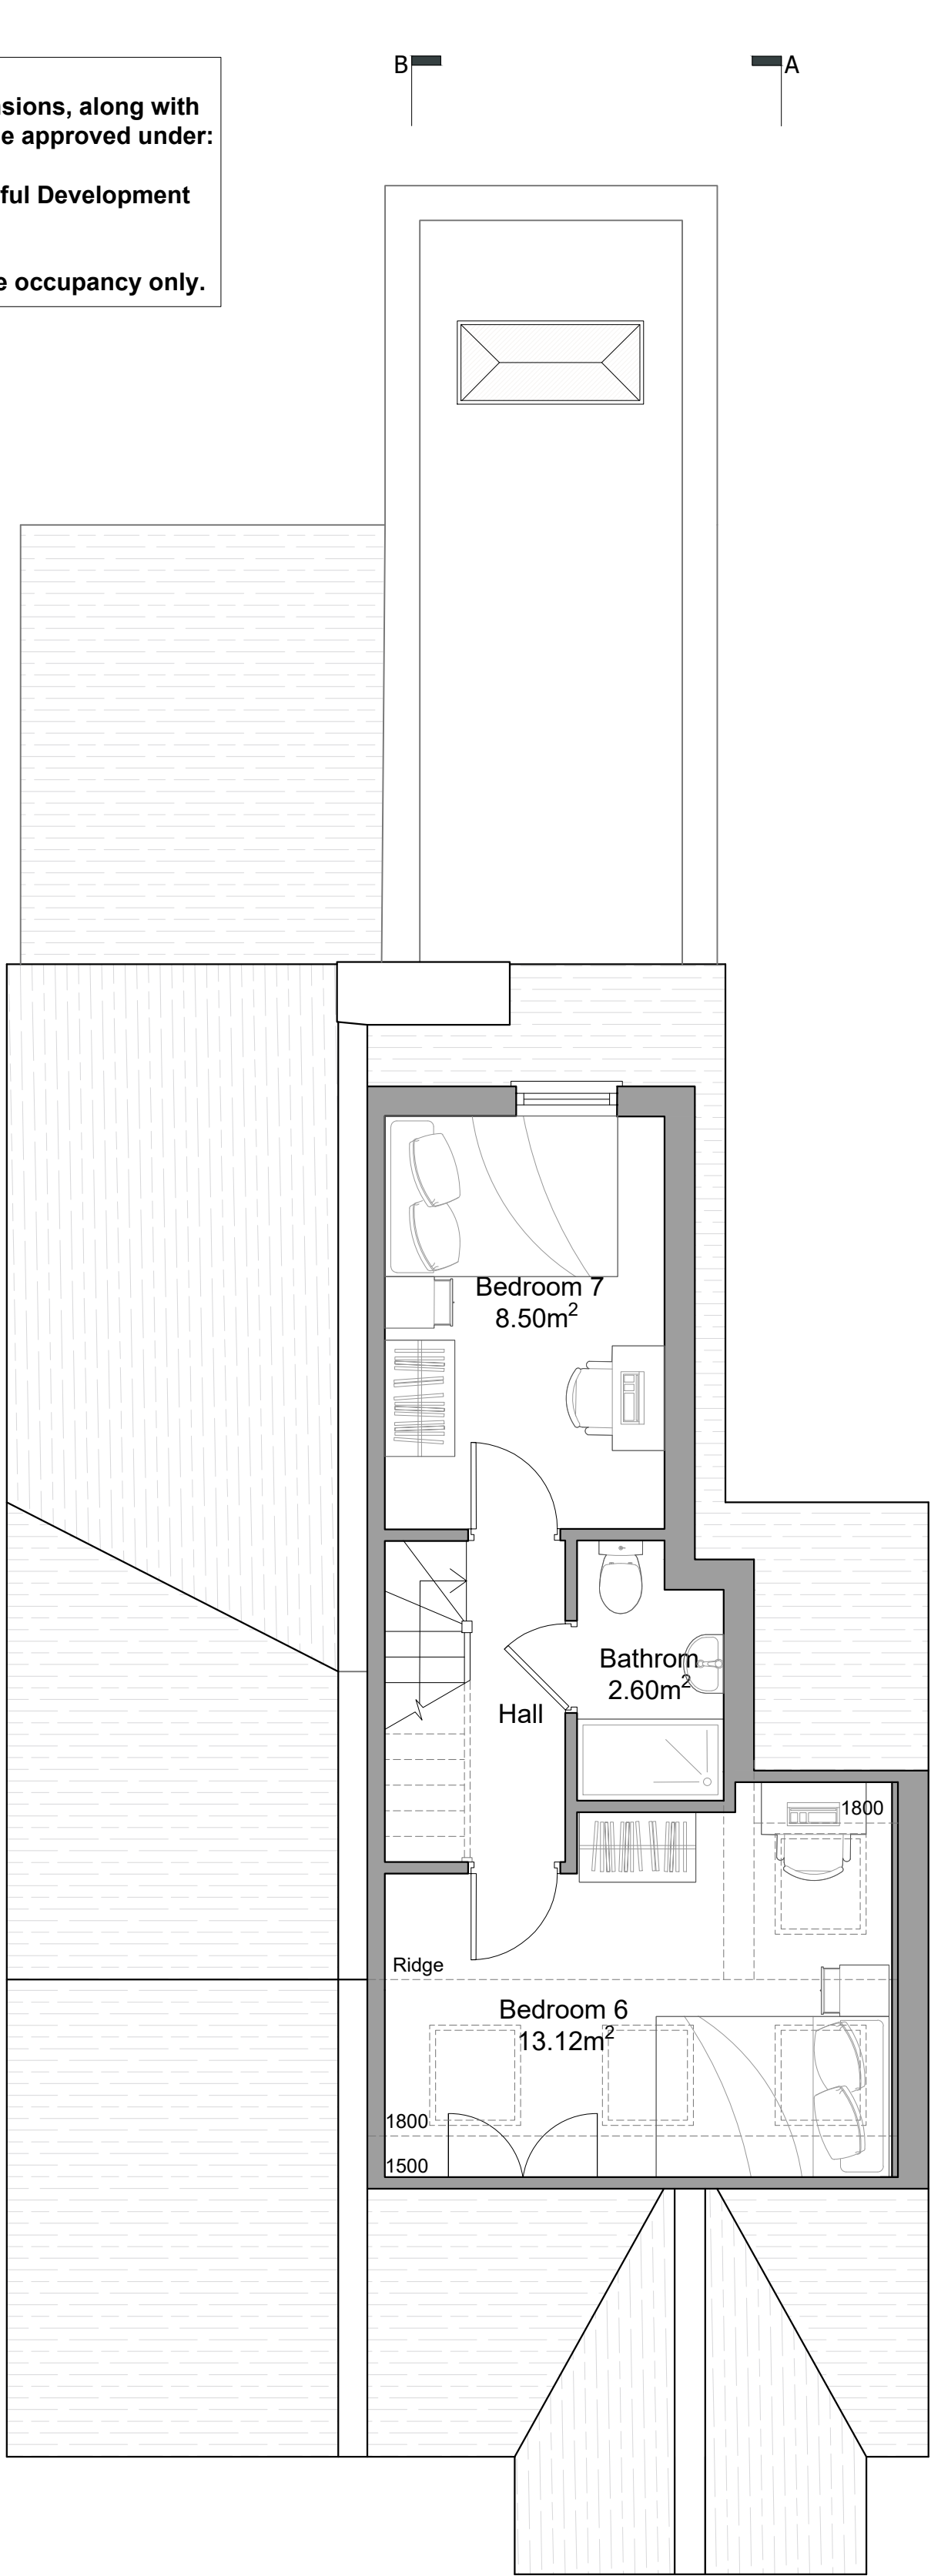

LOFT PLAN

SCALE 1:50

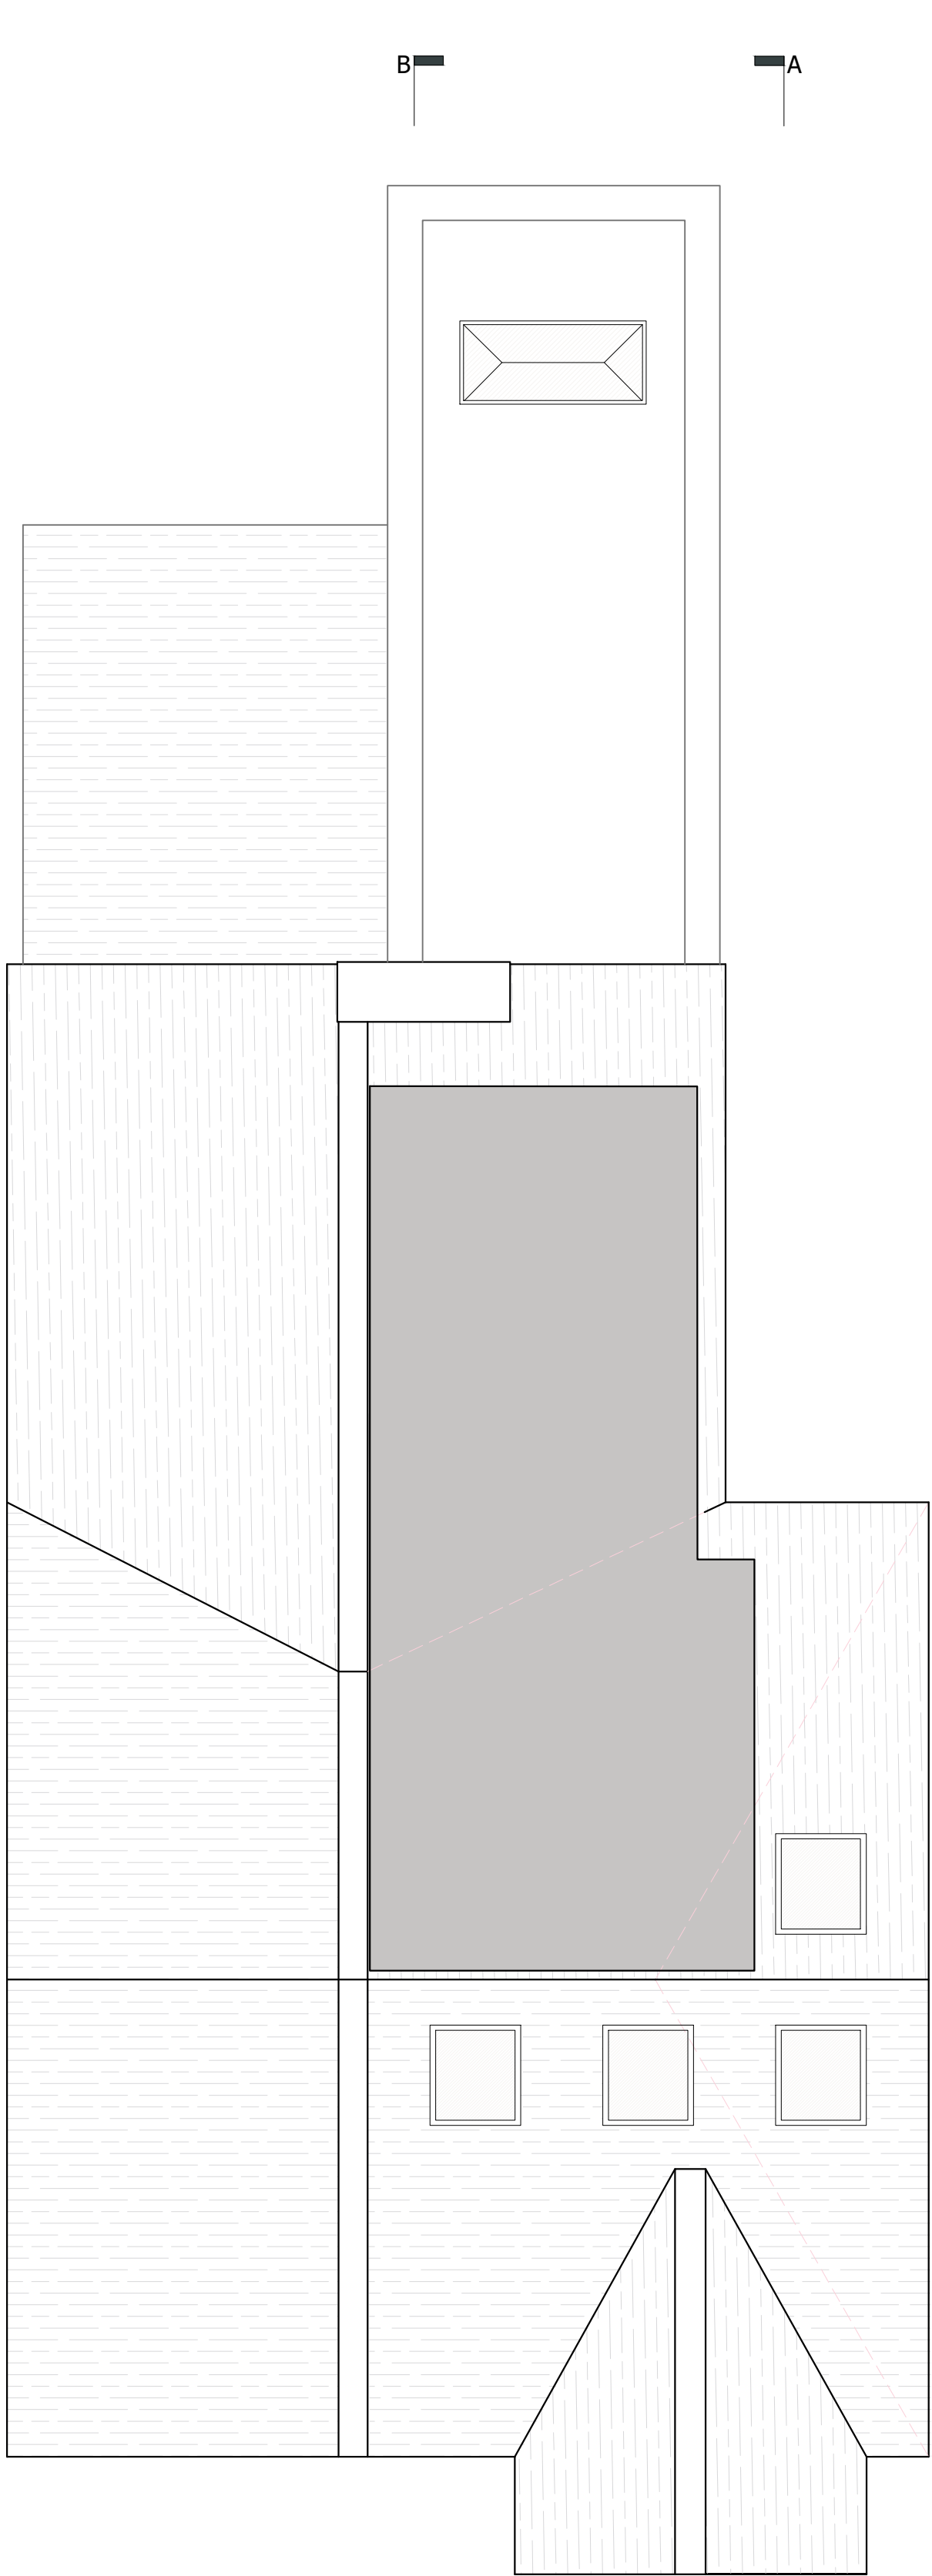

ROOF PLAN

SCALE 1:50