
 
 


Site plan - Proposed heat pump

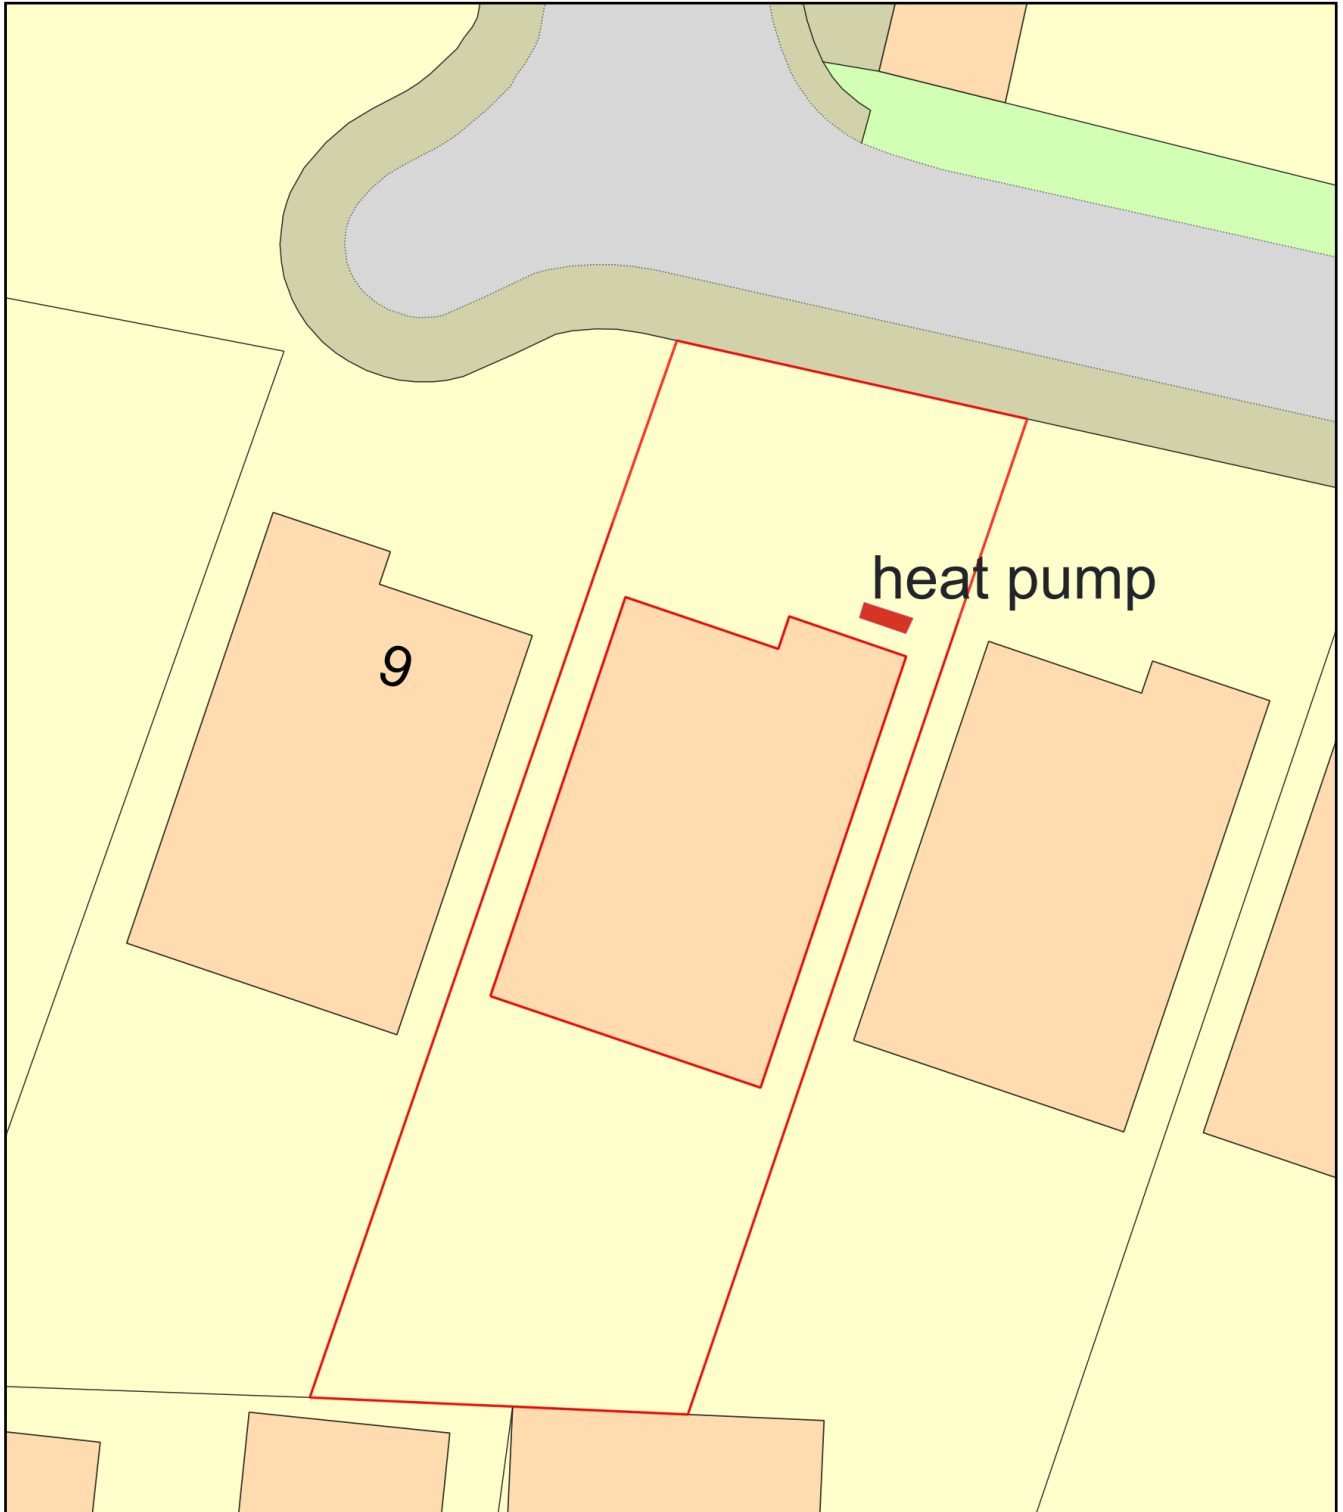

Plan Produced for: Natalie Dawson

Date Produced: 12 May 2024

Plan Reference Number: TQRQM24133150627861

Scale: 1:200 @ A4