




REVISION NOTES					
Rev	Date	Description	Drw	Chk	
A	03/04/2024	Planning Draft	HJ	LS	
B	13/05/2024	M4(2 and 3) Updates	LC	LS	

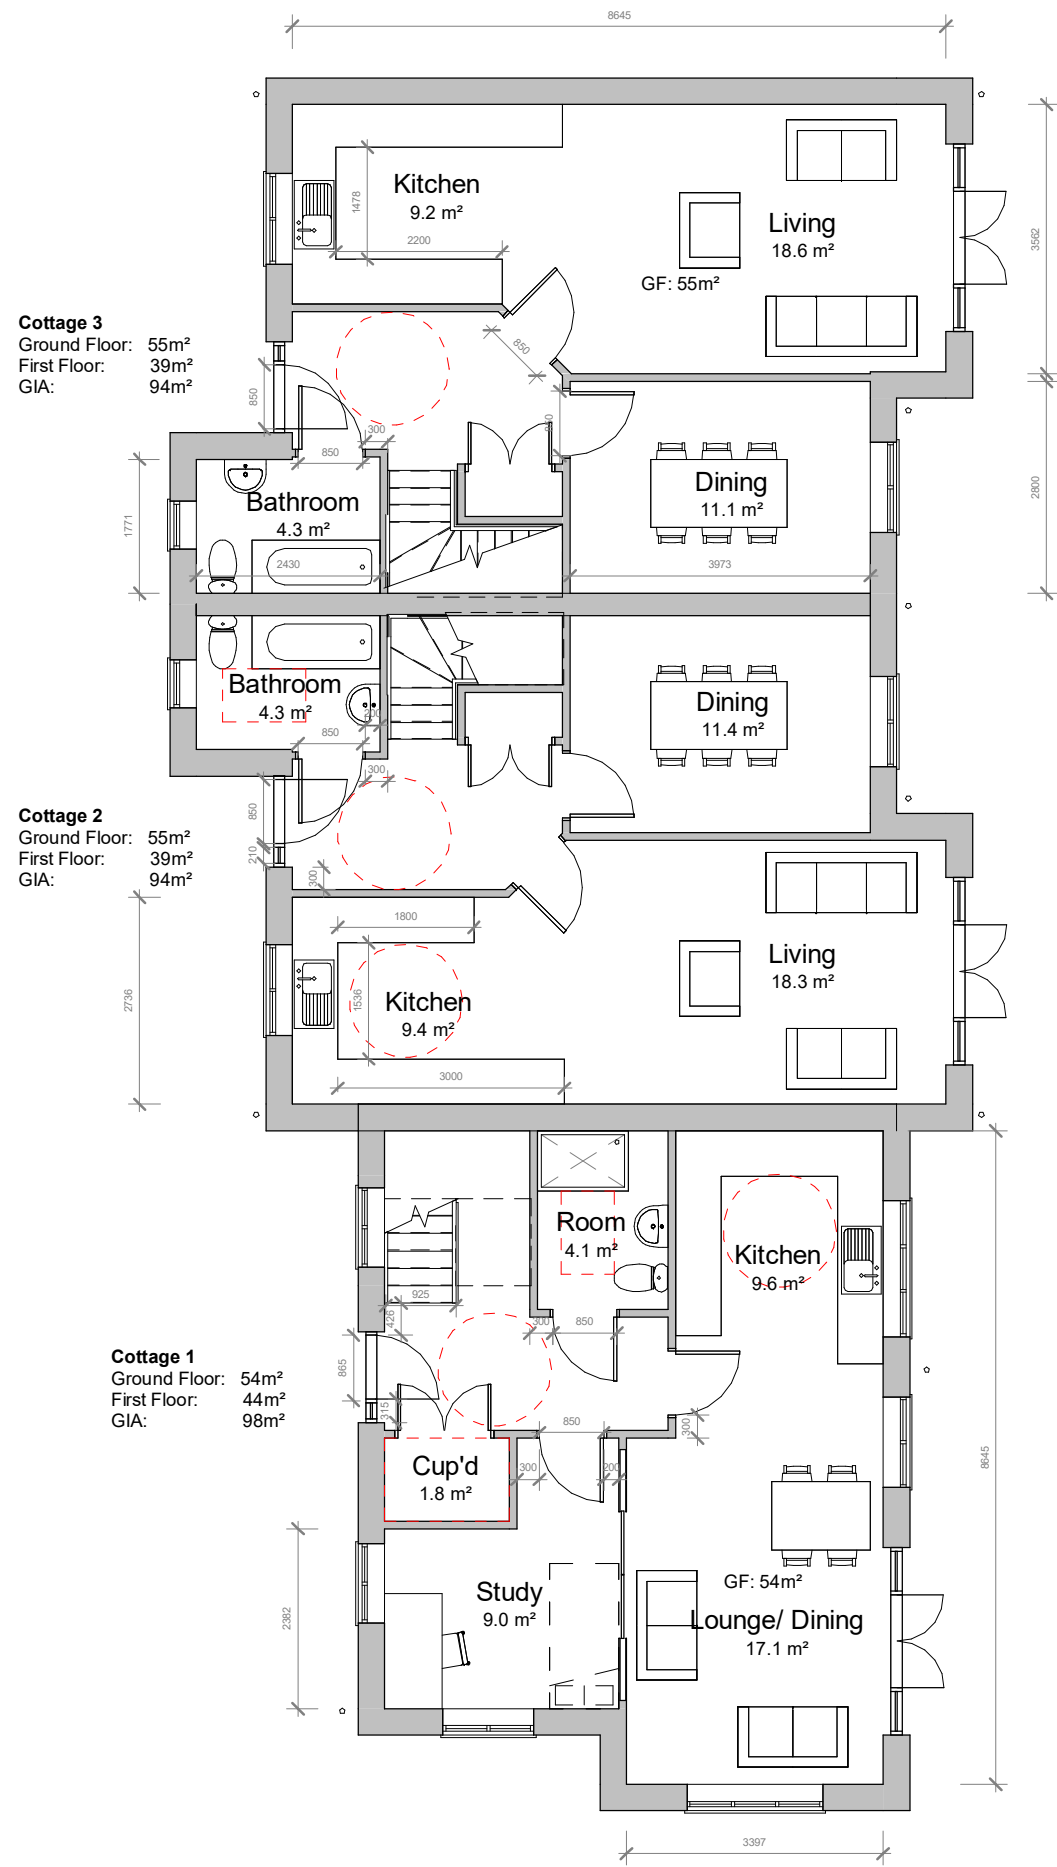


1 0 Ground Floor FFL
1 : 100

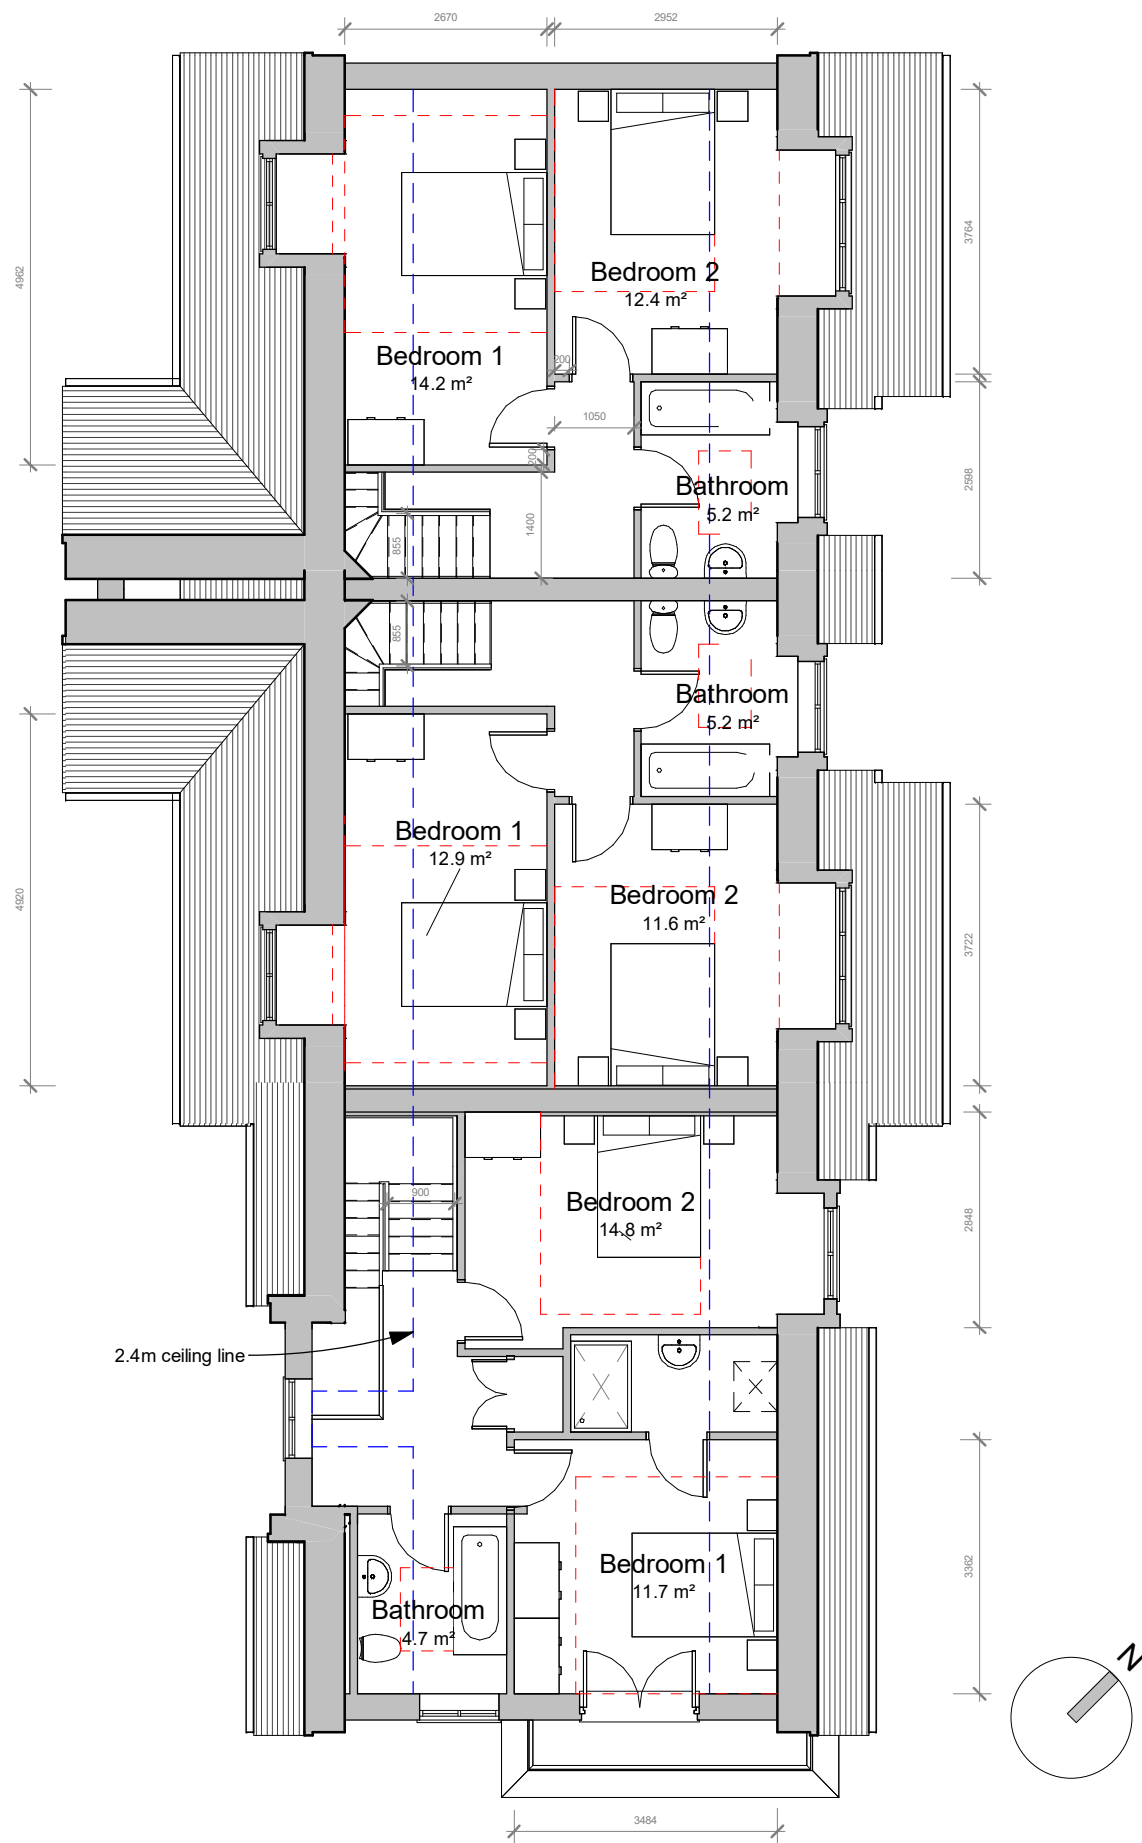

2 1 First Floor FFL
1 : 100

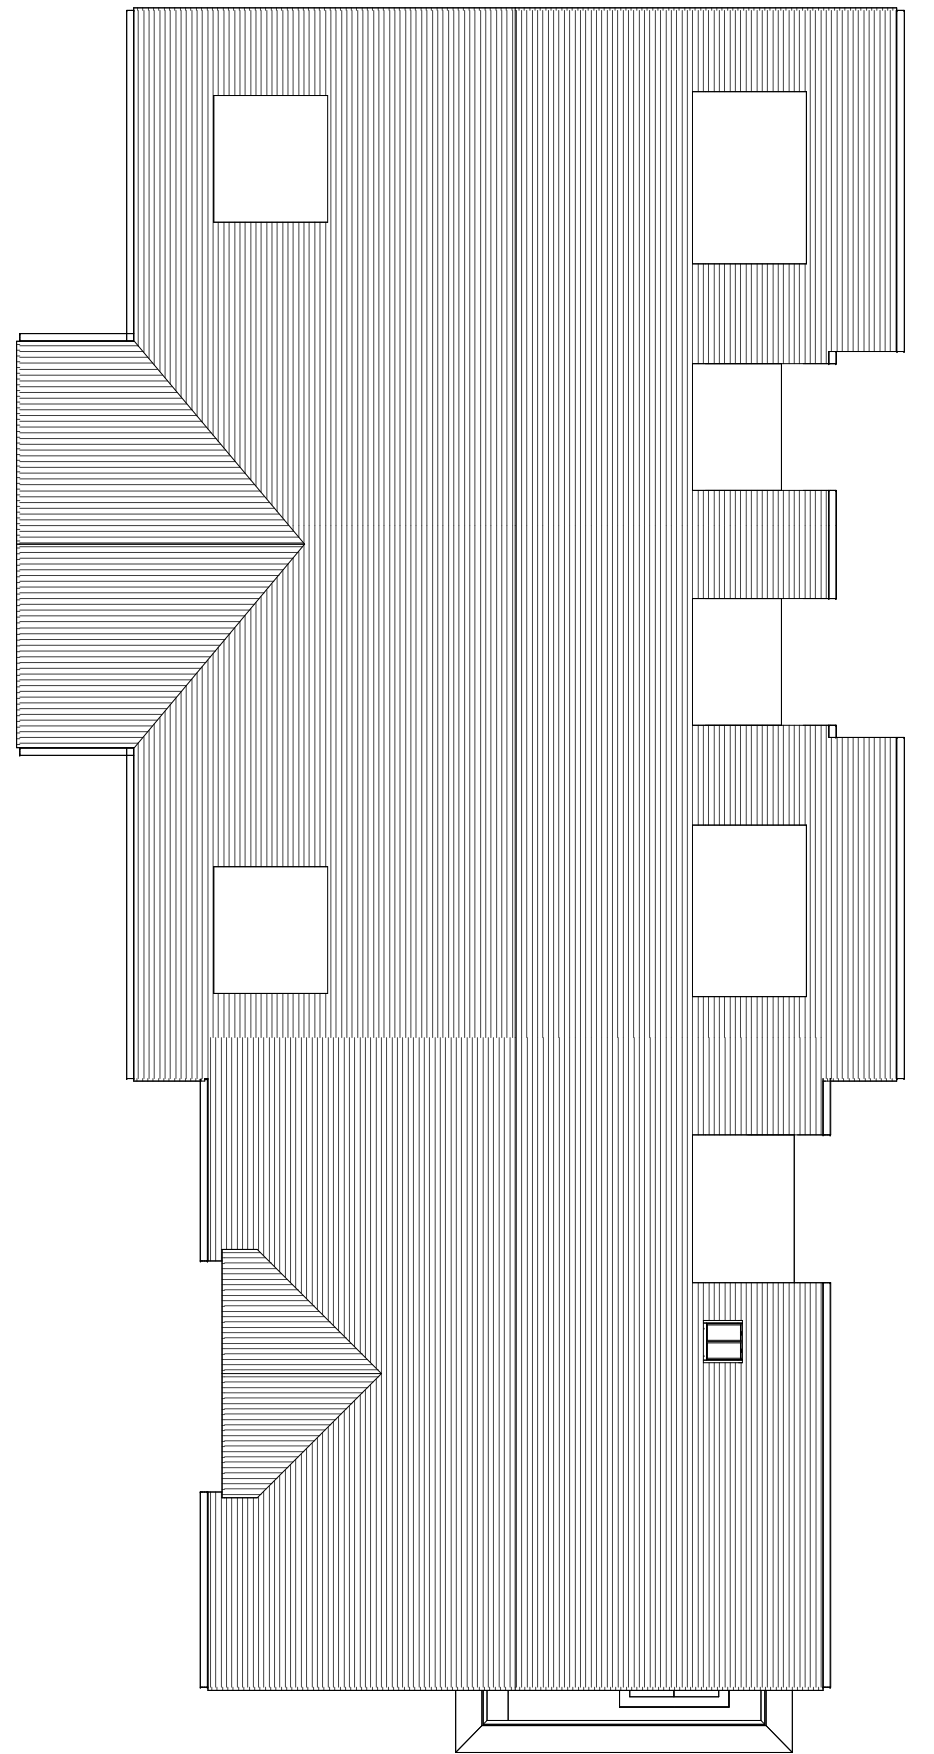

3 4 Roof Plan
1 : 100

 

Project
Land at Providence Hill
Bursledon

Client



WLAWilliamsLester.

1 Star Lane, Ringwood, BH24 1AL
www.williamslester.com 01425 485234 mail@williamslester.com

Floor Plans Cottages 1 -3

Scale	A2 @ 1 : 100
Revision	Drawing Status
B	Spatial Planning
Suitability	Suitability Description

Drawing No.
6185-WLA-ZZ-XX-DR-A-0410