



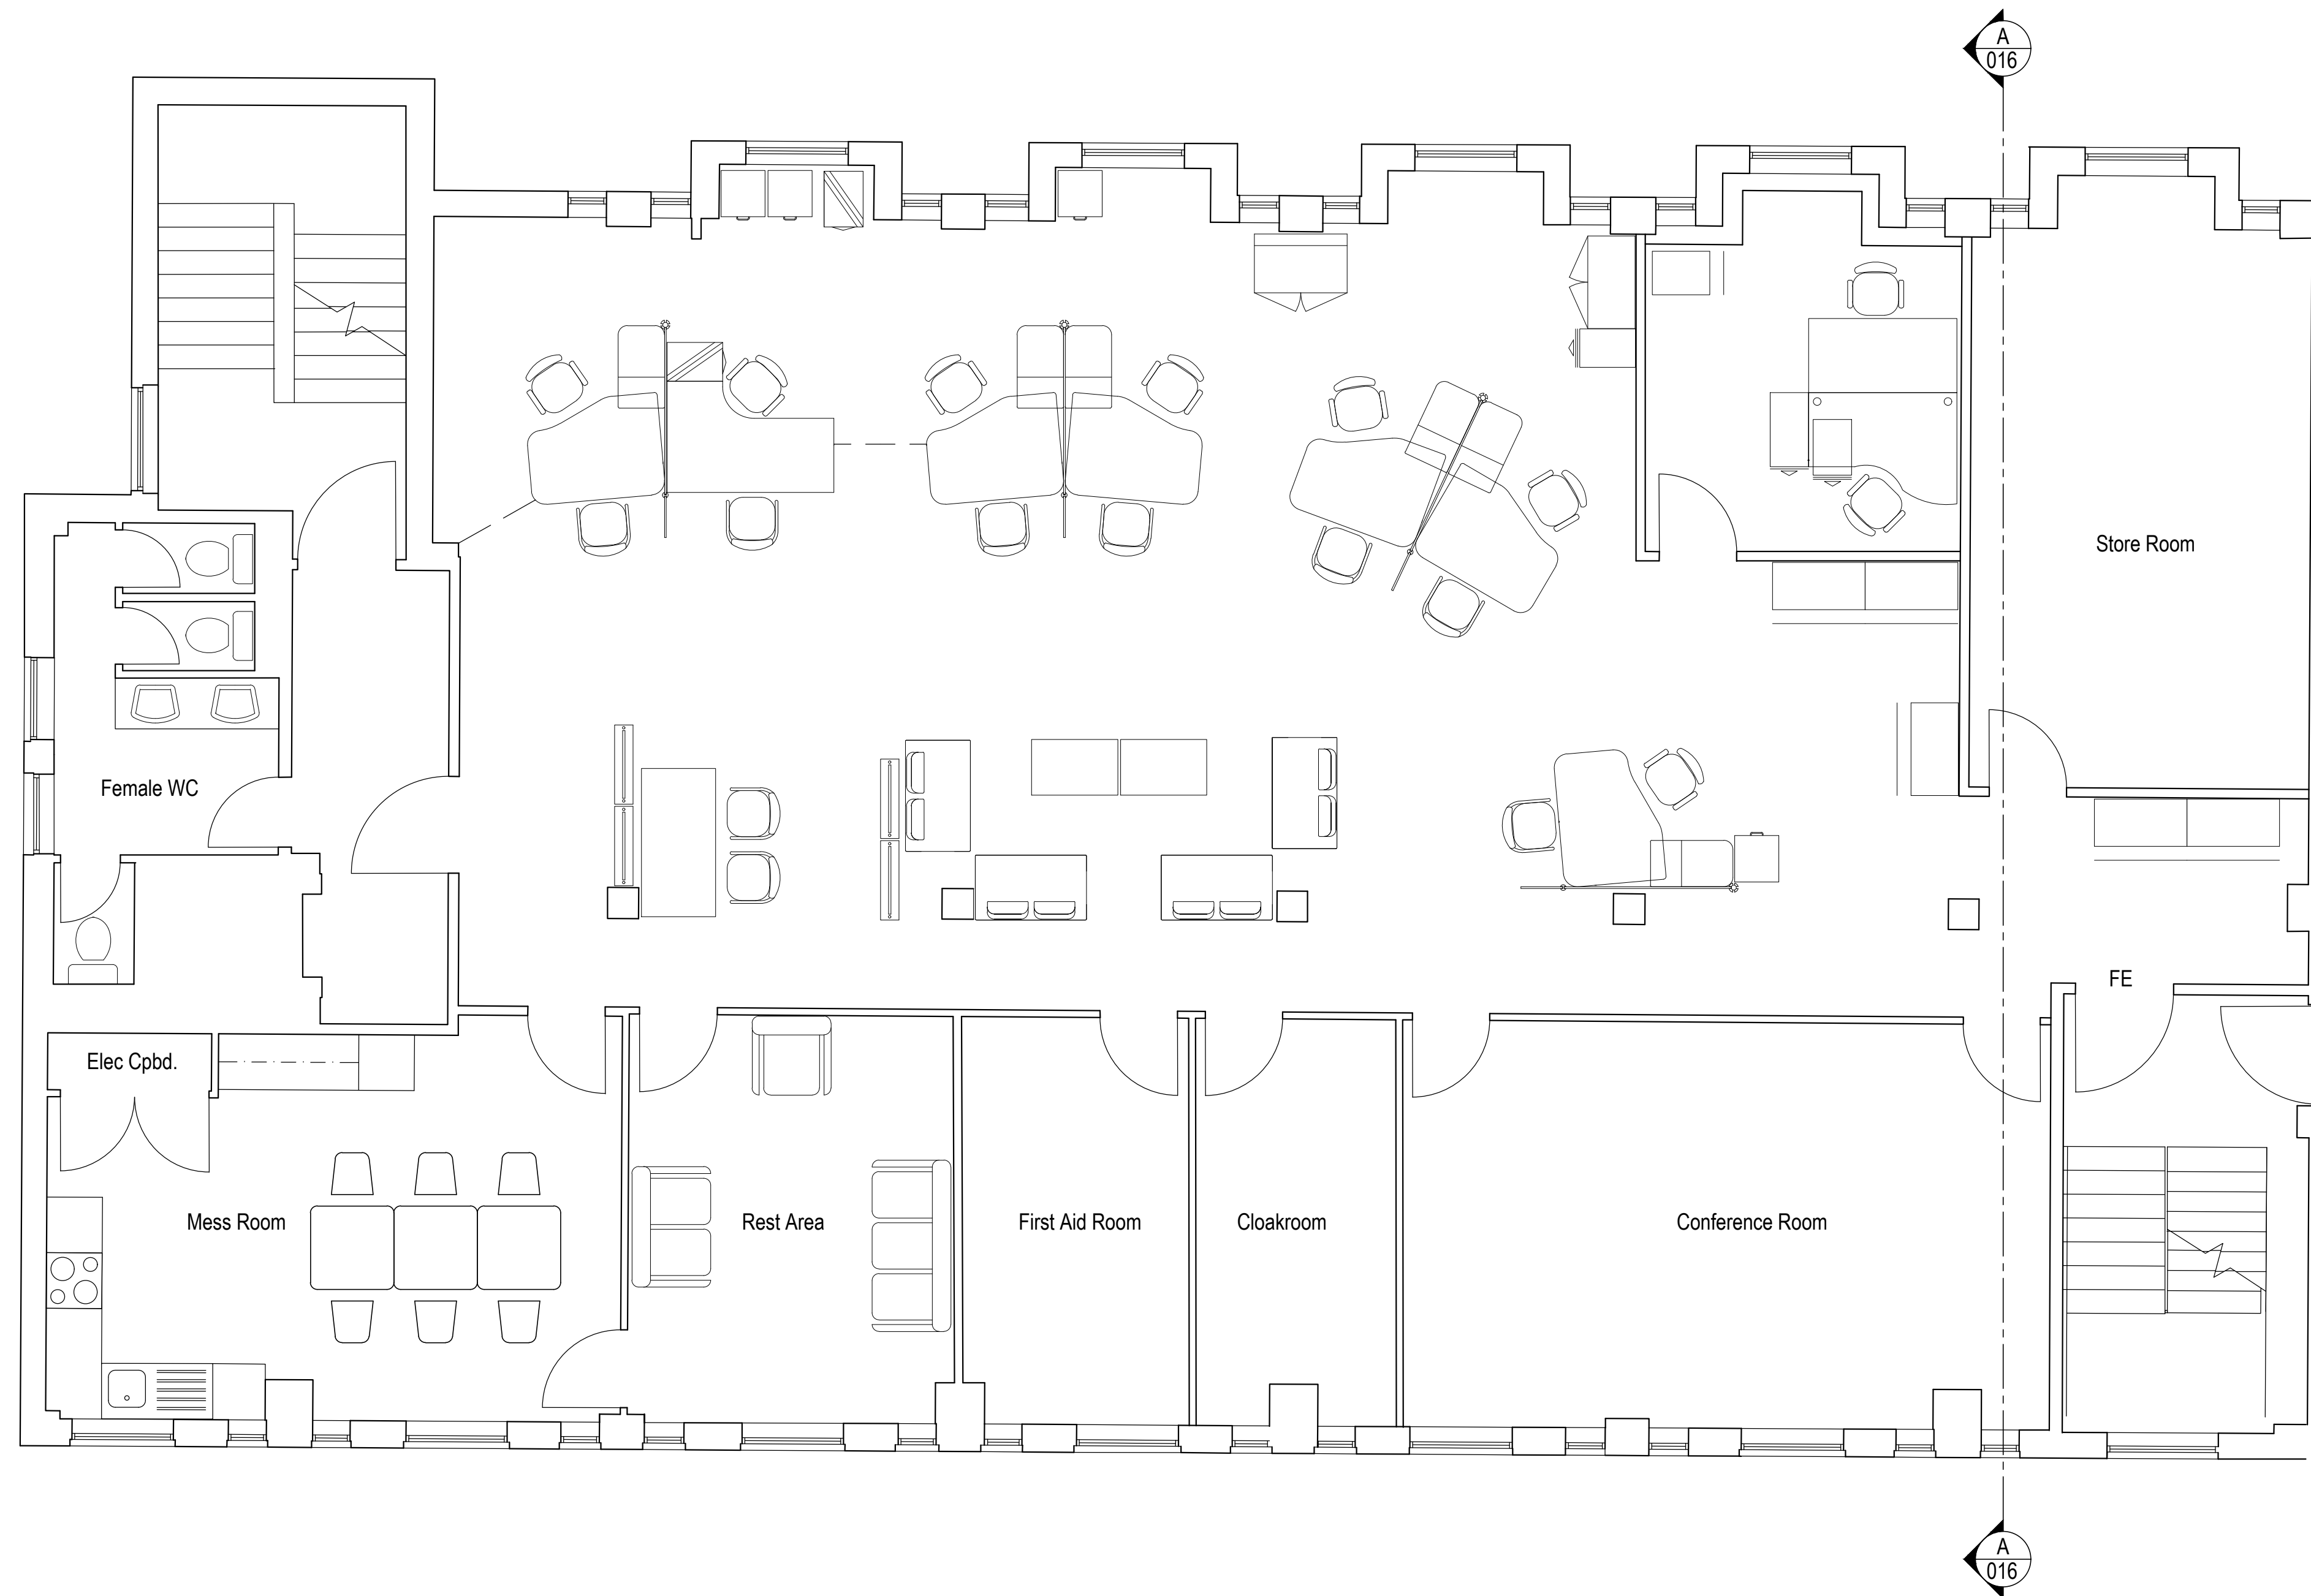

Rev	Date	Description	By	PM
REVISIONS				

PLANNING

All dimensions are to be checked on site and any discrepancies reported to the architect before work commences. Figured dimensions only are to be taken from this drawing. This drawing is to be read in conjunction with all relevant consultants and/or specialist drawings/documents and any discrepancies or variations notified to the architect before work commences. This drawing is copyright and may not be reproduced, wholly or in part, without the consent of the architect.

 

CLIENT



Scale @ A1: 1:50
Date : © May 2024

Drawn by : PA
Checked by : PA

TITLE

DWP LCW Eastleigh JCP Toilet Refurbishment
Capital House, 100 Southampton Rd, Eastleigh

Existing Second Floor Plan

Drawing No: 23-065-AXIS-ZZ-02-DR-A-053

Revision:

The Old Post Office, Station Road
Wickham, PO17 5JA
T: 01329 832445
e: office@axismail.co.uk
w: axisarchitecture.co.uk

