
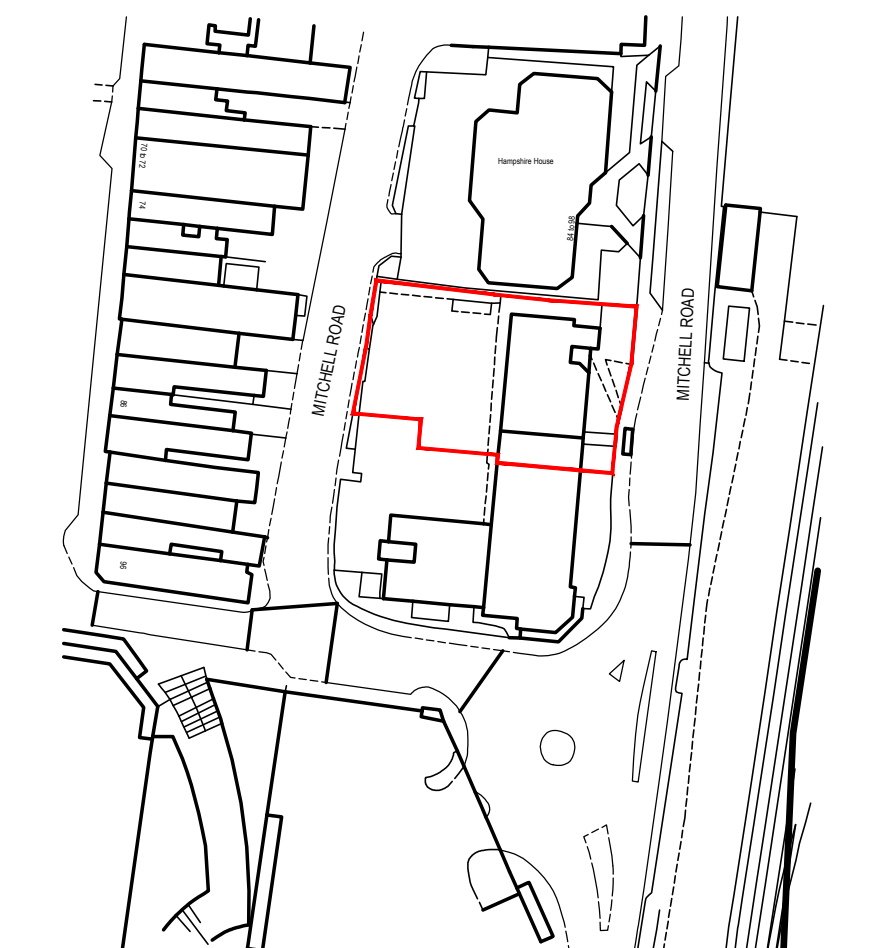


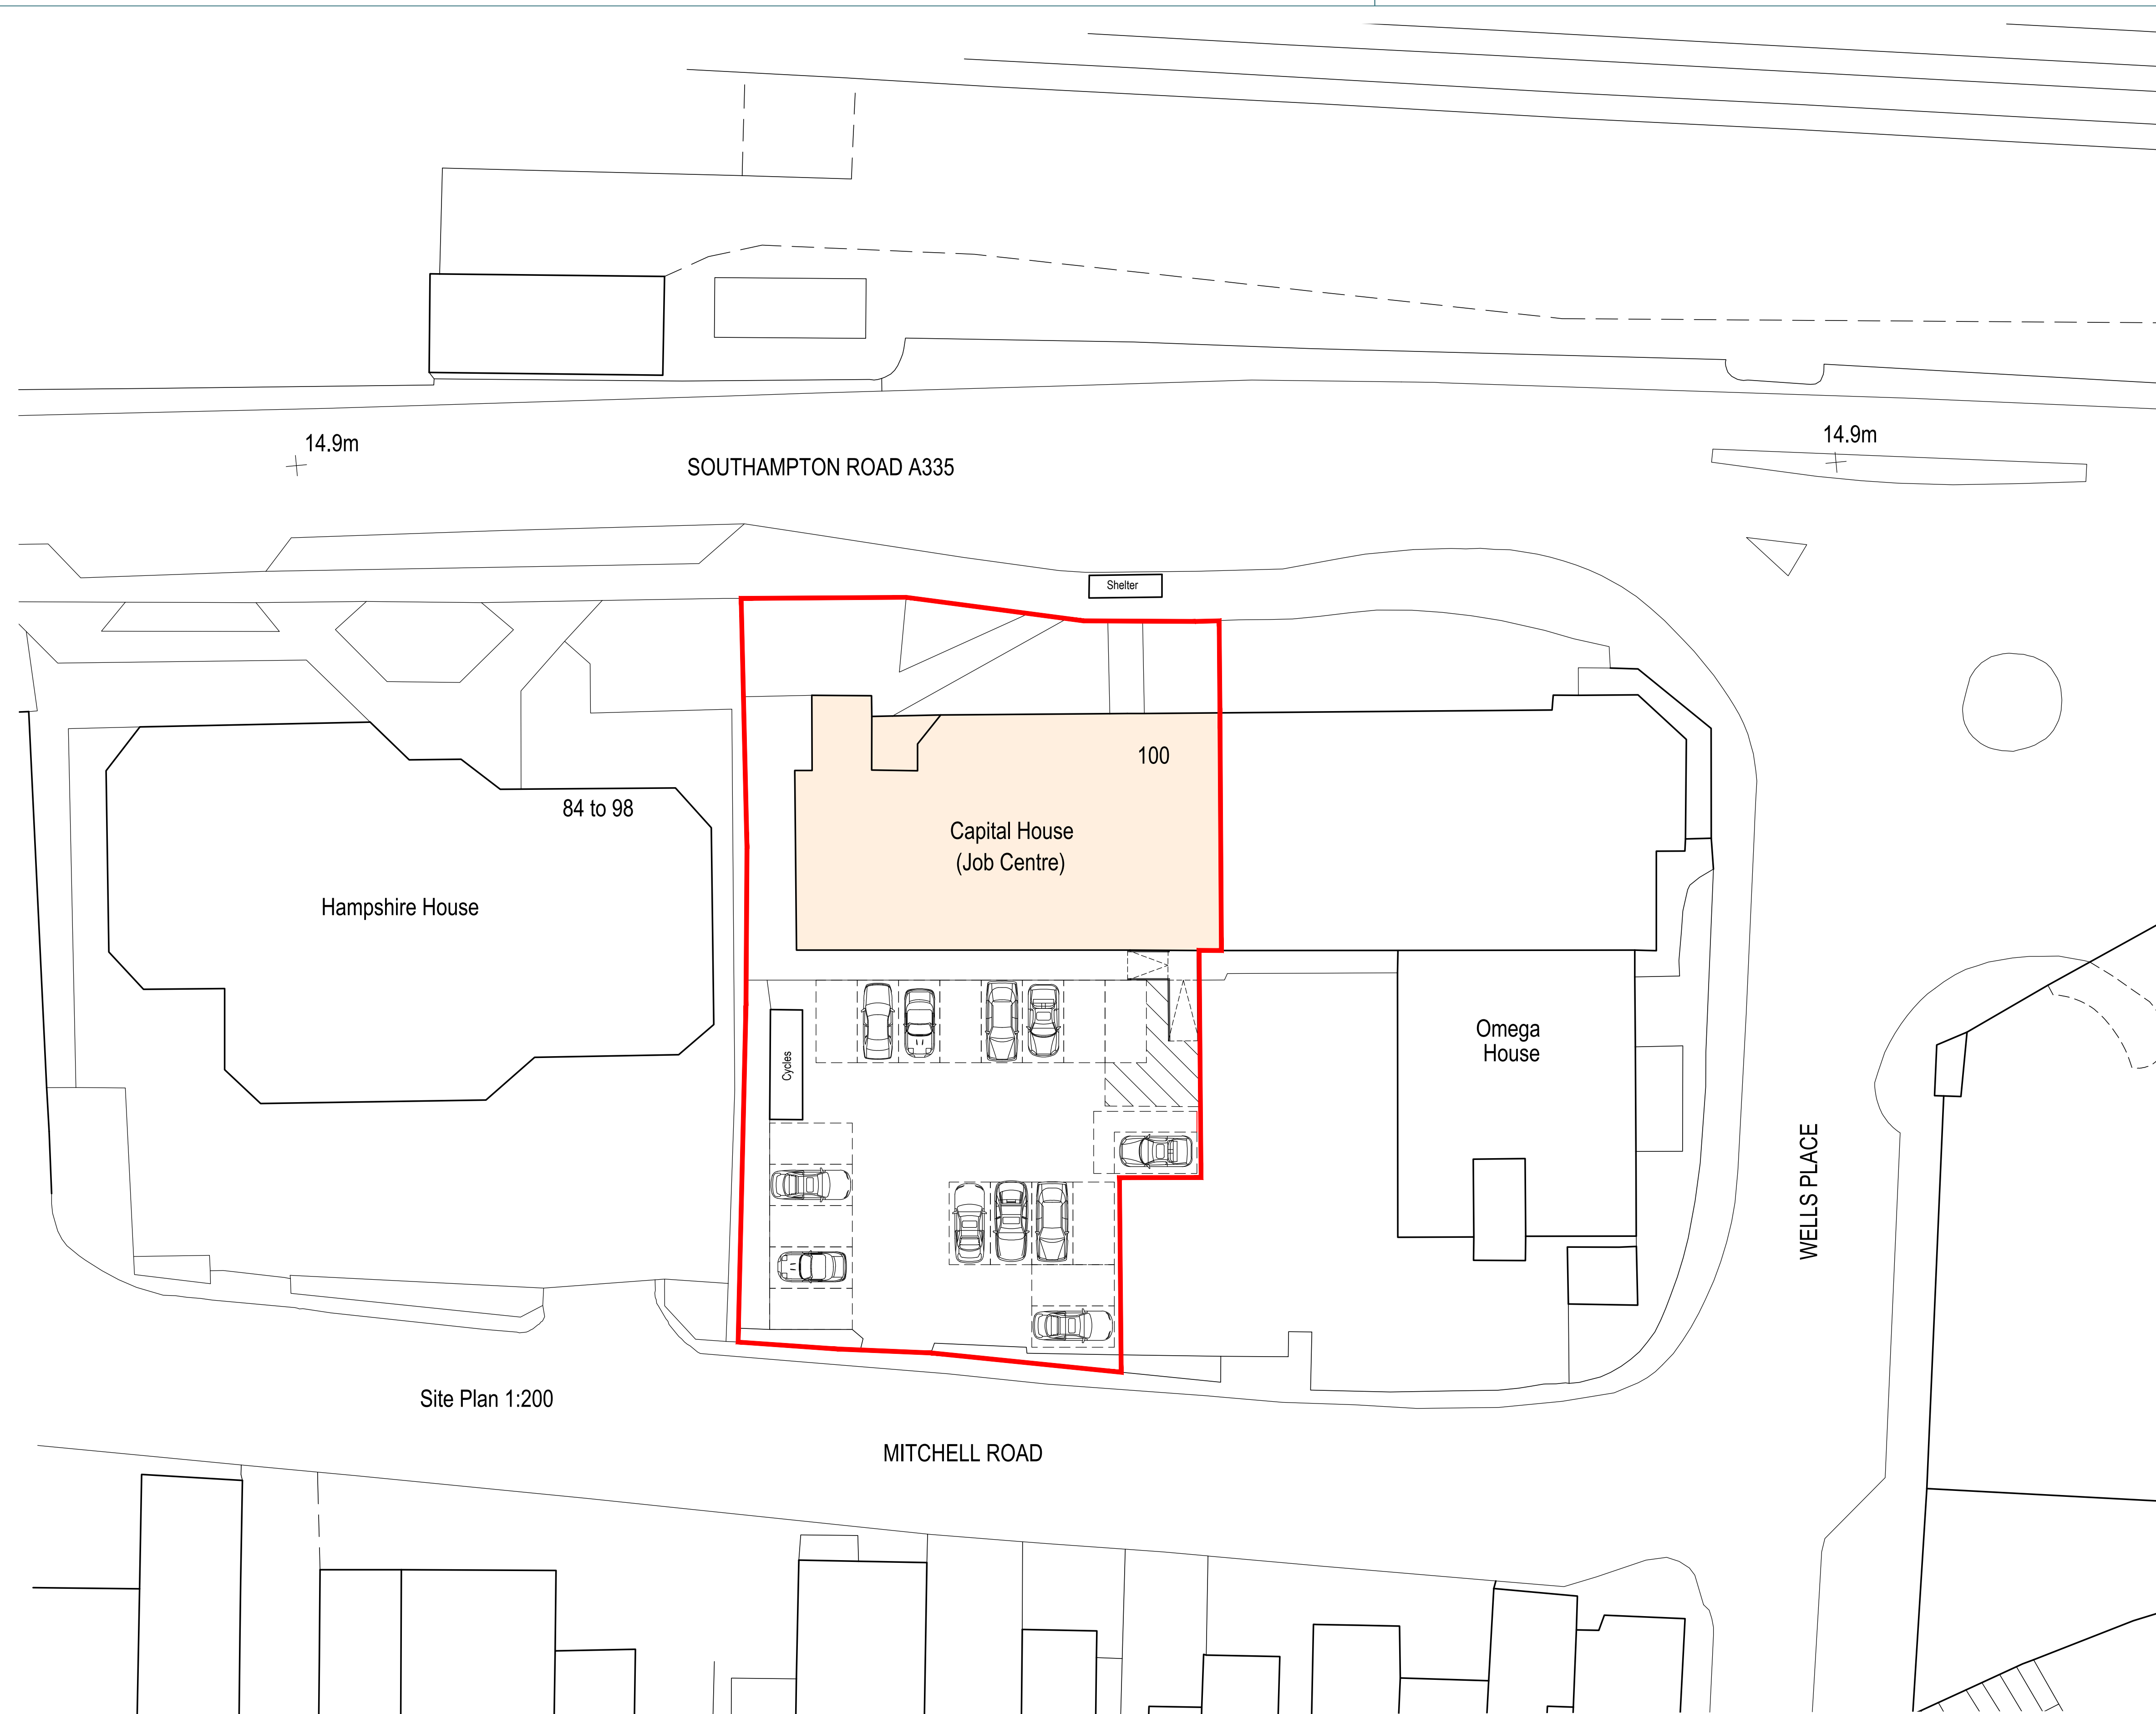


Ordnance Survey (c) Crown Copyright 2024. All rights reserved. Licence number 100022432

Location Plan 1:1250

Site Plan 1:200

[illegible]

PLANNING

 

All dimensions are to be checked on site and any discrepancies reported to the architect before work commences. Figured dimensions only are to be taken from the drawing. This drawing is to be read in conjunction with all relevant consultants and specialists drawings/documents and any discrepancies or variations notified to the architect before work commences. This drawing is copyright and may not be reproduced, wholly or in part, without the consent of the architect.



Scale @ A1: 1:200 & 1250
Date : © May 2024

Drawn by : PA
Checked by : PA

TITLE
DWP LCW Eastleigh JCP Toilet Refurbishment
Capital House, 100 Southampton Rd, Eastleigh

Location and Site Plan

Drawing No:
23-065-AXIS-ZZ-00-DR-A-050

Revising:

The Old Post Office, Station
Wickham, PO17 5JA
T: 01329 832405
e: office@axismail.co.uk
w: axisarchitecture.co.uk

