





BLOCK PLAN

SCALE 1 : 200

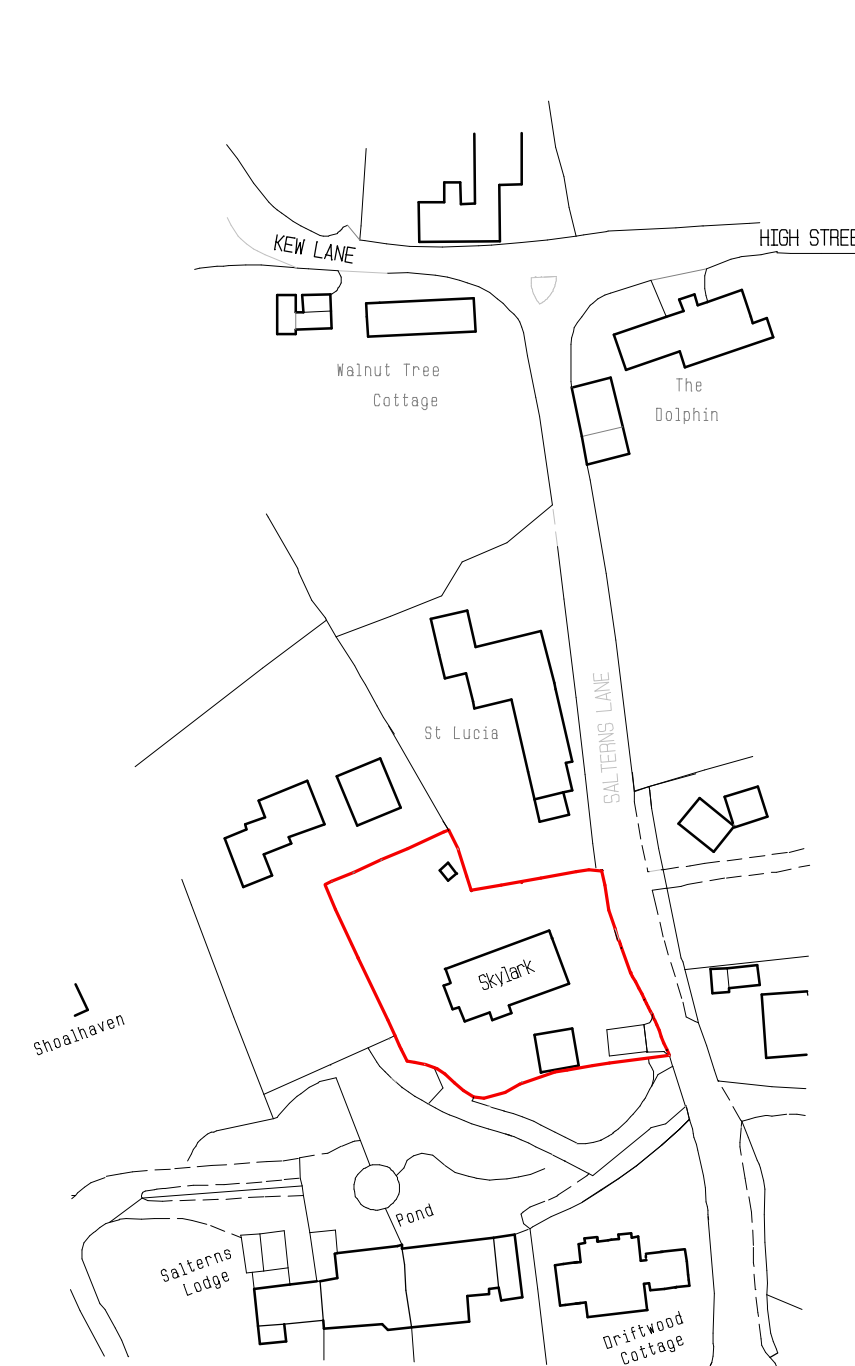


LOCATION PLAN

SCALE 1 : 1250

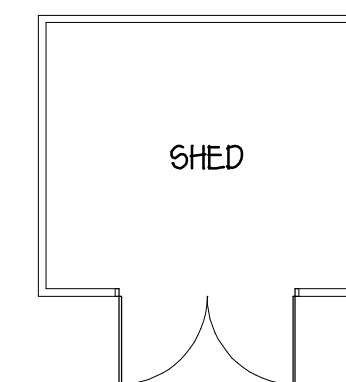


FLOOR PLAN

SCALE 1 : 50

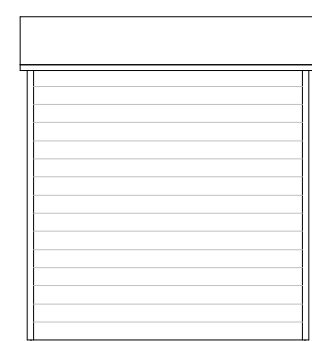


NORTH ELEVATION

SCALE 1 : 50

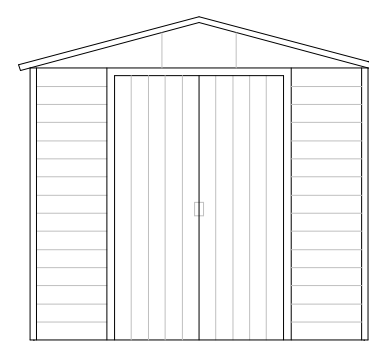


WEST ELEVATION

SCALE 1 : 50

 

SOUTH ELEVATION

SCALE 1 : 50

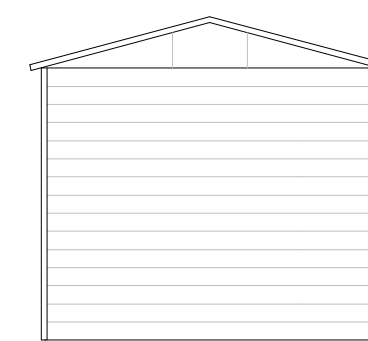

EAST ELEVATION

SCALE 1 : 50

EXISTING GARDEN SHED  
PROFILED STEEL ROOF  
AND WALLS



## EXISTING GARDEN SHED AND SITE PLAN

TITLE

'SKYLARK'  
SALTERNS LANE  
BURSLEDON  
SOUTHAMPTON  
HAMPSHIRE

DRAWING No.

15 : 1998 : 10

SCALE  
1 : 50  
1 : 200  
1 : 1250

DRAWN  
MAY 2024



ANDREW E. HITT  
ARCHITECTURAL CONSULTANT & SURVEYOR  
Corner House, 68-70 Lugley Street,  
Newport, Isle of Wight PO30 5ET  
Tel : 01983 528283  
andrew@andrewhitt.co.uk