




SECTION A-A
SCALE 1 : 100

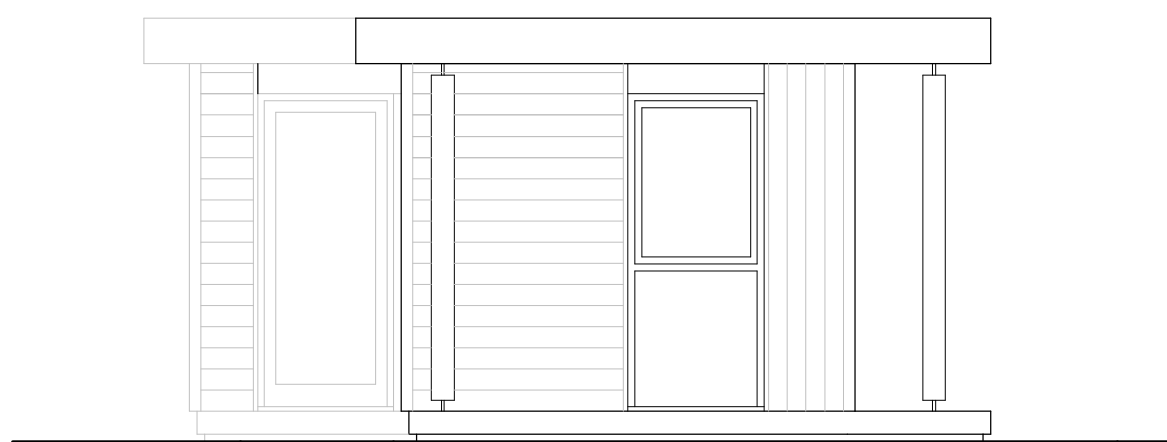

WEST ELEVATION
SCALE 1 : 50

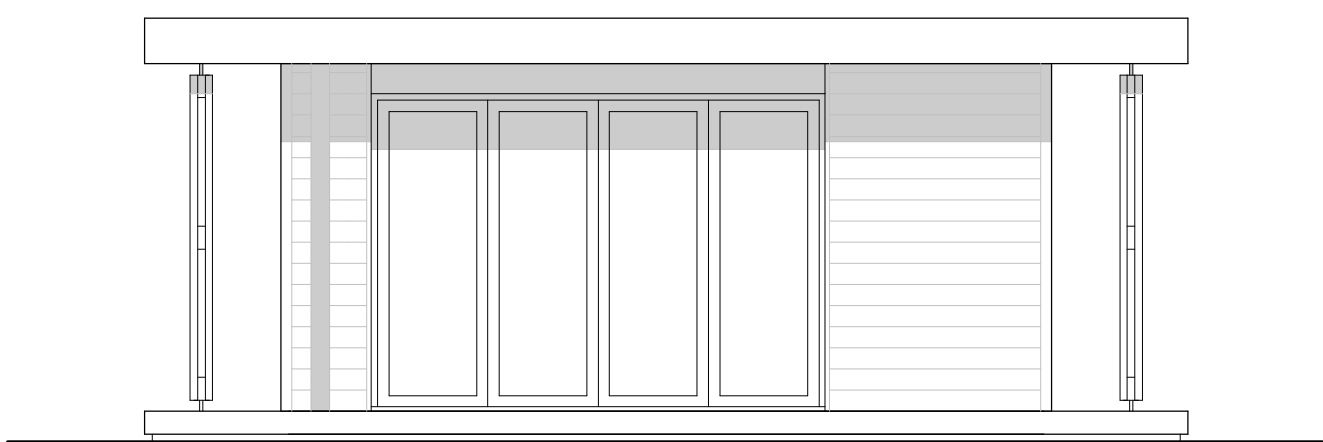

SOUTH ELEVATION
SCALE 1 : 50

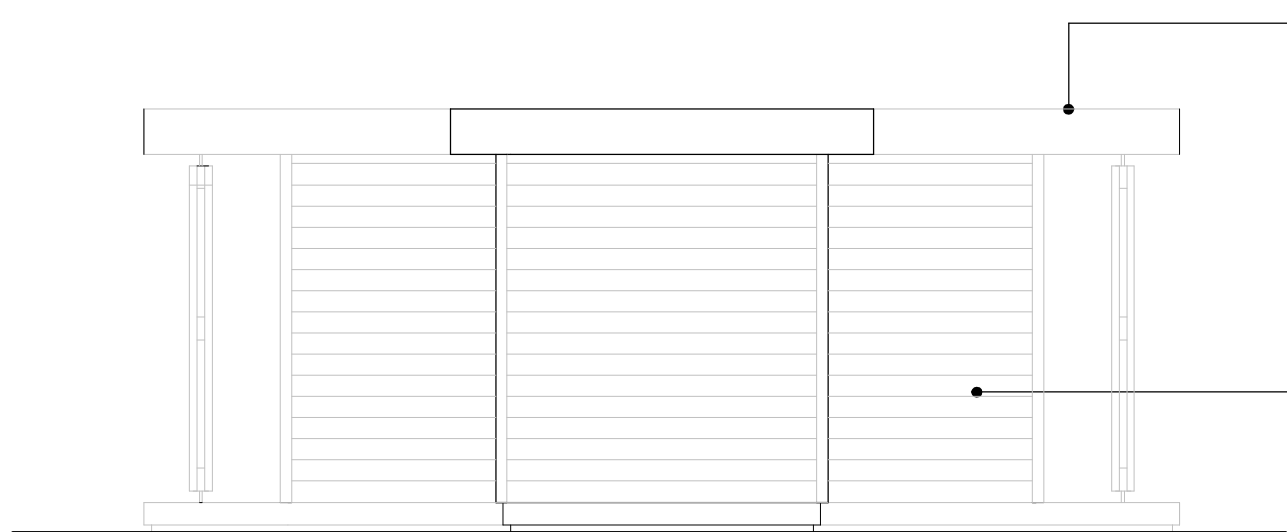


NORTH ELEVATION
SCALE 1 : 50

GREY SINGLE PLY
ROOF MEMBRANE


HORIZONTAL CLADDING




EAST ELEVATION
SCALE 1 : 50

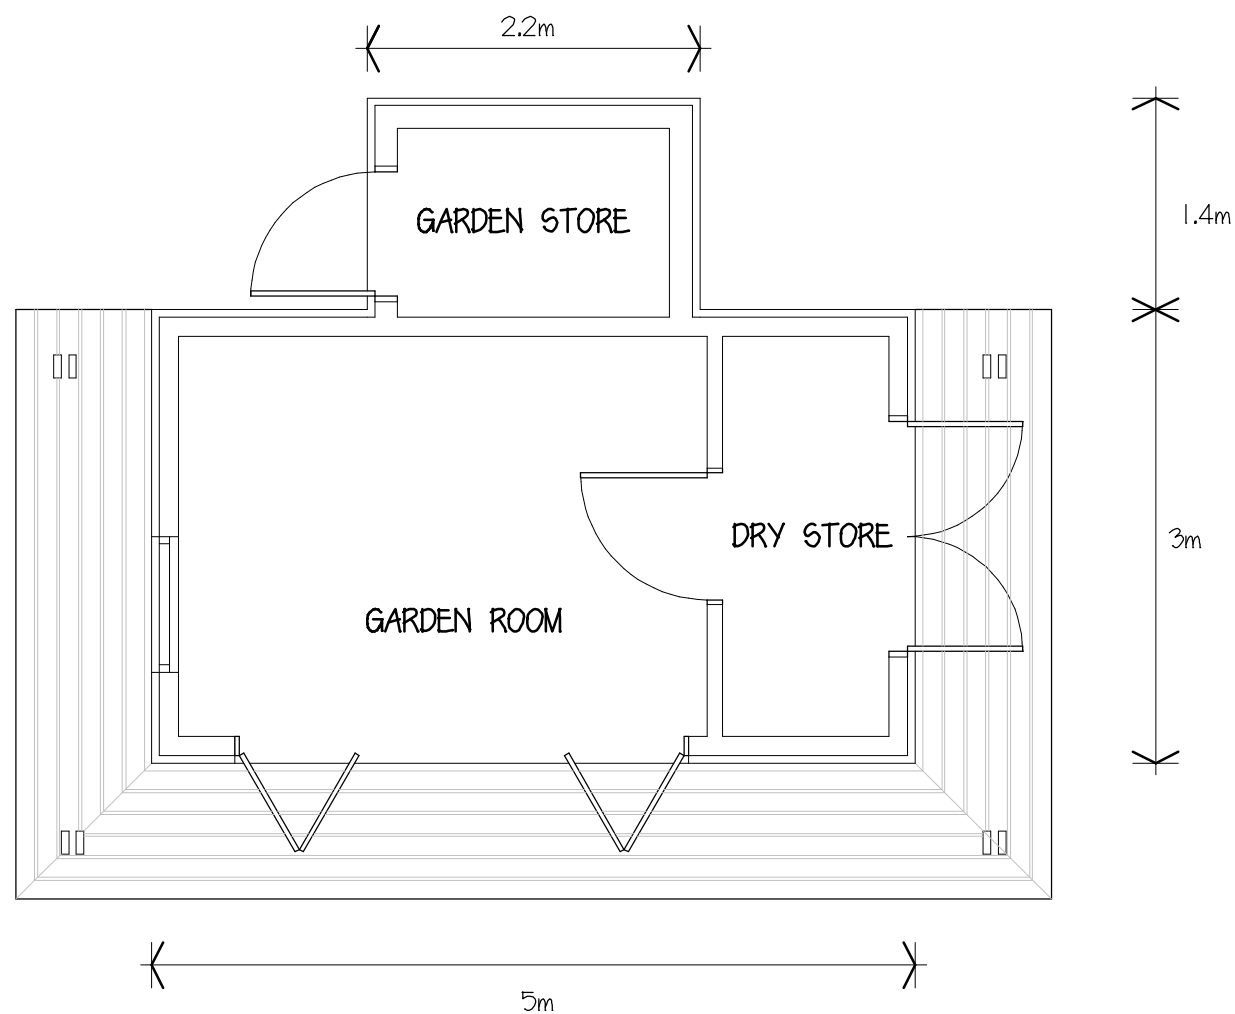

FLOOR PLAN
SCALE 1 : 50

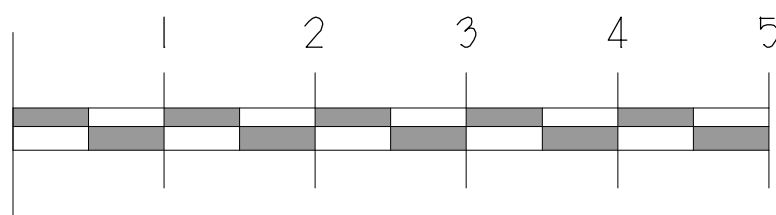

SCALE BAR 1 : 50 @ A1

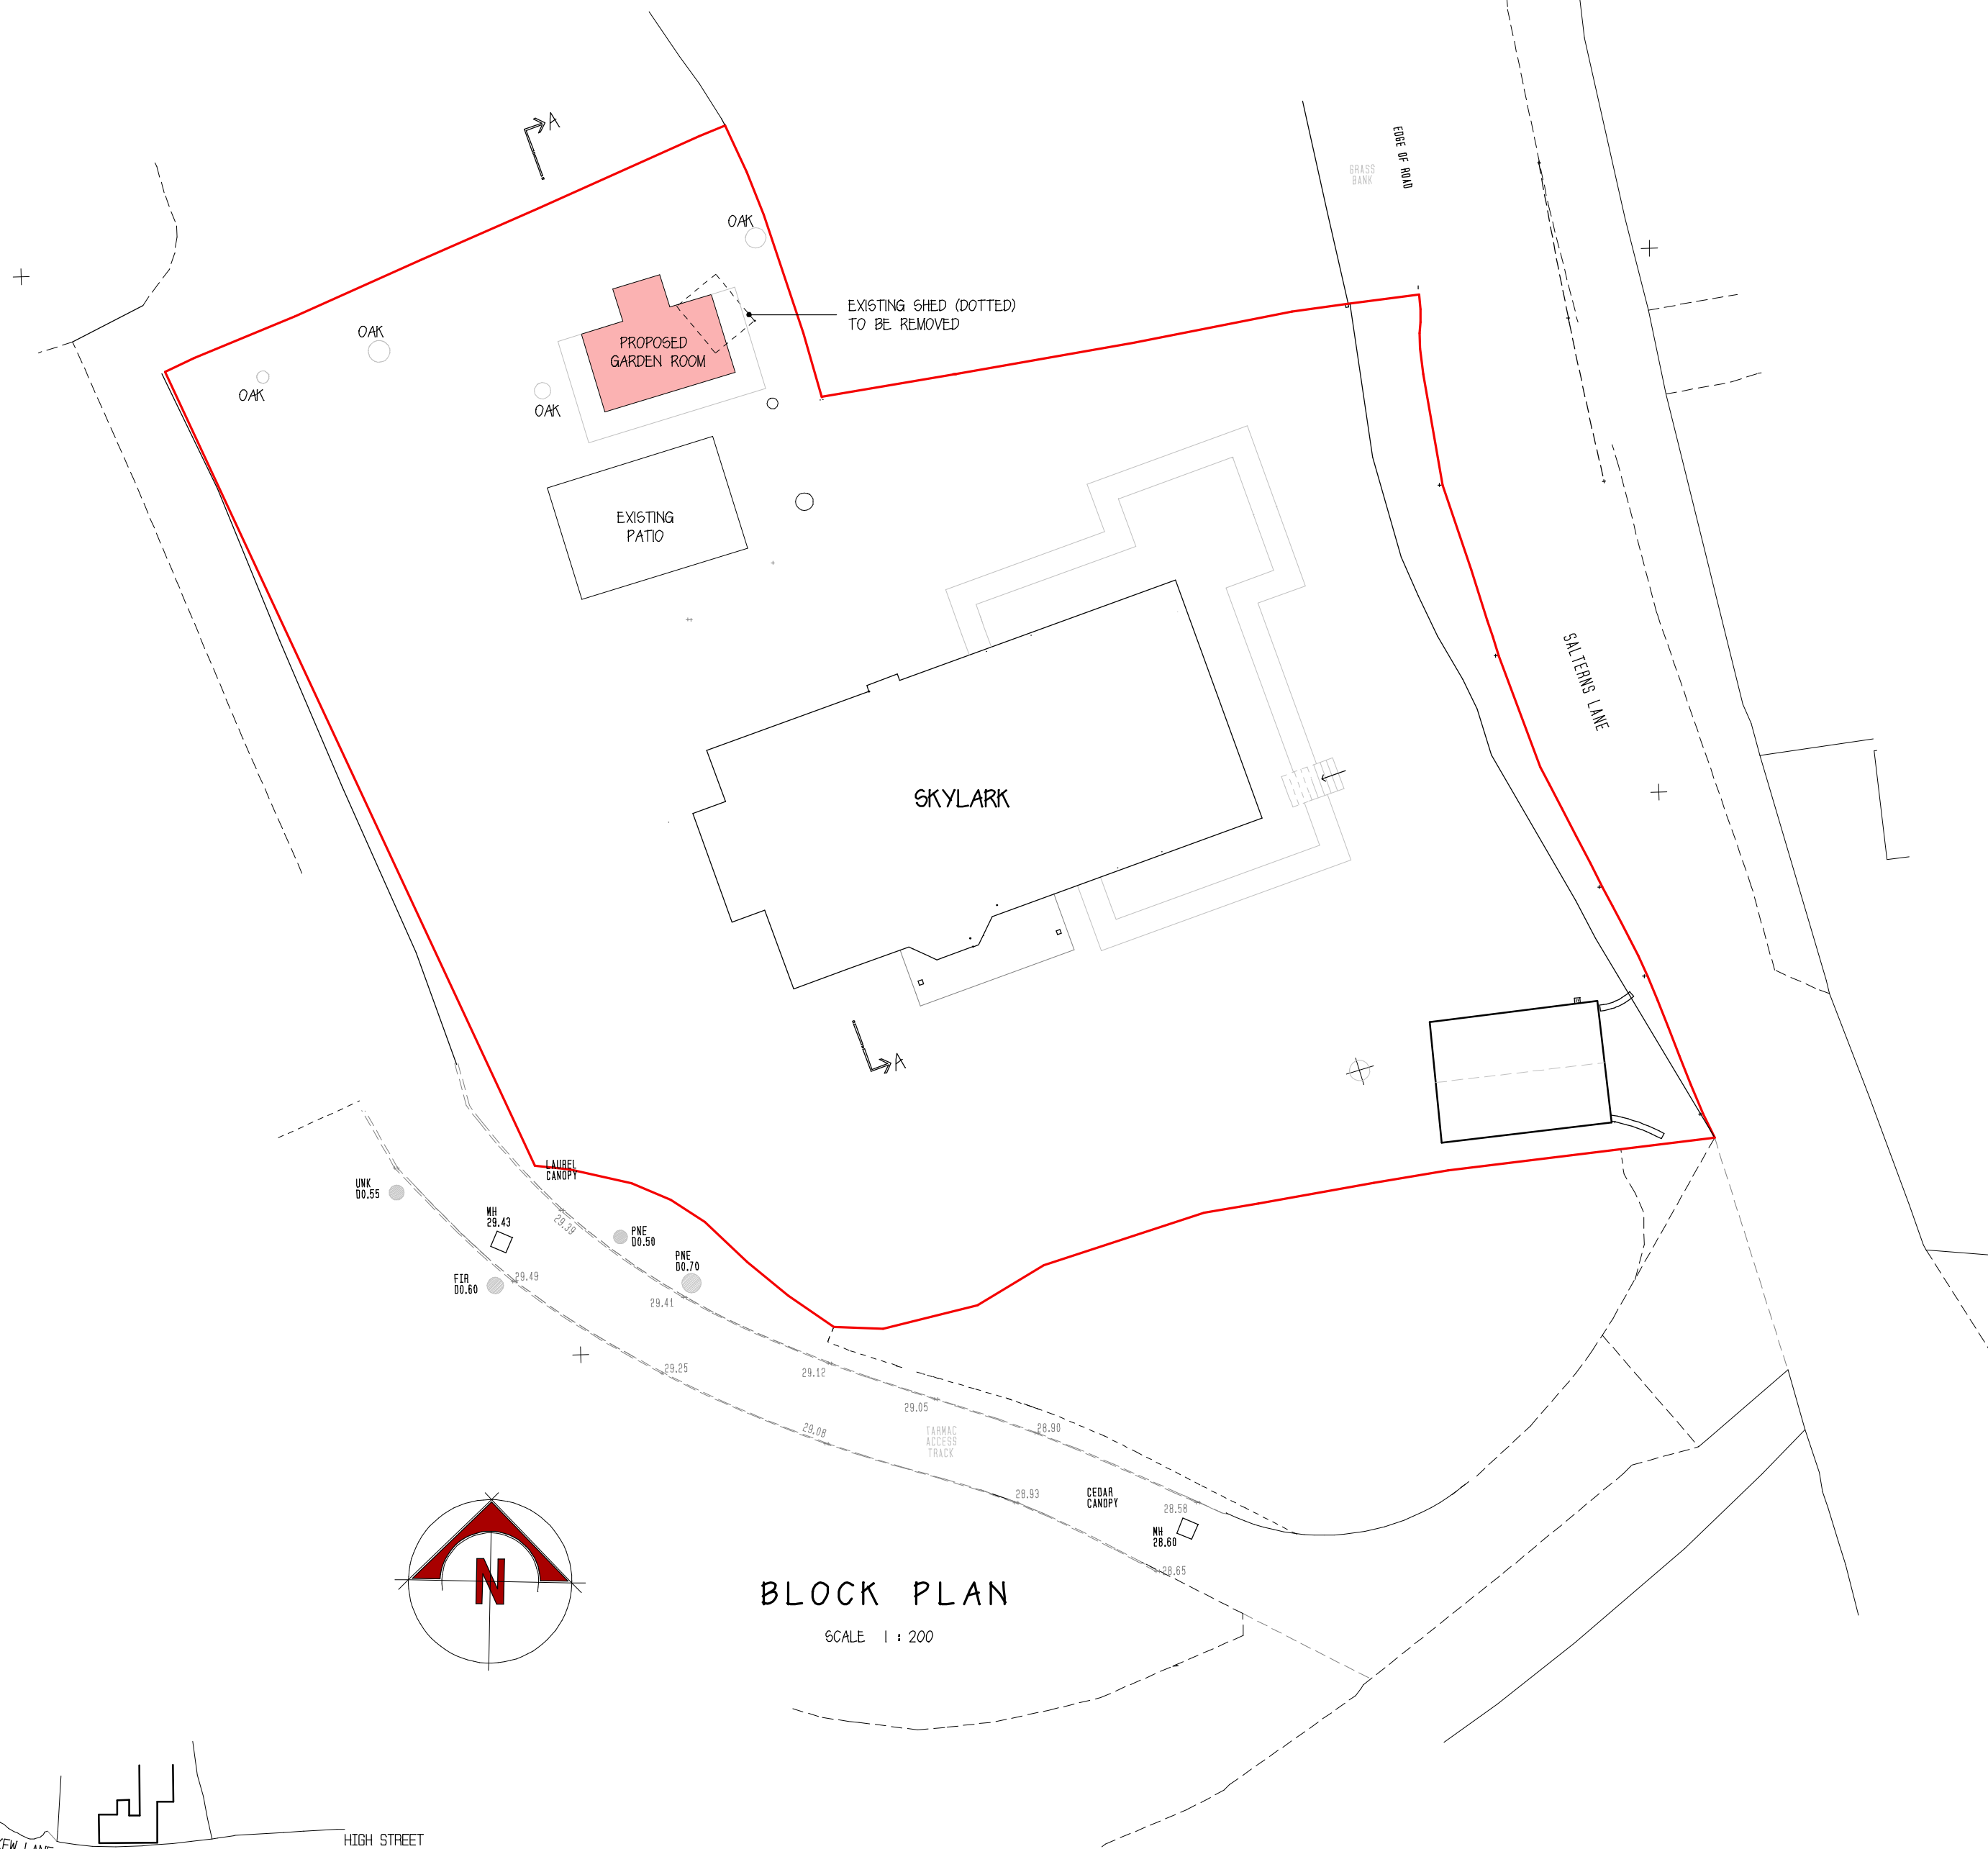

BLOCK PLAN
SCALE 1 : 200




LOCATION PLAN
SCALE 1 : 1250

GARDEN ROOM AND STORE

TITLE
'SKYLARK'
SALTURNS LANE
BURSLEDON
SOUTHAMPTON
HAMPSHIRE

DRAWING No. 15 : 1998 : 9B

SCALE	1 : 50 1 : 100 1 : 200 1 : 1250	DRAWN	MARCH 2024
-------	--	-------	------------

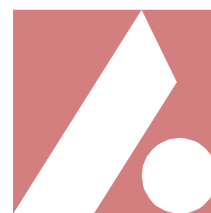

ANDREW E. HITT
ARCHITECTURAL CONSULTANT & SURVEYOR
Corner House, 68-70 Ludglo Street,
Newport, Isle of Wight PO30 5ET
Tel : 01983 528283
andrew@andrewhitt.co.uk