

General Notes

1. This drawing is © copyright Hampshire County Council 2023. No unauthorised reproduction of any kind is permitted.

2. No dimensions to be scaled from this drawing. Verify all dimensions prior to construction. Immediately report any discrepancies on the document to the Architect/Contract Administrator. This document shall be read in conjunction with associated models, specifications and related consultant's documents.


3. Drawing to be read with all relevant Architectural, Interiors, Structural, M&E, Drainage/Public Health, Landscape, Civils and Interiors drawings and specifications.

4. This map is reproduced from Ordnance Survey material with the permission of Ordnance Survey on behalf of the controller of Her Majesty's Stationery Office © Crown copyright. Unauthorised reproduction infringes Crown Copyright & may lead to prosecution or civil proceedings (100019180) 2023.



Hampshire
County Council



Notes:

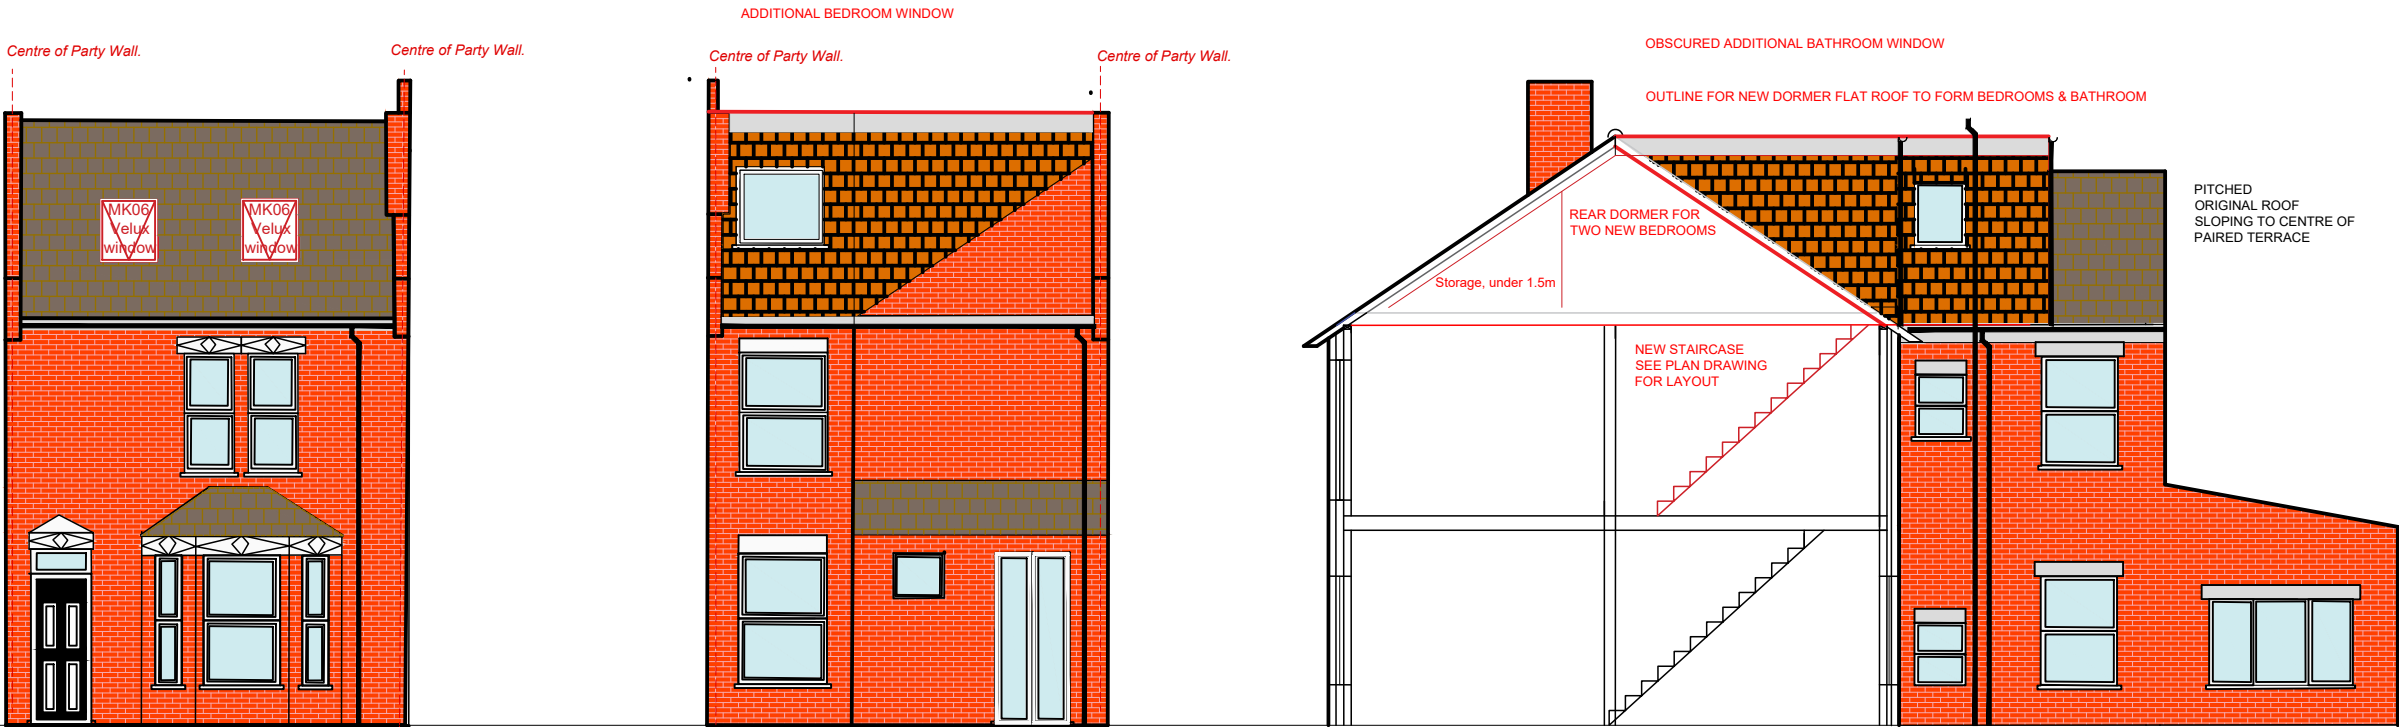

PROPOSED FRONT ELEVATION

PROPOSED REAR ELEVATION

PROPOSED SIDE ELEVATION

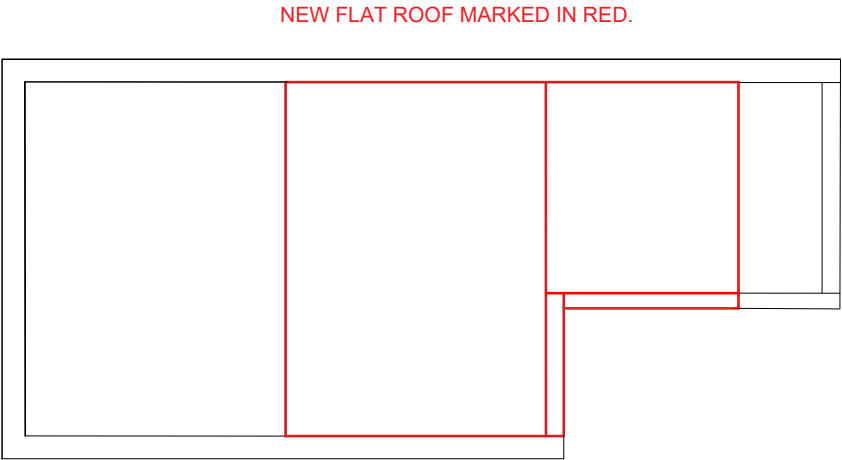 

PROPOSED FLAT ROOF

P1	Planning Application	MAY 24		

Rev	Description	Date	By	Chkd
-----	-------------	------	----	------

HCC Property Services,
Three Ministers House,
76 High Street, Winchester SO23 8UL
tel: (01962) 947801



PROJECT NAME
7, George Street, Eastleigh, Hampshire SO50 9BT

SHEET NAME

Proposed Elevations
Proposed Flat Roof Plan

SCALE
1:50 @ A3

DRAWN
DJ

CHKD

APRV

DRAWING No.
project code - originator - volume - level - type - role - number version

P13822-HCC-00-PP-B-SO P1 .00

code description