


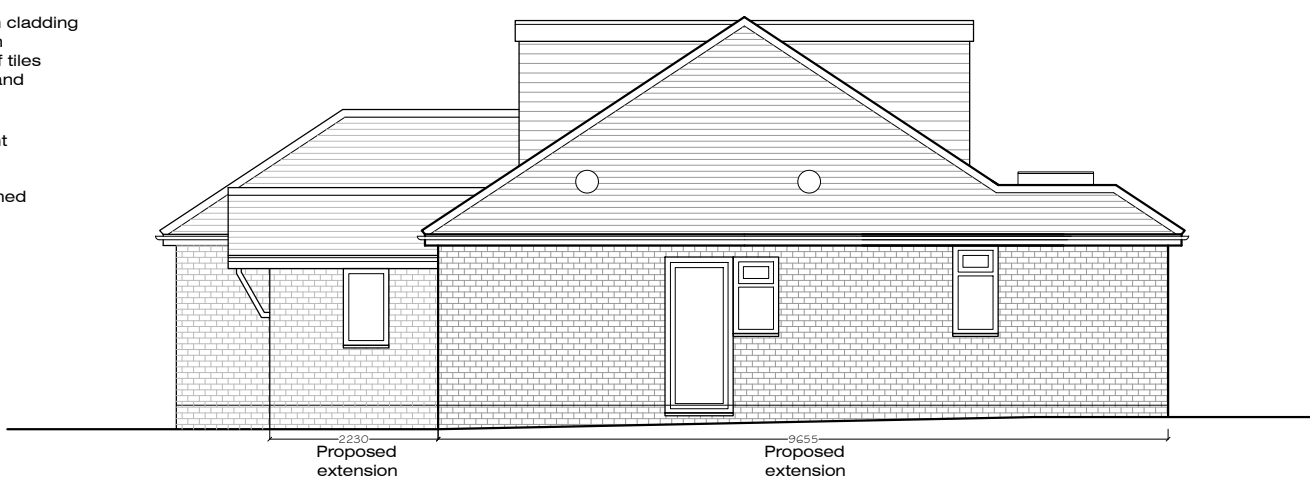

North-East (Front) Elevation - As Proposed




North-West (Side) Elevation - As Proposed




South-West (Rear) Elevation - As Proposed




South-East (Side) Elevation - As Proposed

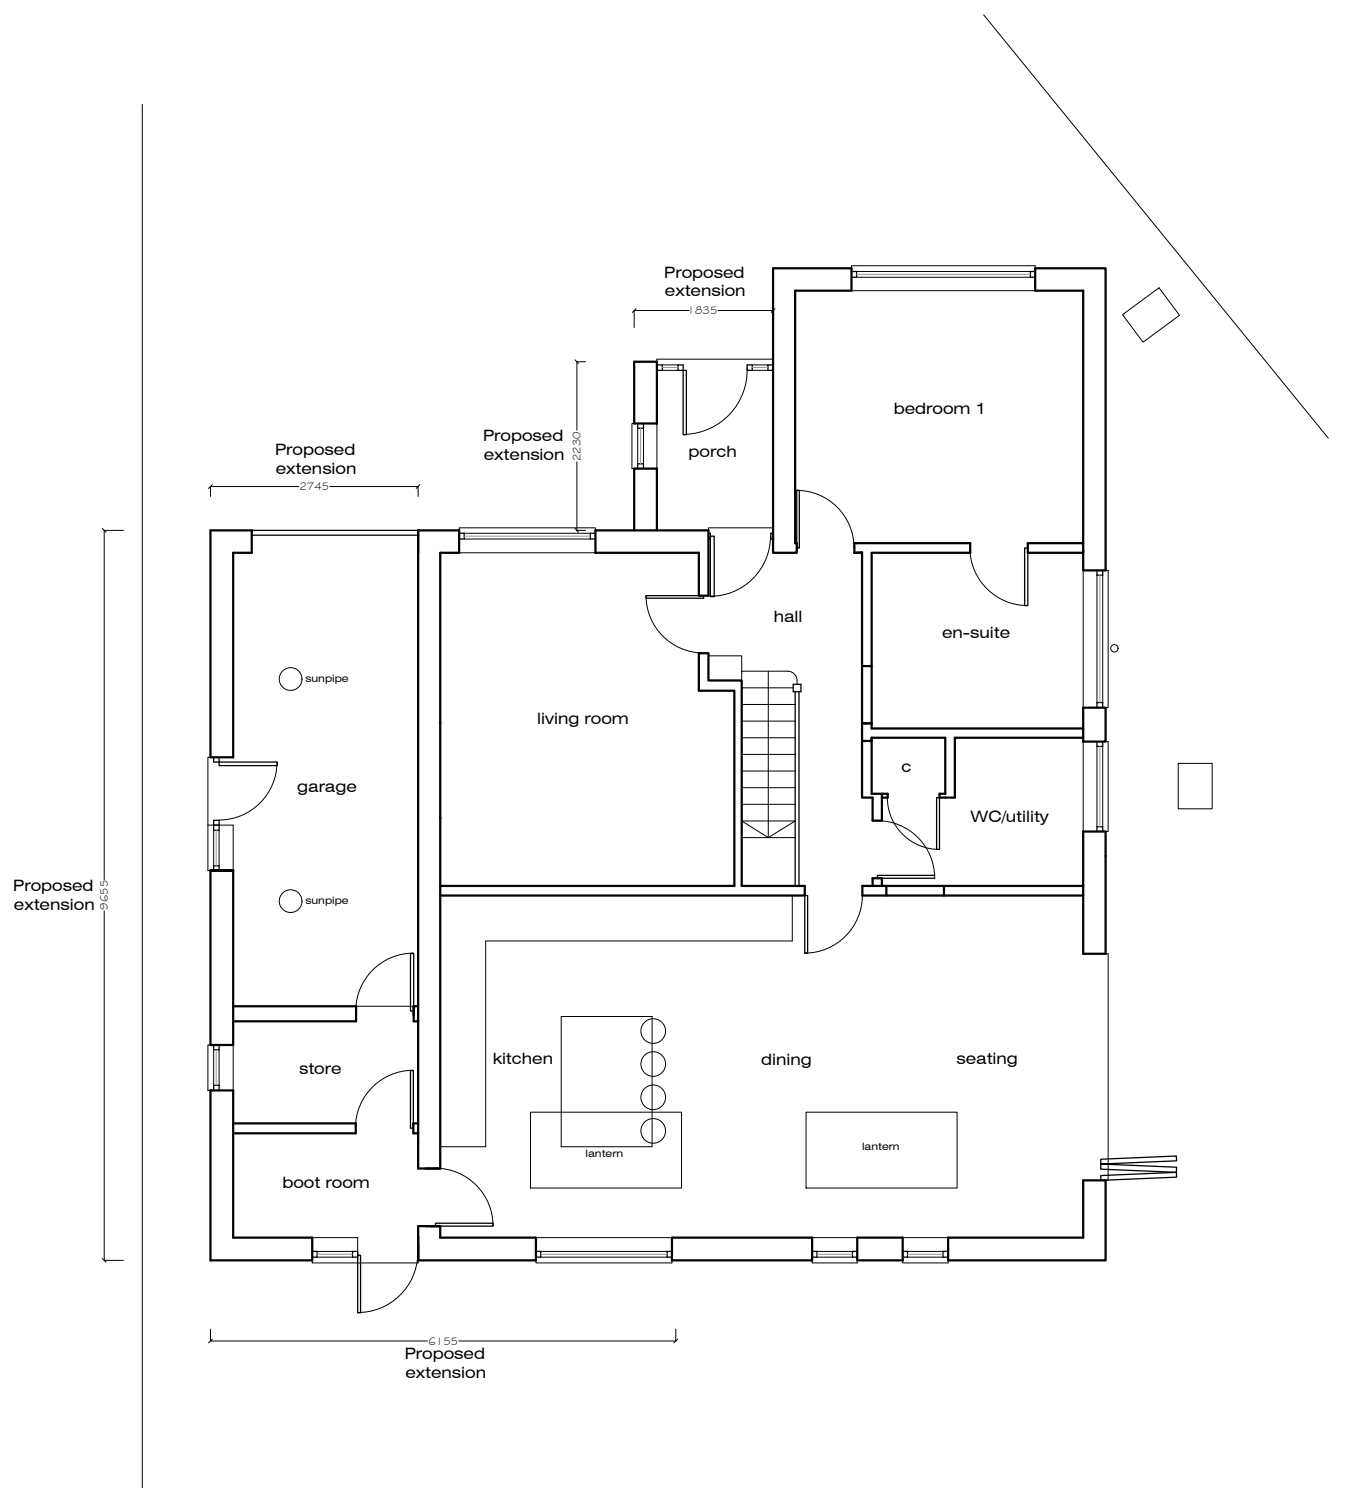

Ground Floor Plan - As Proposed

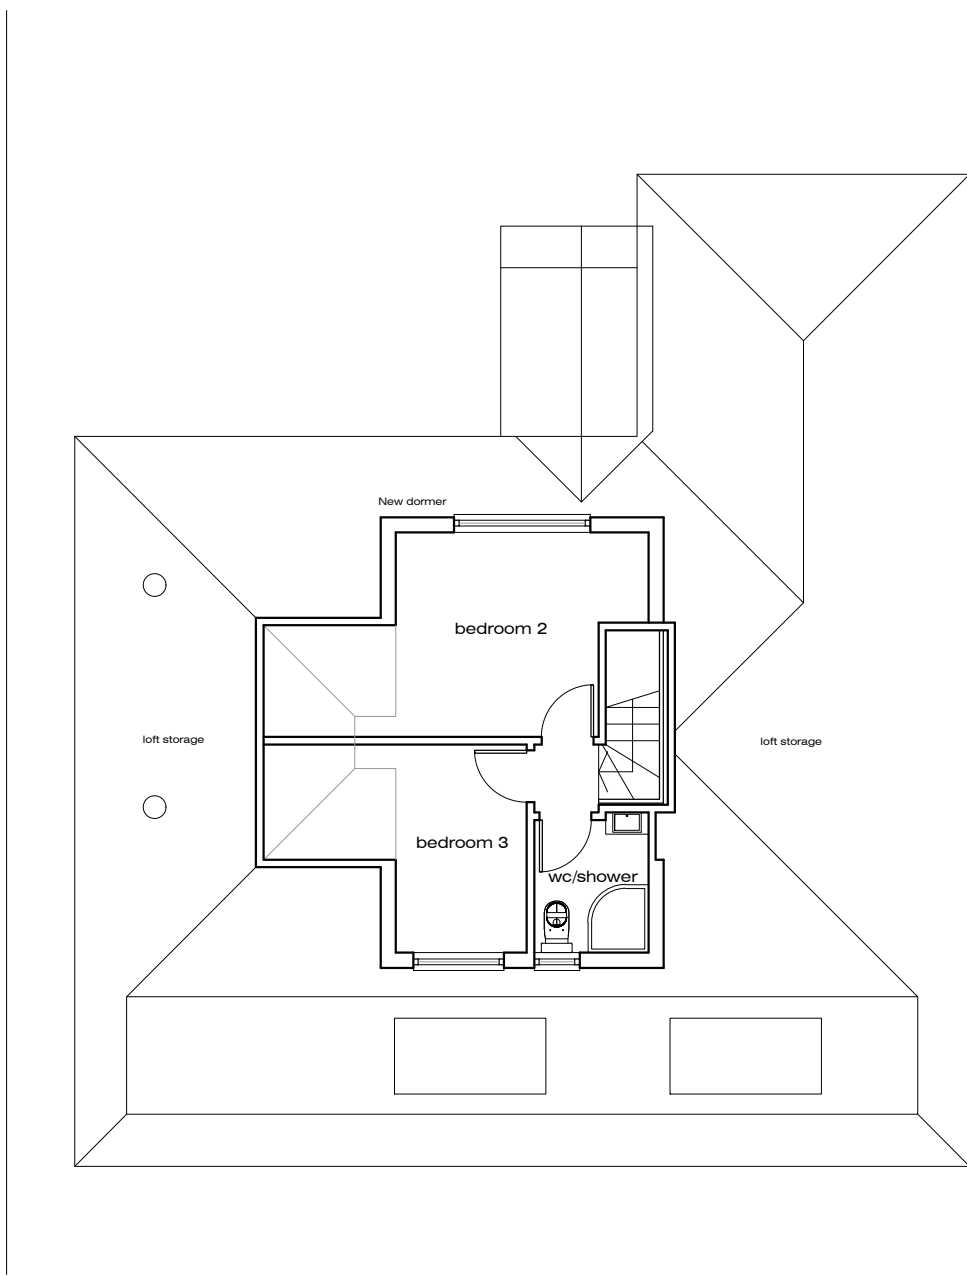

First Floor Plan - As Proposed

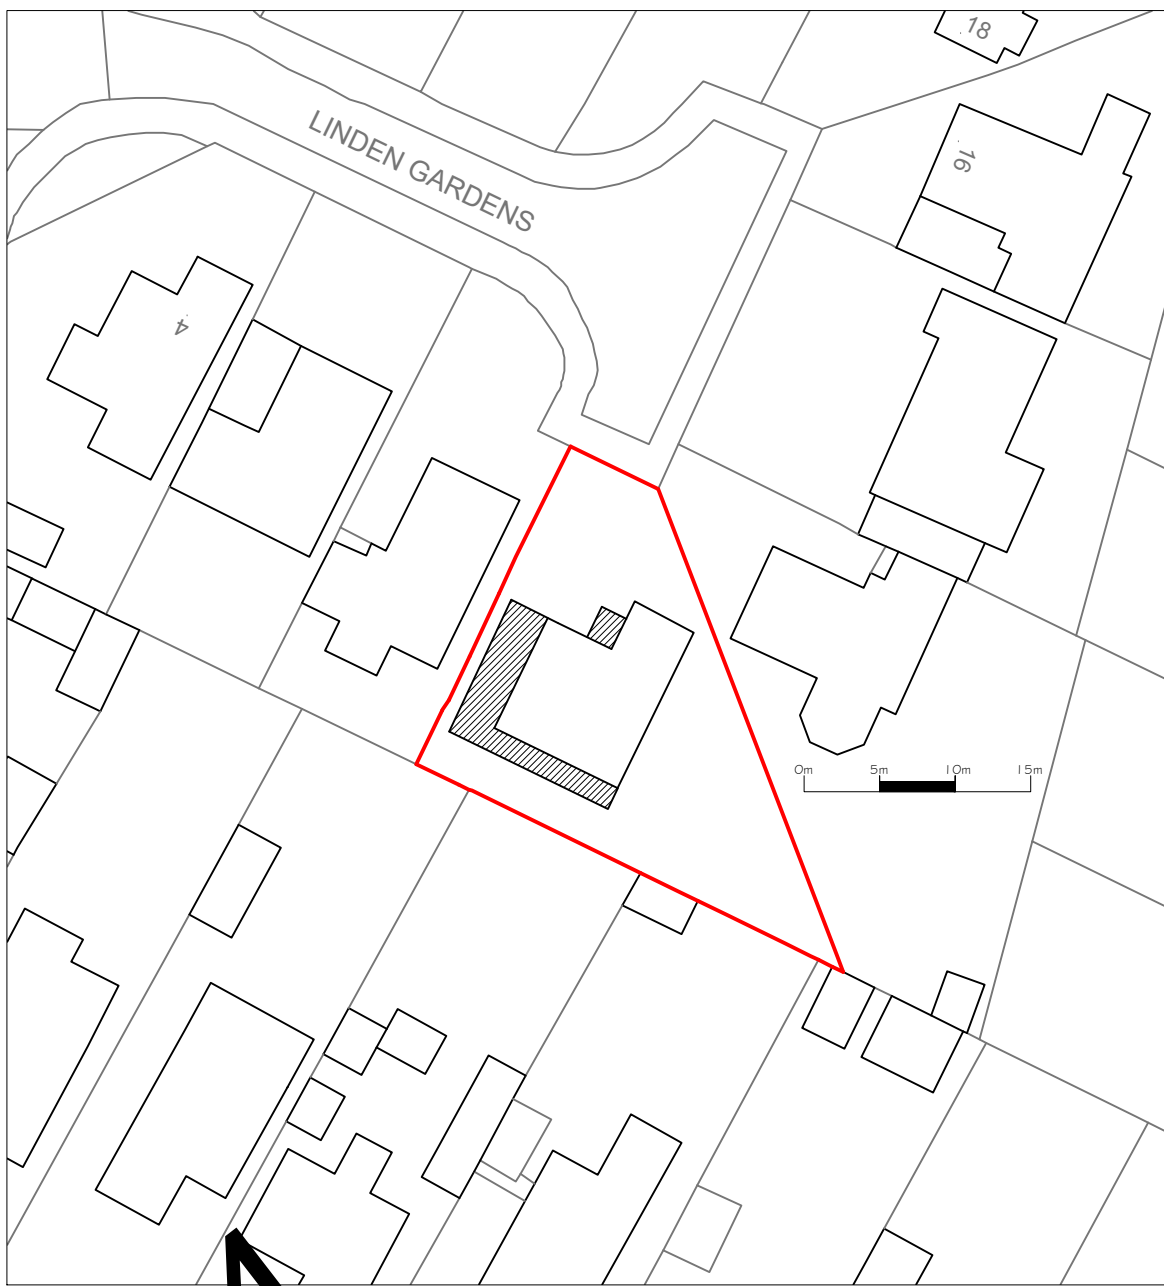

Block Plan - As Proposed 1:500

DRAFT 10-05-24

-	Issued for Planning Application	NJ	25-03-24
Rev.		By	Date

Wildern Architecture Ltd
The Hawthorns, 105 Dibbles Road,
Warsash, Southampton, SO31 9JL
07920 260758

Project
10 Linden Gardens, Hedge End,
Southampton, SO30 0HY
Client
Mr and Mrs C Allen

Title			
Plans & Elevations - As Proposed			
Date	March 24	Drawn By	NJ
Job No.	W23-026	Drawing No.	101
Scale	1:100	Revision	-
	/500@A1		