



Responsibility is not accepted for errors made by others in scaling from this drawing.
All construction information should be taken from figured dimensions only.

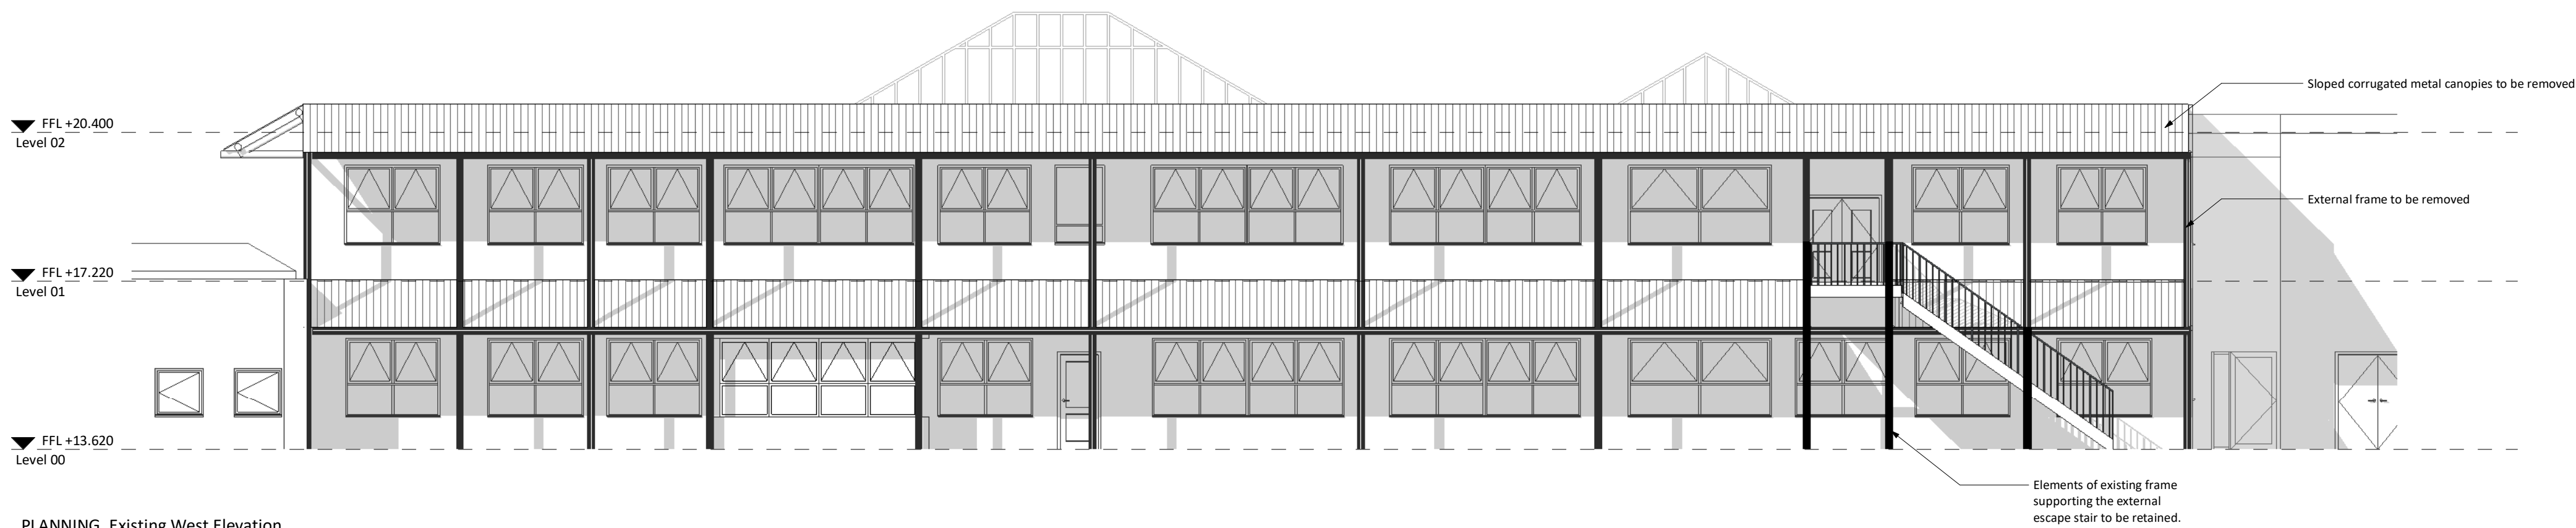

PLANNING_Existing West Elevation
1 : 100

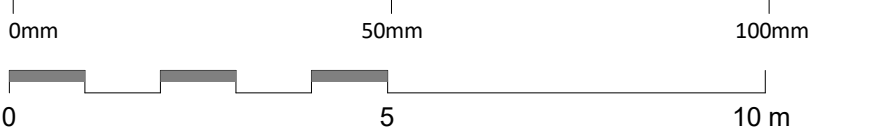

PLANNING_Existing North Elevation
1 : 100



PLANNING_Existing East Elevation
1 : 100

PL	PL01	14/05/24	Planning Issue	REVISED BY
STATUS	REV	DATE	DESCRIPTION	SF
CLIENT				CHECKED BY
Barton Peveril College				VG
ORIGINATOR NO				156376

CONSULTANT
STRIDE TREGLOWN
www.stridetreglown.com © Stride Treglown Limited 2023
PROJECT
BPC Internal Alterations 2024
Chestnut Ave, Eastleigh, SO50 5ZA

DRAWING TITLE
Planning - Existing Elevations (Hampshire Building)

SUITABILITY STATUS	SCALE
PL : PLANNING	1 : 100 @ A1

PROJECT ORIGINATOR ZONE LEVEL TYPE ROLE CLASS NUMBER	REVISION
156376-STL-XX-ZZ-DR-A-PL004	PL01