



Responsibility is not accepted for errors made by others in scaling from this drawing.
All construction information should be taken from figured dimensions only.

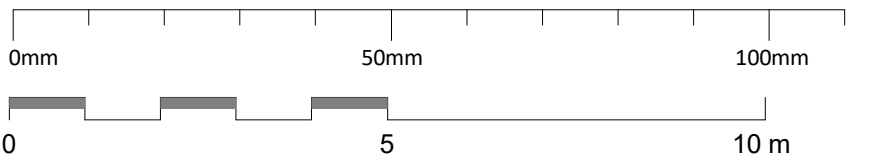

PLANNING_Proposed West Elevation
1 : 100



PLANNING_Proposed North Elevation
1 : 100

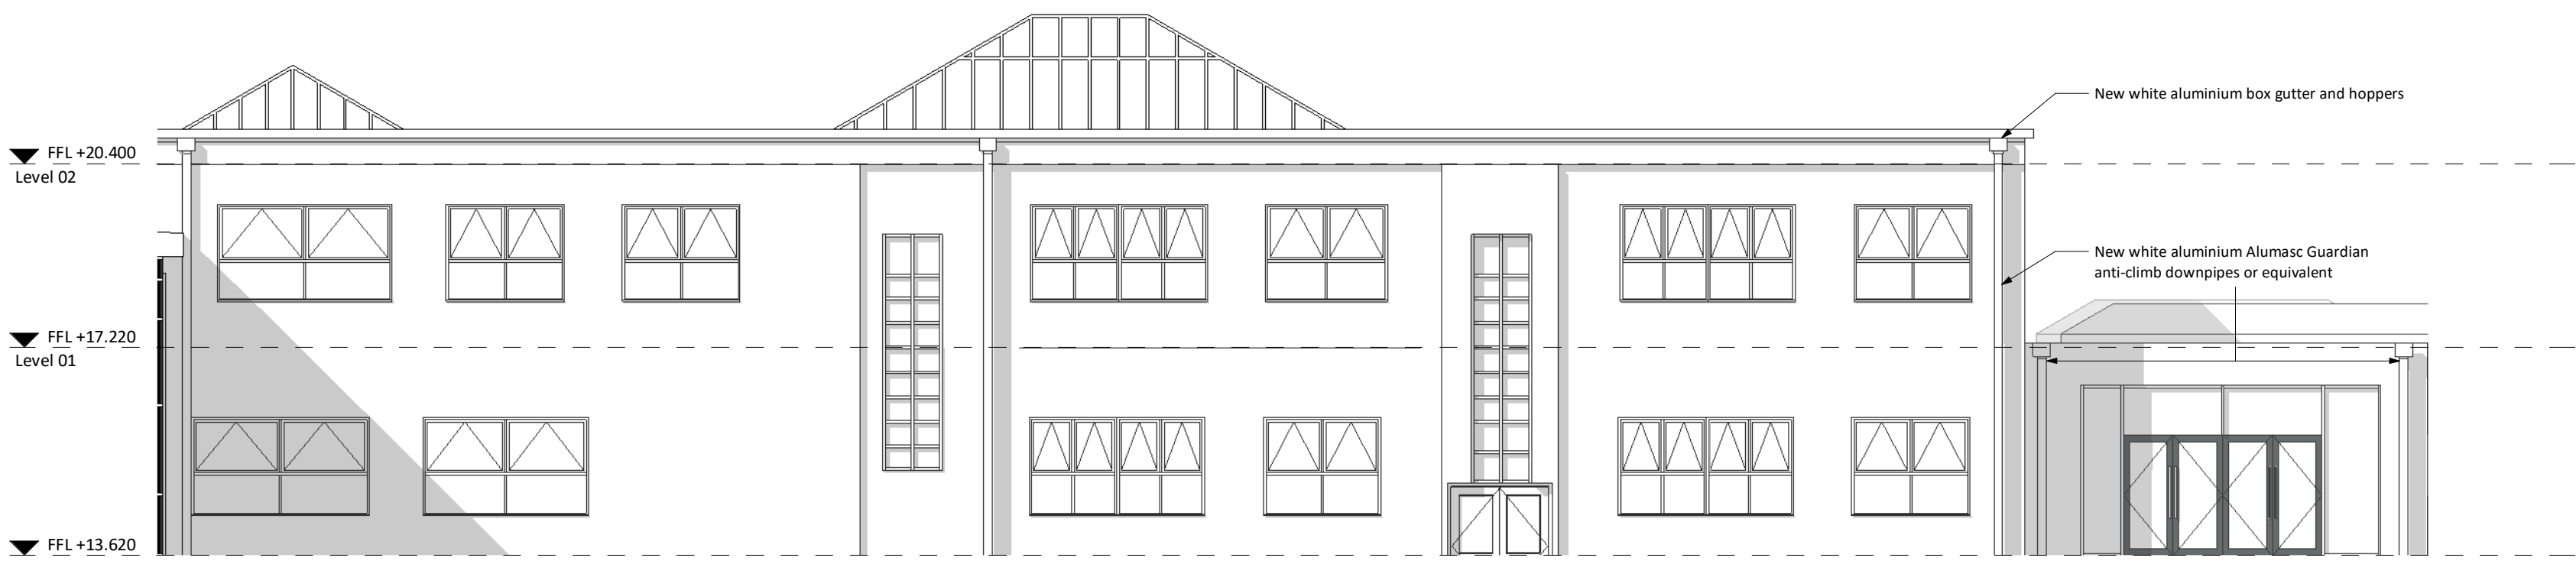

PLANNING_Proposed East Elevation
1 : 100

PL	PL01	14/05/24	Planning Issue	
STATUS	REV	DATE	DESCRIPTION	
CLIENT				REVISED BY SF
				CHECKED BY VG
				ORIGINATOR NO 156376

CONSULTANT
STRIDE TREGLOWN
www.stridetreglown.com © Stride Treglown Limited 2023_
PROJECT
BPC Internal Alterations 2024
Chestnut Ave, Eastleigh, SO50 5ZA

DRAWING TITLE
Planning - Proposed Elevations (Hampshire Building)

SUITABILITY STATUS PL : PLANNING	SCALE 1 : 100 @ A1
-------------------------------------	-----------------------

PROJECT ORIGINATOR ZONE LEVEL TYPE ROLE CLASS NUMBER 156376-STL-XX-00-DR-A-PL005	REVISION PL01
---	------------------