



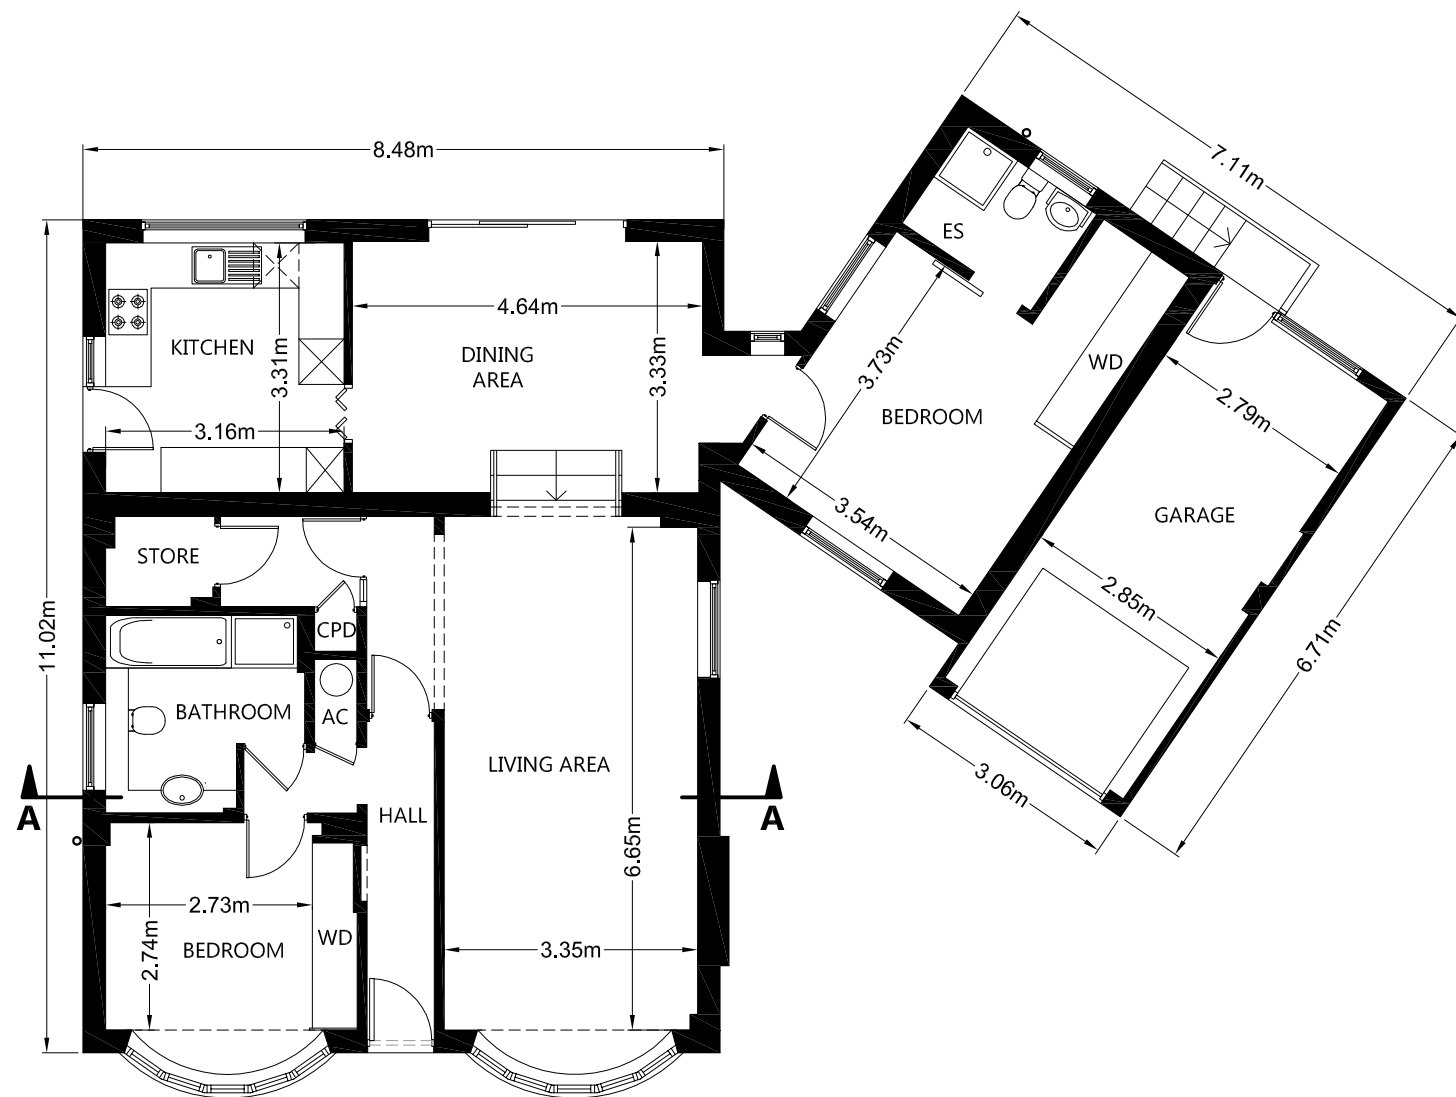

EXISTING GROUND FLOOR PLAN
@ 1:100 SCALE

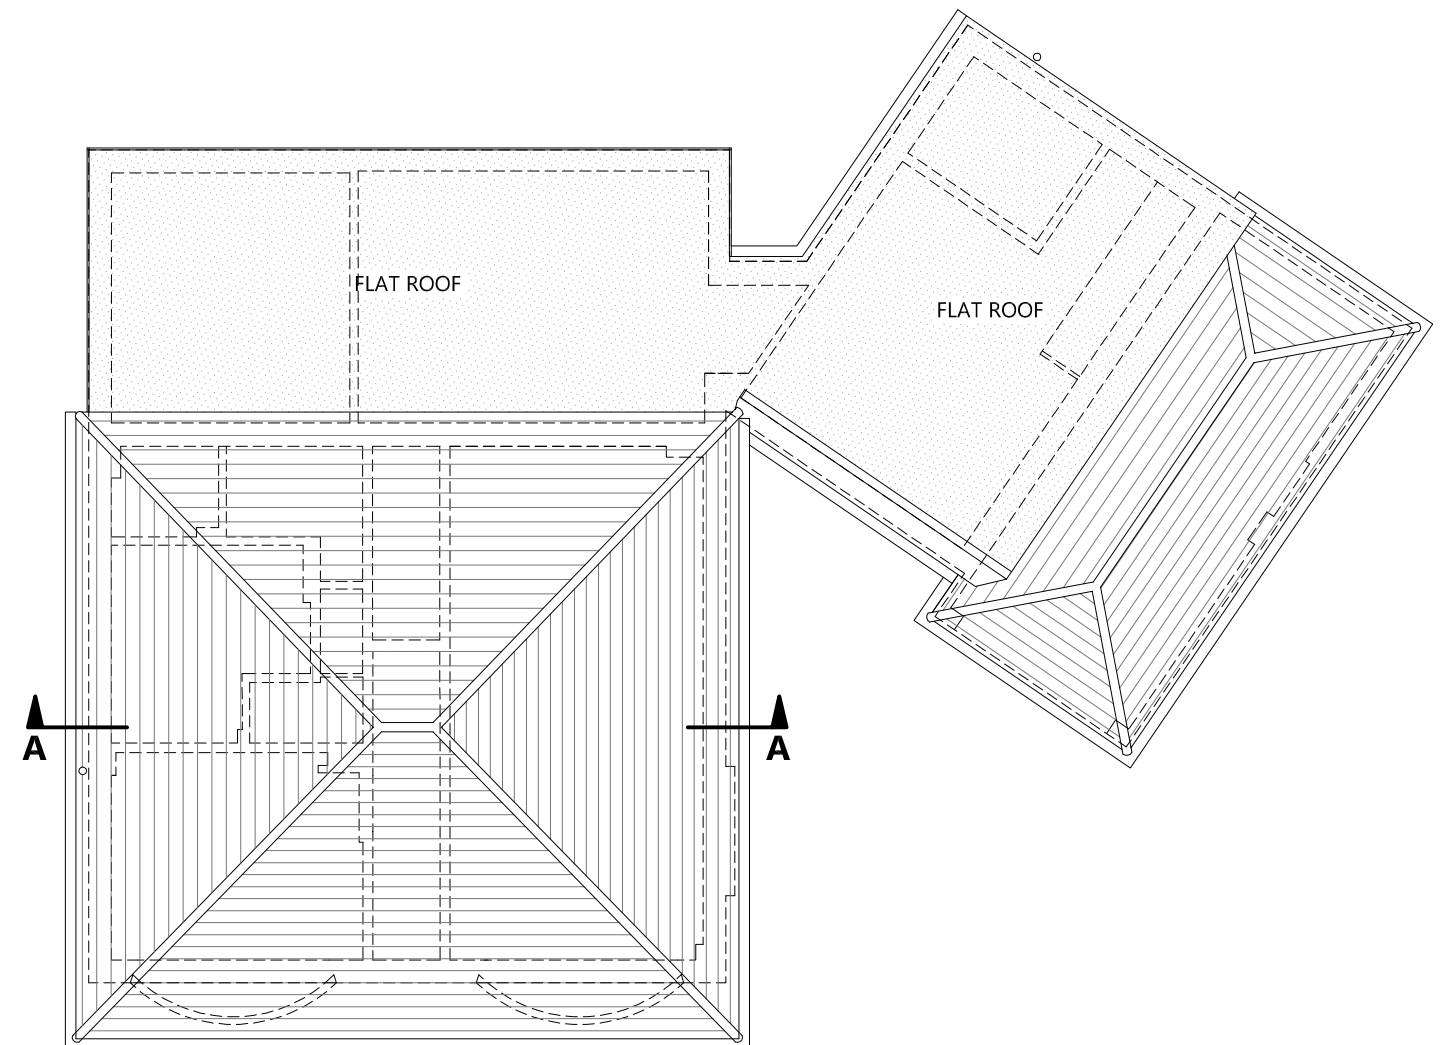

EXISTING ROOF PLAN
@ 1:100 SCALE

CONCEPT 20
ARCHITECTURE

30 Grove Place, Sholing, Southampton, SO19 9QY
TEL: 07588 555392
EMAIL: info@concept20architecture.com

PROJECT: **8 KINGS CLOSE,
CHANDLERS FORD,
SOUTHAMPTON, SO53 2FF**

CLIENT: Steven King		PURPOSE OF ISSUE: ☒ information ☐ approval ☐ tender	
TITLE: EXISTING GROUND FLOOR PLAN EXISTING ROOF PLAN		THIS DRAWING IS COPYRIGHT AND REMAINS THE PROPERTY OF CONCEPT 20 ARCHITECTURE LTD. THIS DRAWING IS NOT BE USED IN CONJUNCTION WITH OTHER PROJECTS OR ALTERED WITHOUT WRITTEN CONSENT FROM CONCEPT 20 ARCHITECTURE LTD.	
REV.	DATE 8-3-24	SCALE 1:100	PLOTTED 8-3-24
1:100 @ A3		DWG. NO. 24-001-02	