


SUBJECT TO CONFIRMATION OF LEGAL BOUNDARIES, SITE CONSTRAINTS & HIGHWAYS.

DRAWING BASED ON SITE SURVEY PLAN 27603Y_02 FROM JPP.

THE HARRIS GROUP LTD DOES NOT ACCEPT LIABILITY FOR ANY DEVIATION TO OUR DRAWINGS OR SPECIFICATION.

GROUND FLOOR
Existing
Existing

928 m² (GEA)
980 m² (GIA)

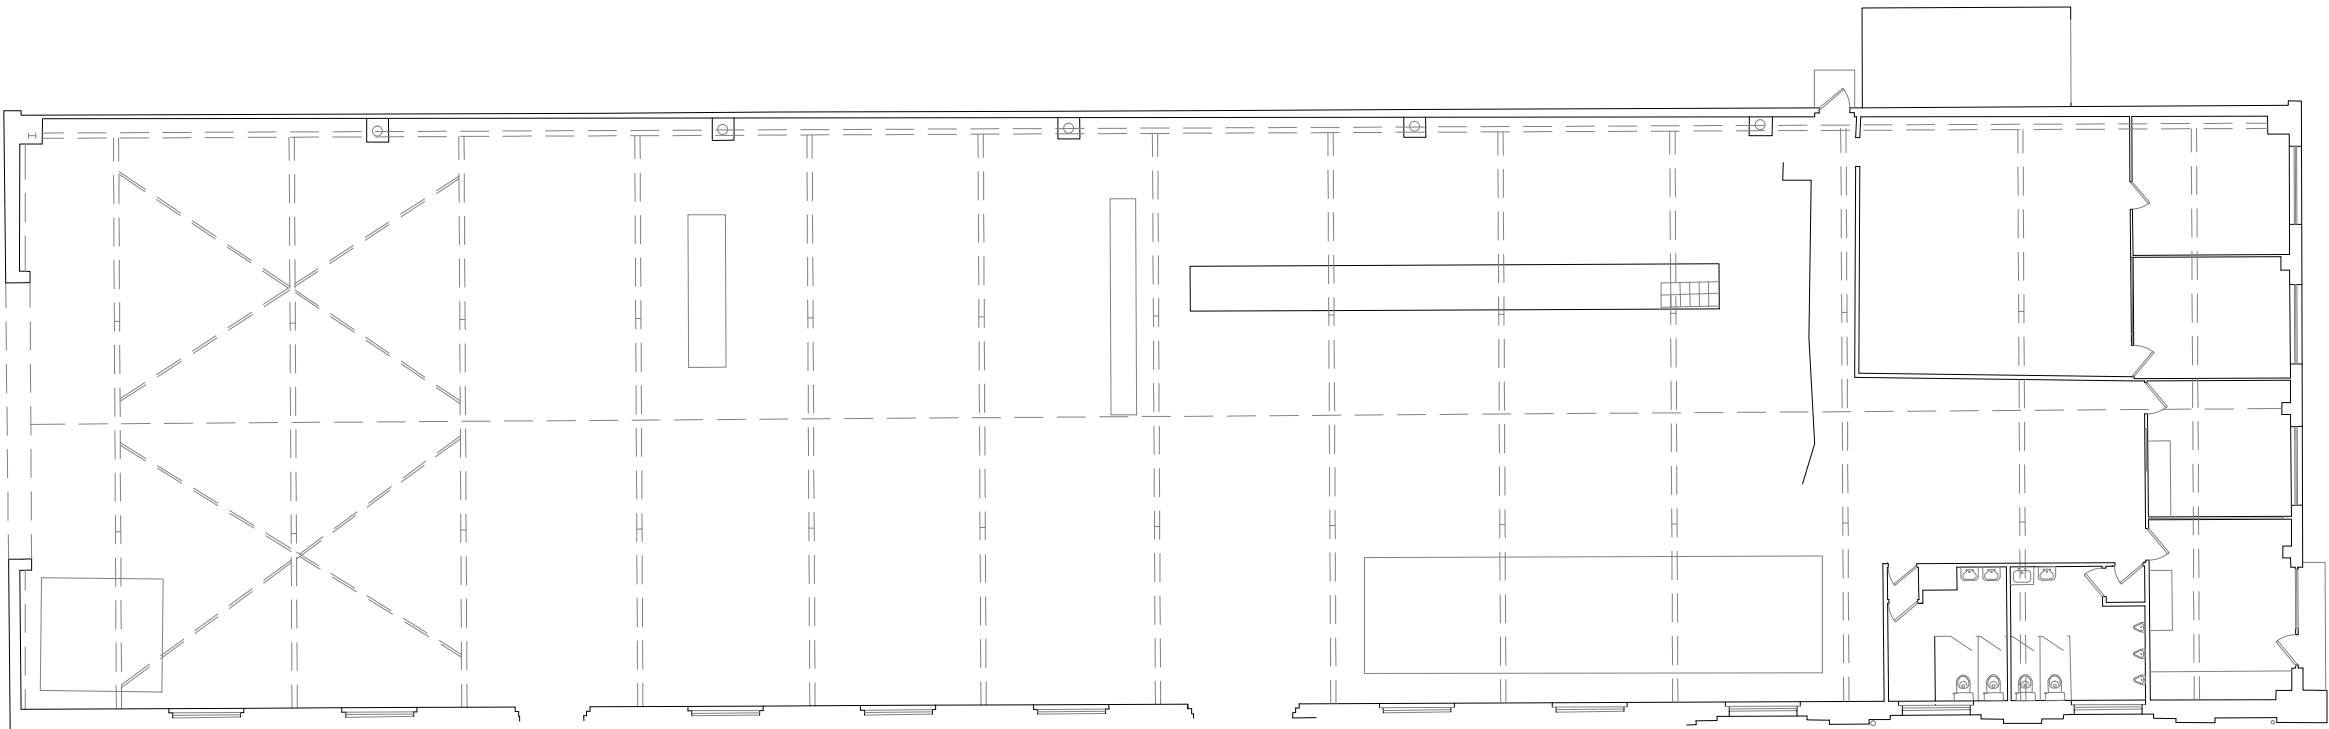

-	dd.mm.yy	----	---	---
Rev	Date	Description	Rev By	Chk'd By
Project Title	PROPOSED DEMOLITION UNIT 10 AND WORKS TO UNIT 6 UNIT 6 & 10 BARTON PARK, CHICKENHALL LANE EASTLEIGH SO50 6RR			
Client	JLL			
Status	PLANNING			
Scale	1:200	Drawing Size	A3	
Date	12/01/2024	Drawn By	PD	Checked JPG
Drawing Title	UNIT 10 EXISTING FLOOR PLAN			
Job-Dwg No	19467-105		Rev	-
☐ 2 St. Johns North, Wakefield, WF1 3QA t. 01924 291800 ☐ Carvers Warehouse, 77 Dale Street, Manchester, M1 2HG t. 0161 2388555 ☒ The Old Rectory, 79 High Street, Newport Pagnell, MK16 8AB t. 01908 211377 ☐ 101 London Road, Reading, RG1 5BY t. 0118 9507700 ☐ 10 Gees Court, St Christophers Place, London, W1U 1JJ t. 0207 4091215  ARCHITECTS www.harrispartnership.com				

