




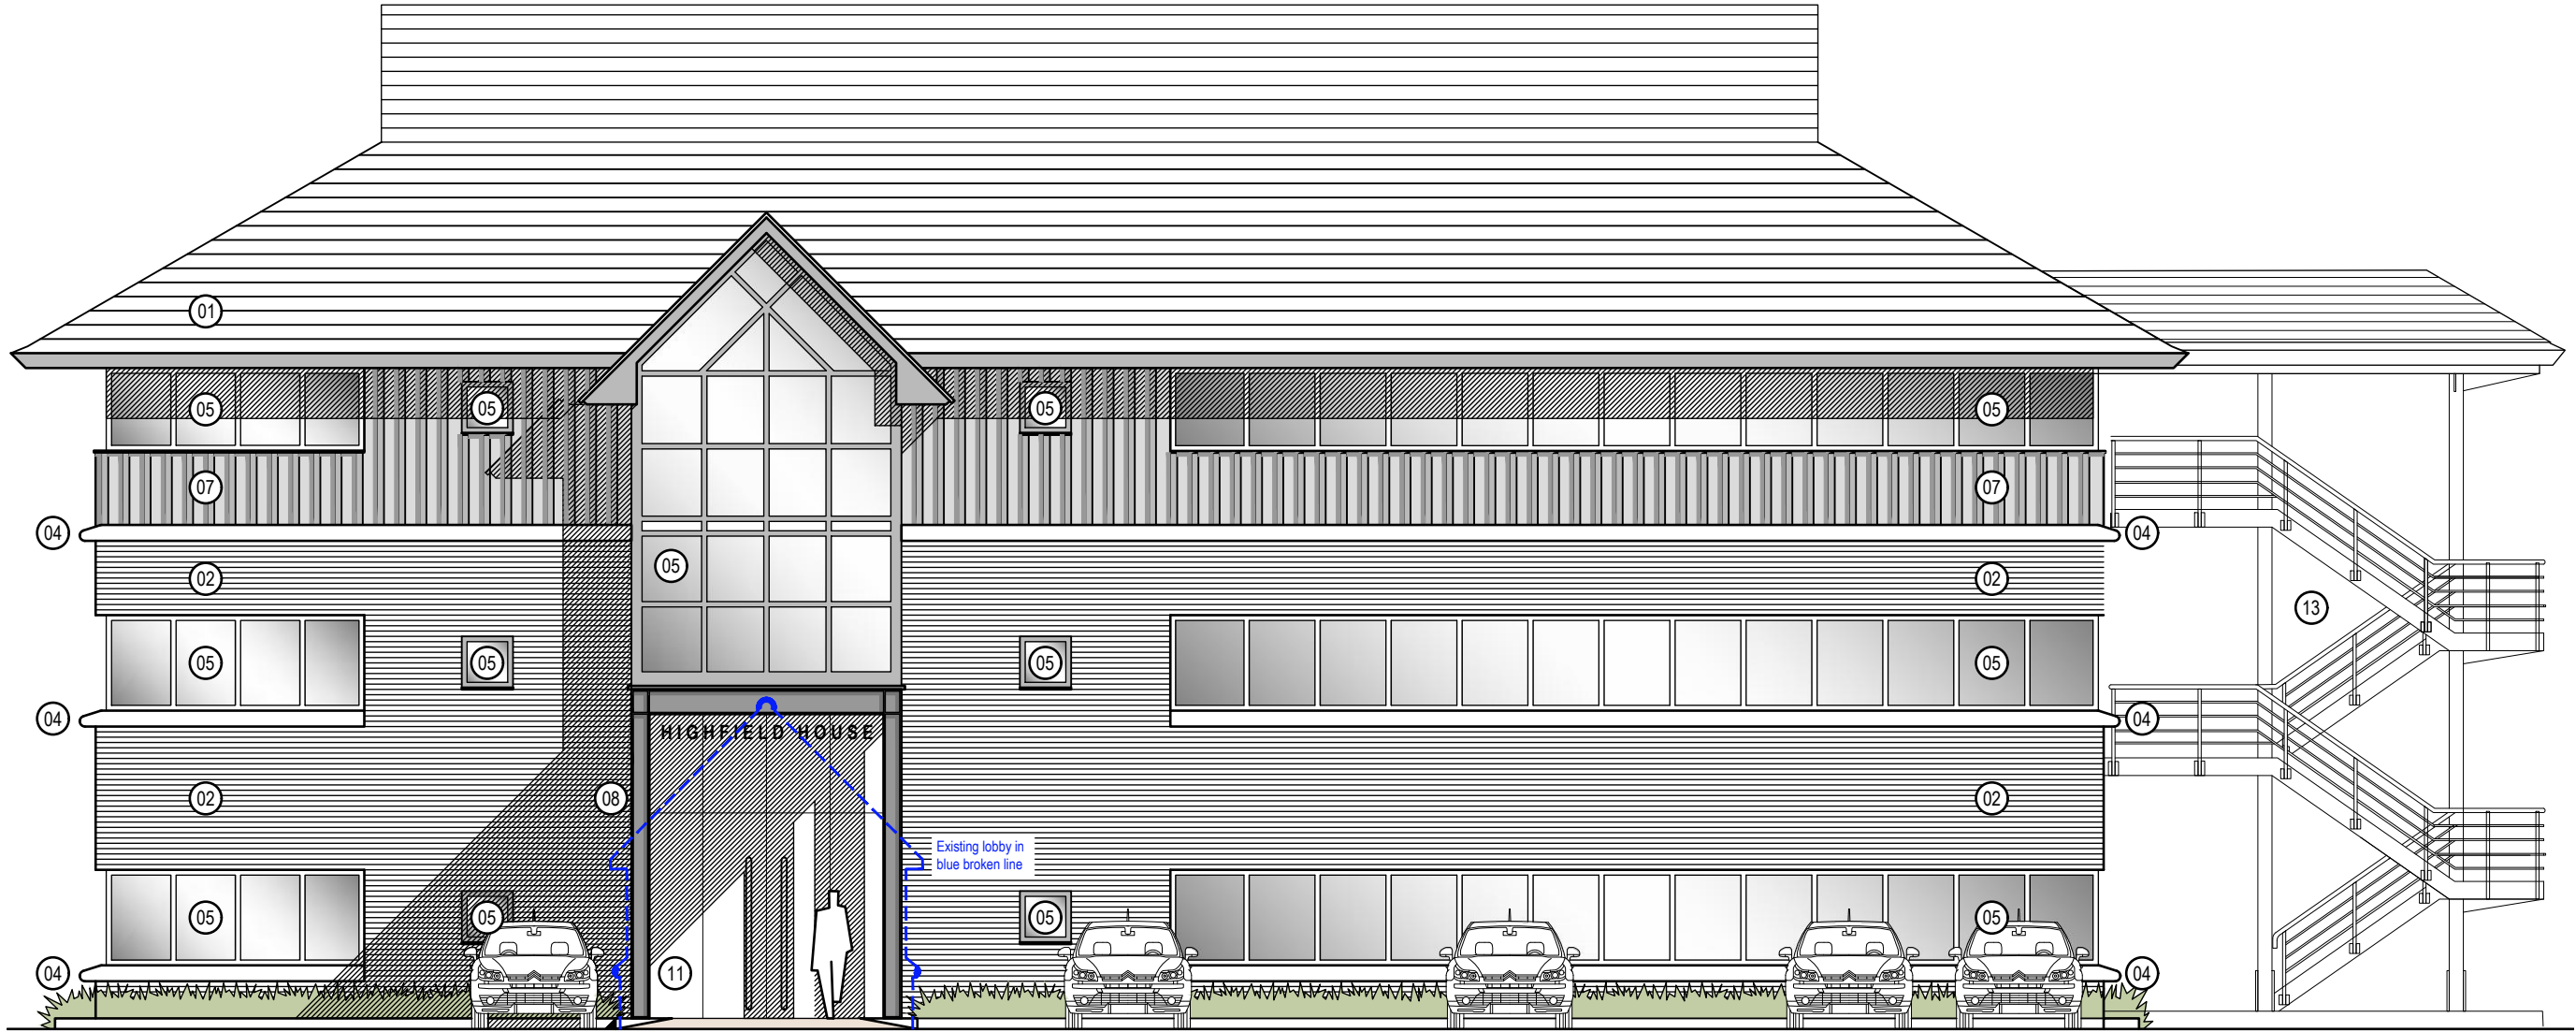

1 Proposed North Elevation @ 1:100

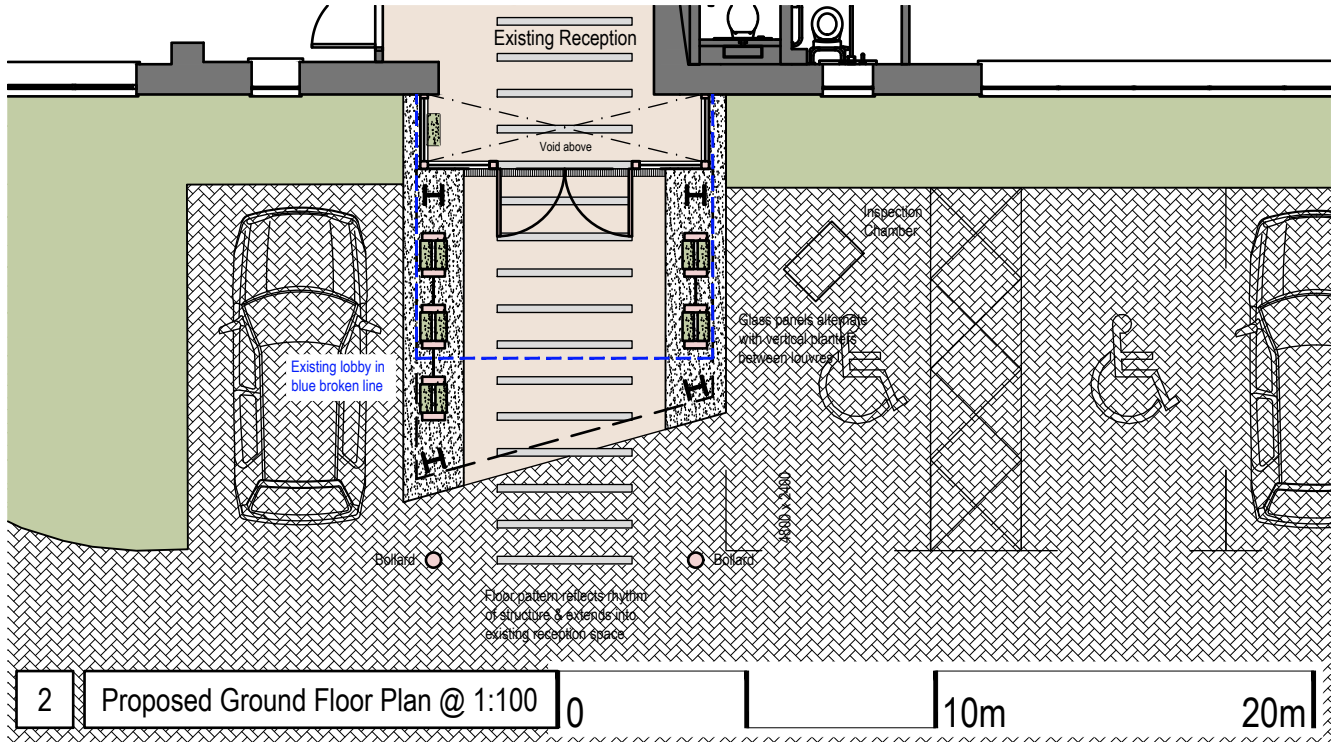

2 Proposed Ground Floor Plan @ 1:100

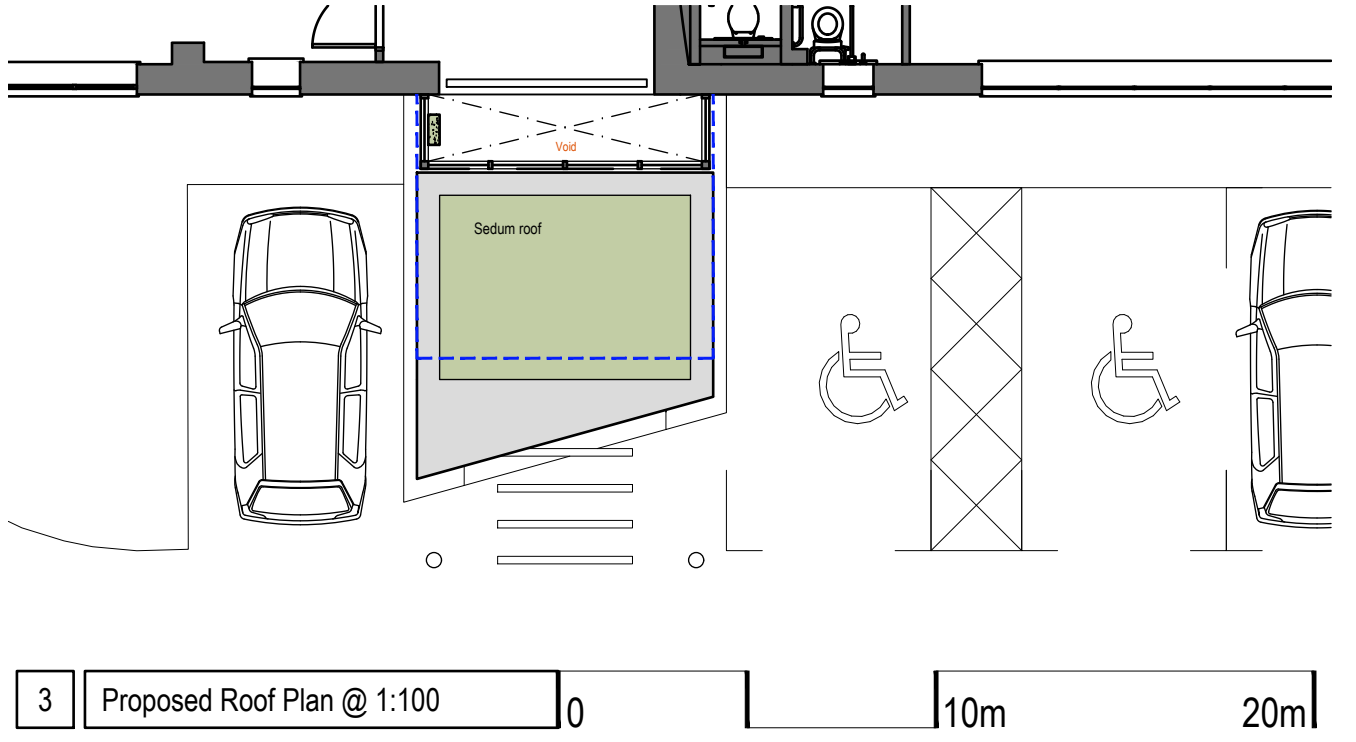

3 Proposed Roof Plan @ 1:100

wessex house upper market street eastleigh hampshire SO50 9FD
t: 01794 830660 w: www.vision-architects.co.uk

vision
architects

240001-A-PL-011 revision: B

client: Realest Limited
project: Highfield Court, Chandlers Ford, SO53 3TY
drawing: Proposed North West Elevation
status: RIBA 03 - Planning Application

scale: 1:100 @ A3
date: 2024.01
drawn: dp
checked: A/C

date	by	ch
2024.05.16	dp	A/C
2024.04.22	dp	A/C

notes:

- This drawing is the copyright of vision architects limited
- DO NOT copy, alter or reproduce in any way or pass to a third party without written authority
- DO NOT scale these drawings - dimensions to be checked on site prior to commencing any work
- READ in conjunction with other Consultants documentation & drawings regarding this project
- DISCREPANCIES should be reported in writing to the project architect or engineer immediately

MODEL FILE REFERENCE - 240001-RIBA 03

© Copyright Reserved

B Existing fire escape stair indicated as painted grey to match the window frames
A Planning Application submission

rev. description