





3 View from Site Entrance



4 View from North of Site

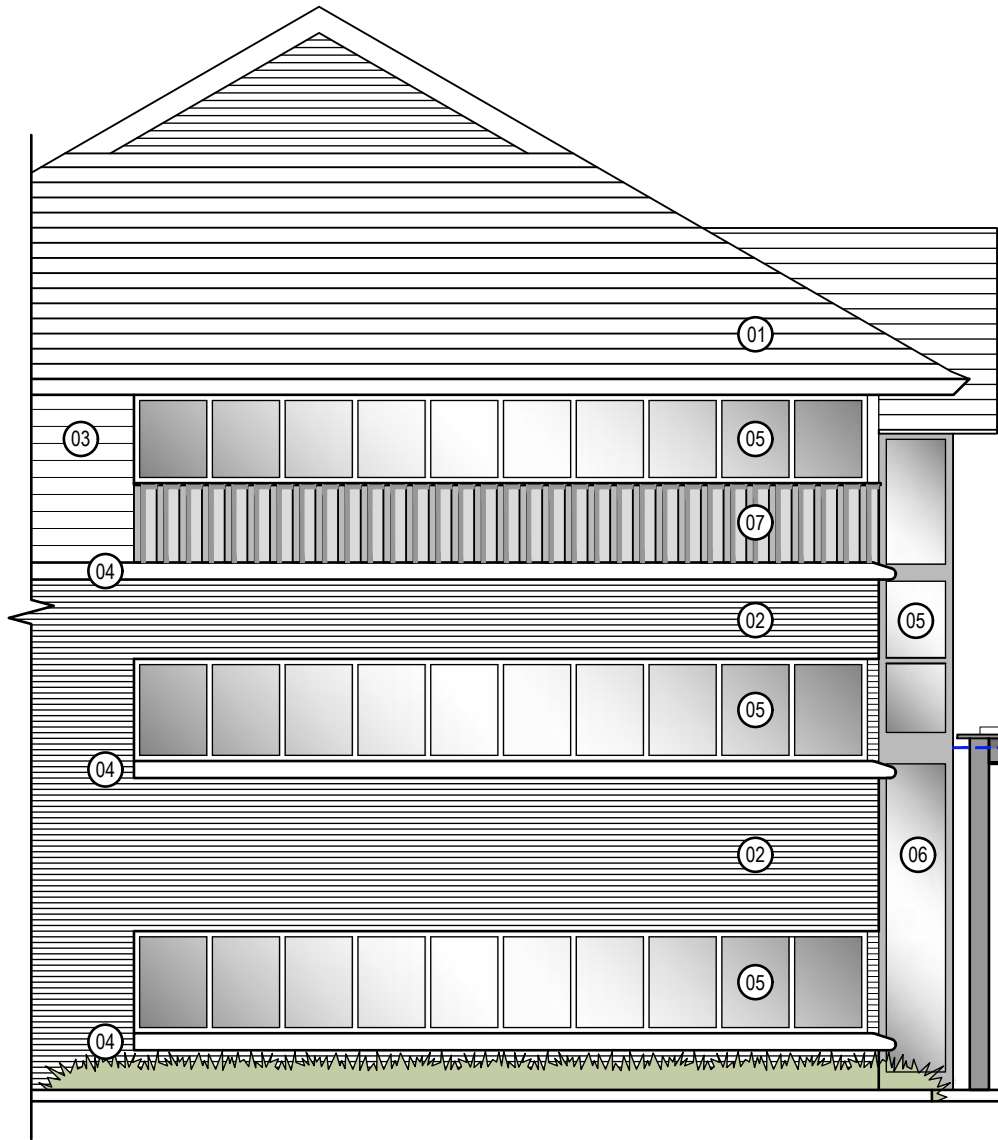

2 Proposed North East Elevation @ 1:100

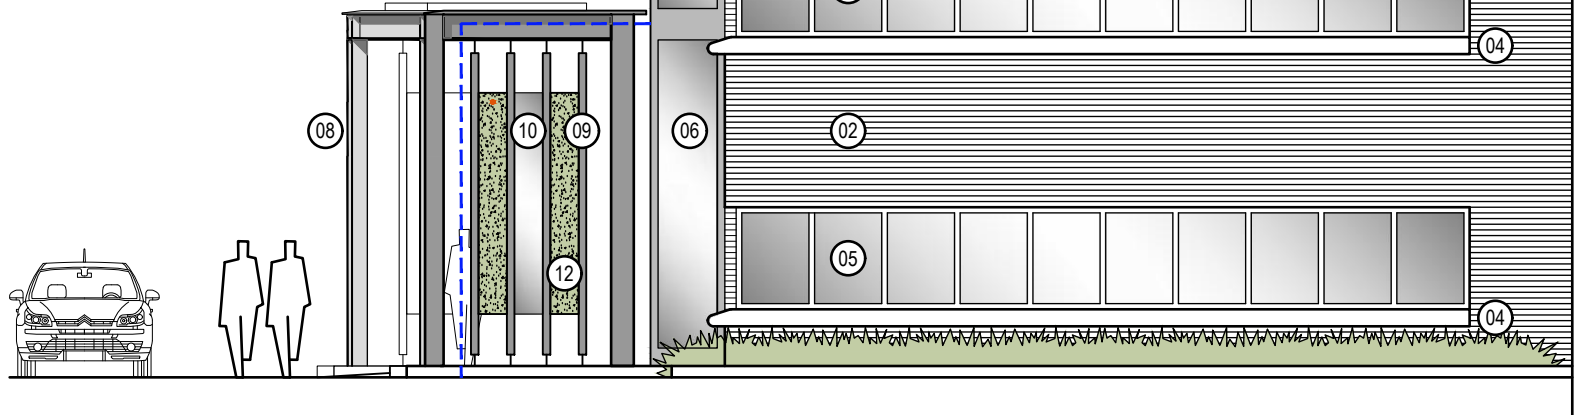

2 Proposed South West Elevation @ 1:100



4 Proposed Entrance

MATERIALS LEGEND:

- 01 Existing roof tile
Colour: blue/grey
- 02 Existing brickwork
Colour: red / orange multi
- 03 Existing blockwork
Colour: yellow / buff
- 04 Existing feature cill
Colour: yellow / buff
- 05 Existing window frames
Colour: over-painted grey
- 06 Proposed window frames
Colour: grey
- 07 Proposed profiled timber cladding
Colour: black
- 08 Proposed steel frame
Colour: black
- 09 Proposed timber fins
Colour: black
- 10 Proposed glass panels
Colour: clear
- 11 Proposed frameless glazing
Colour: clear
- 12 Proposed vertical planters
Colour: natural
- 13 Existing external fire escape stair
Colour: over-painted grey

wessex house upper market street eastleigh hampshire SO50 9FD
t: 01754 330660 w: www.vision-architects.co.uk

vision
architects

240001-A-PL-012 revision: B

client: Realest Limited

scale: 1:100 @ A3

date: 2024.01

drawn: dp

checked: A/C

project: Highfield Court,
Chandlers Ford, SO53 3TY

drawing: Proposed North East Elevation
Proposed South West Elevation
Proposed Perspective Views

status: RIBA 03 - Planning Application

notes:
1. This drawing is the copyright of vision architects limited
2. DO NOT copy, alter or reproduced in any way or pass to a third party without written authority
3. ~~DO NOT scale these drawings~~ dimensions to be checked on site prior to commencing any work
4. READ in conjunction with other Consultants documentation & drawings regarding this project
5. DISCREPANCIES should be reported in writing to the project architect or engineer immediately

rev. description
B Existing fire escape stair indicated as painted grey to match the window frames
A Planning Application submission

2024.05.16 dp A/C
2024.04.22 dp A/C

date by ch

MODEL FILE REFERENCE - 240001-RIBA 03