

SUBJECT TO CONFIRMATION OF LEGAL BOUNDARIES, SITE CONSTRAINTS & HIGHWAYS.


DRAWING BASED ON SITE SURVEY PLAN 26800Y_03 FROM JPP.

THE HARRIS GROUP LTD DOES NOT ACCEPT LIABILITY FOR ANY DEVIATION TO OUR DRAWINGS OR SPECIFICATION.

KEY:

----- Denotes Demolitions

02:MEZZANINE FLOOR PLAN
Scale 1:200

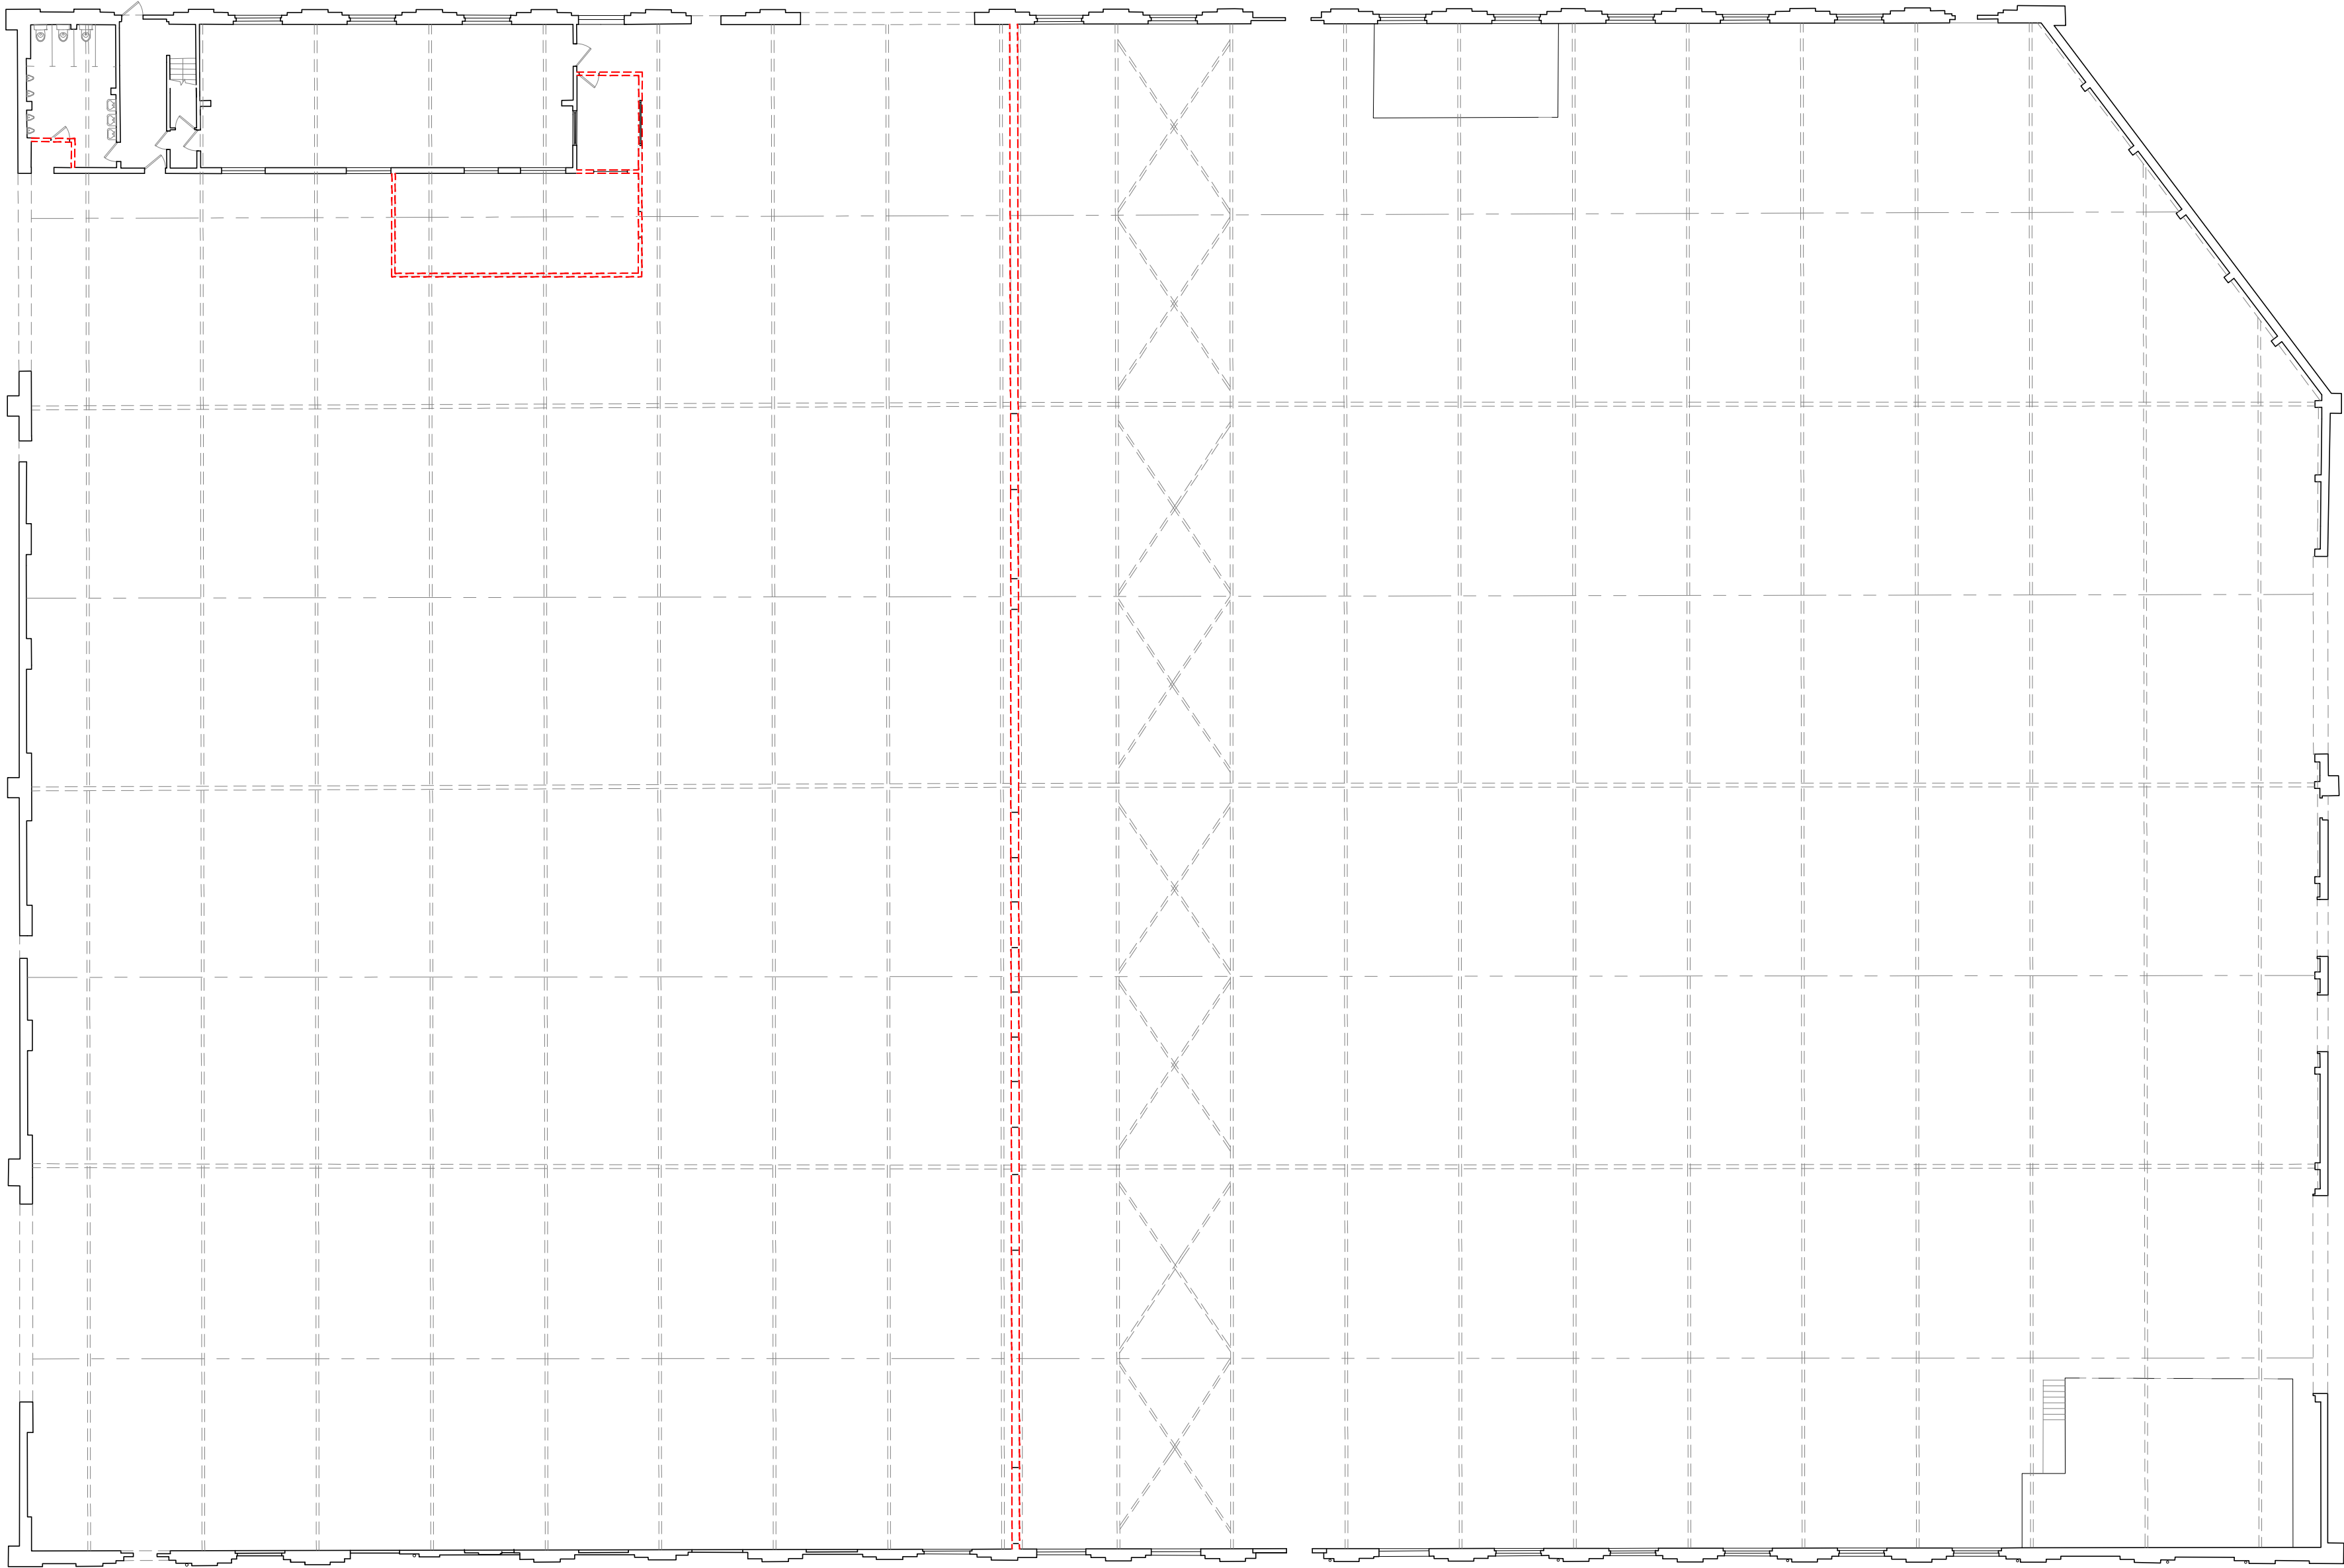

01:GROUND FLOOR PLAN
Scale 1:200

CAD file reference



A	23-04-2024	INTERNAL WALL BETWEEN UNITS ADDED	PD	---
Rev	Date	Description	Rev By	Ch'd By
Project Title				
PROPOSED DEMOLITION UNIT 10 AND WORKS TO UNIT 6 UNITS 6 & 10 BARTON PARK, CHICKENHALL LANE EASTLEIGH SO50 6RR				
Client				
JLL				
Status				
PLANNING				
Scale			Drawing Size	
1:200			A1	
Date	09/02/2024	Drawn By	PD	Checked JPG
Drawing Title				
UNIT 6 DEMOLITION FLOOR PLAN				
Job-Dwg No				Rev
19467-108				-
2 St. Johns North, Wakefield, WF1 3GA t. 01924 291800				
Carvers Warehouse, 77 Dale Street, Manchester, M1 2HG t. 0161 2388555				
The Old Rectory, 79 High Street, Newport Pagnell, MK16 8AB t. 01908 211577				
101 London Road, Reading, RG1 5BY t. 0118 9507700				
10 Gees Court, St Christophers Place, London, W1U 1JJ t. 0207 4091215				
THE HARRIS PARTNERSHIP				
ARCHITECTS www.harrispartnership.com				