



SUBJECT TO CONFIRMATION OF LEGAL BOUNDARIES, SITE CONSTRAINTS & HIGHWAYS.

DRAWING: BASED ON SITE SURVEY PLAN 26800Y_02 FROM JPP.


THE HARRIS GROUP LTD DOES NOT ACCEPT LIABILITY FOR ANY DEVIATION TO OUR DRAWINGS OR SPECIFICATION.

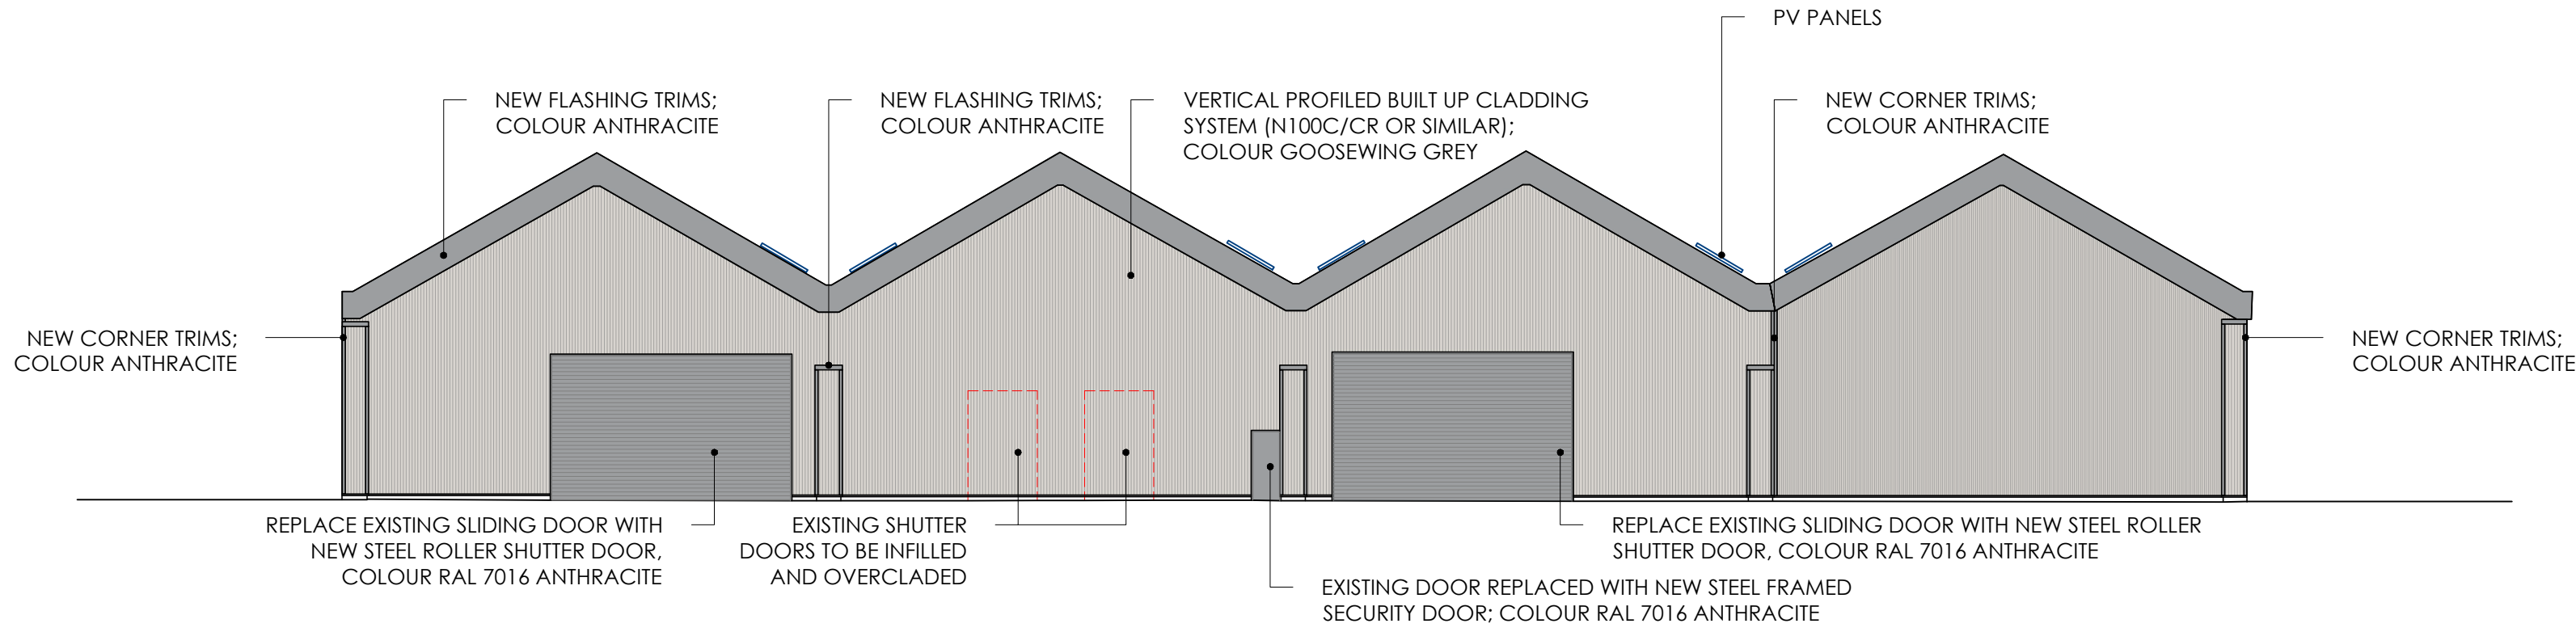


01: SOUTH ELEVATIONS
Scale 1:200

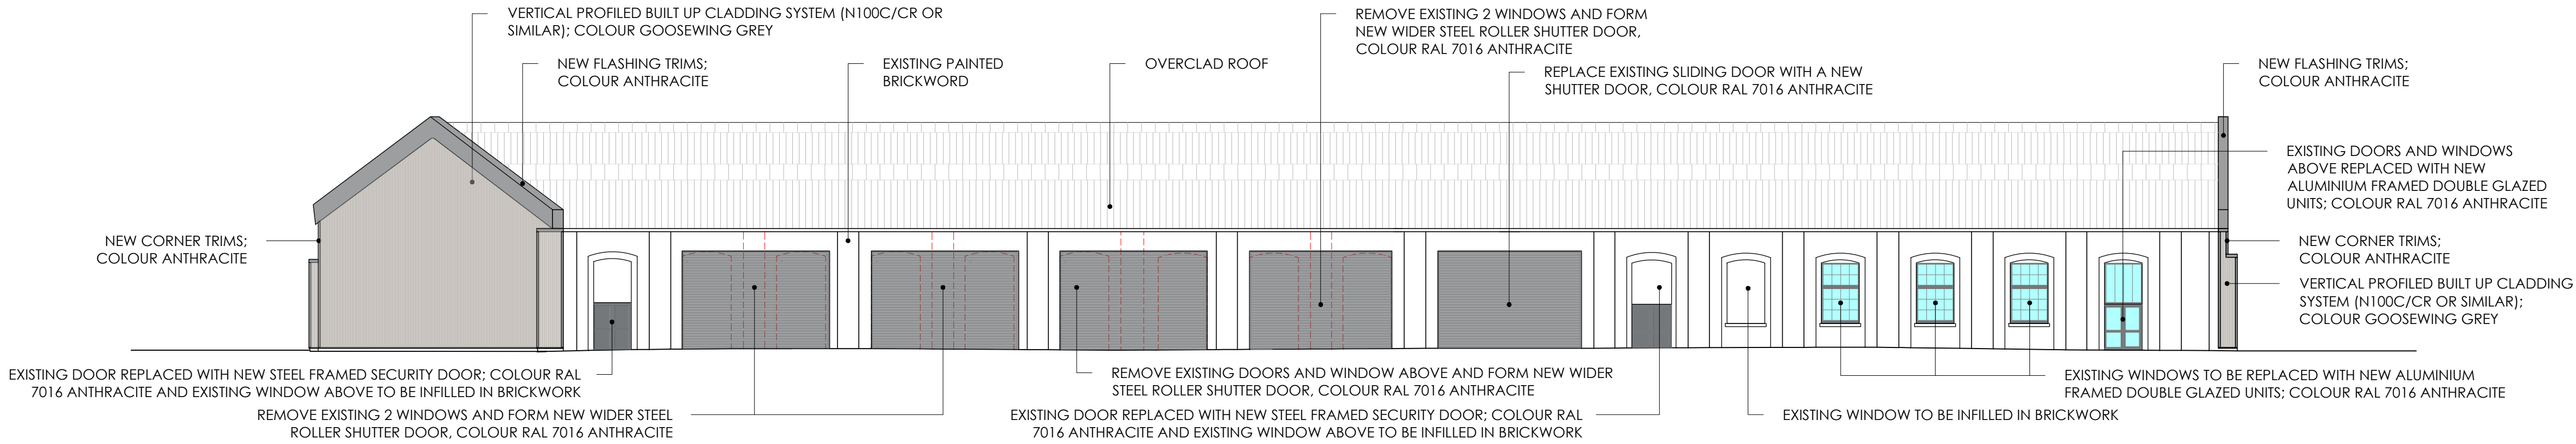

02: EAST ELEVATIONS
Scale 1:200

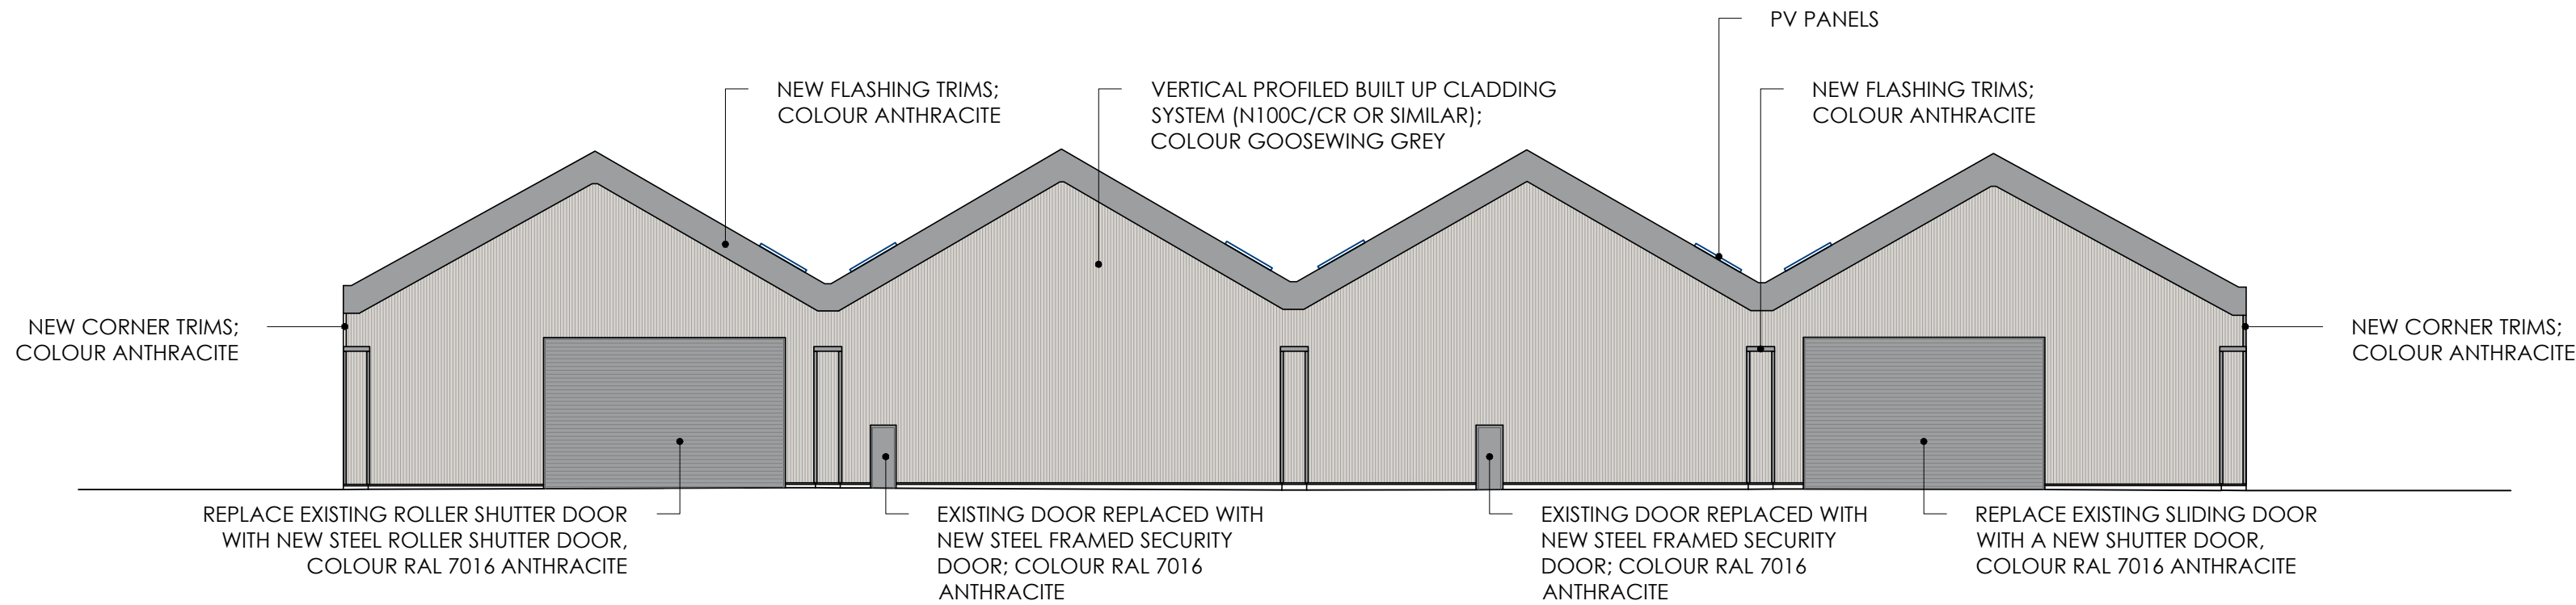

03: NORTH ELEVATIONS
Scale 1:200

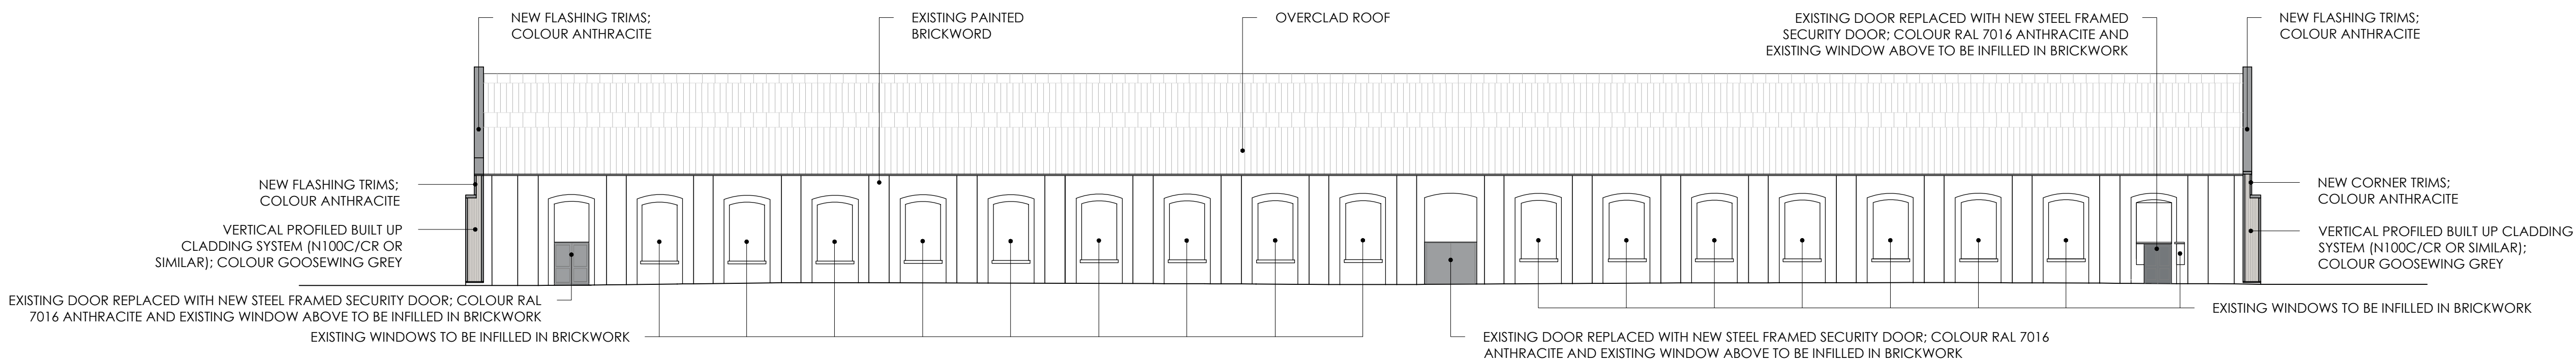

04: WEST ELEVATIONS
Scale 1:200

A	13/05/24	ADDED PV PANELS TO ELEVATION	EF	PD	
Rev	Date	Description	Rev	By	Ch'd By
Project Title					
PROPOSED DEMOLITION UNIT 10 AND WORKS TO UNIT 6 UNITS 6 & 10 BARTON PARK, CHICKENHALL LANE EASTLEIGH SO50 6RR					
Client					
JLL					
Status					
PLANNING					
Scale			Drawing Size		
1:200			A1		
Date	12/01/2024	Drawn By	PD	Checked	JPG
Drawing Title					
UNIT 6 PROPOSED ELEVATIONS					
Job/Dwg No				Rev	A
19467-124					
2 St. Johns North, Wakefield, WF1 3GA t. 01924 291800					
Carvers Warehouse, 77 Dale Street, Manchester, M1 2HG t. 0161 2386555					
The Old Rectory, 79 High Street, Newport Pagnell, MK16 6AB t. 01908 211577					
101 London Road, Reading, RG1 8BY t. 0118 9507700					
10 Gees Court, 31 Christophers Place, London, W1U 1JJ t. 0207 4091215					
THE HARRIS PARTNERSHIP					
ARCHITECTS					
www.harrispartnership.com					