


SUBJECT TO CONFIRMATION OF LEGAL BOUNDARIES, SITE CONSTRAINTS & HIGHWAYS.

DRAWING: BASED ON SITE SURVEY PLAN 26800Y_03 FROM JPP.

THE HARRIS GROUP LTD DOES NOT ACCEPT LIABILITY FOR ANY DEVIATION TO OUR DRAWINGS OR SPECIFICATION.

GROUND FLOOR	
Existing	5627m² (GEA)
Existing	5501m² (GIA)
MEZZANINE FLOOR	
Existing	124m² (GIA)

02:MEZZANINE FLOOR PLAN
Scale 1:200

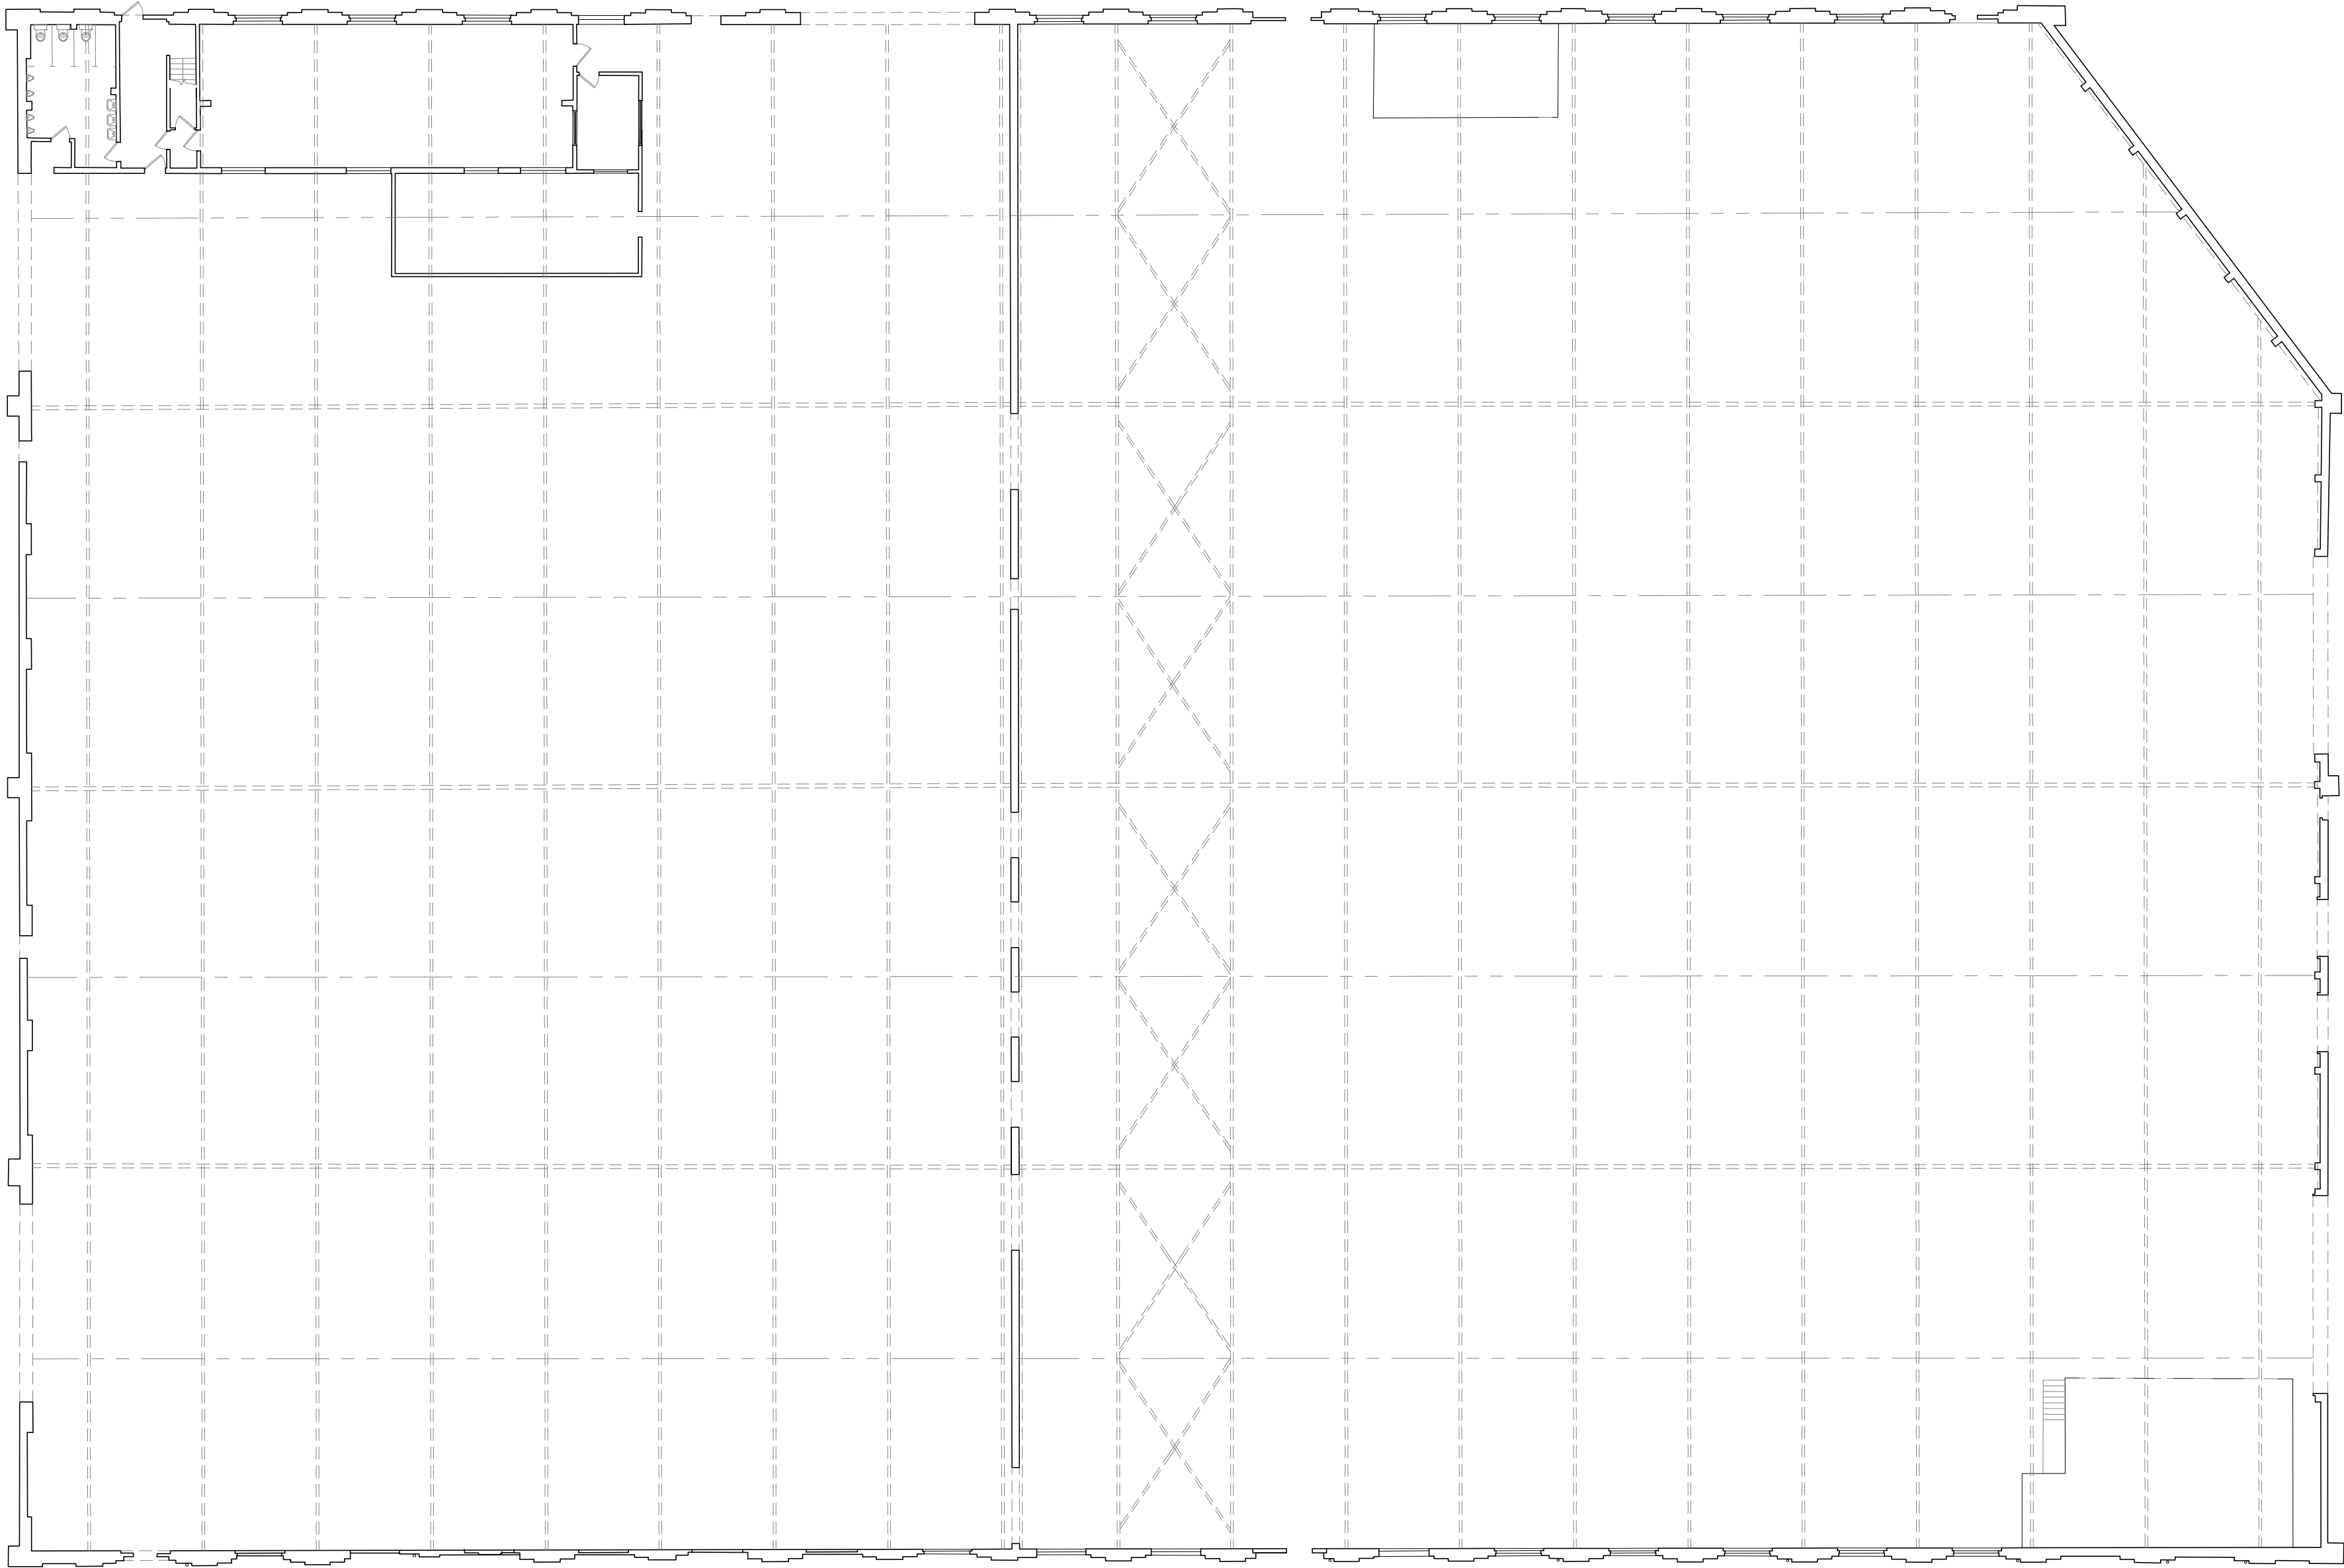

01:GROUND FLOOR PLAN
Scale 1:200

CAD file reference



B		12/01/2024	TITLE BLOCK MODIFIED		PD	JPG
A		dd-mm-yy	AREAS ADDED		HWG	---
Rev	Date	Description			Rev By	Ch'kd By
Project Title						
PROPOSED DEMOLITION UNIT 10 AND WORKS TO UNIT 6 UNITS 5 & 10 BARTON PARK, CHICKENHALL LANE EASTLEIGH SO50 6RR						
Client						
JLL						
Status						
PLANNING						
Scale			1:200		Drawing Size	
					A1	
Date	25/07/23		Drawn By	HWG	Checked	JPG
Drawing Title						
UNIT 6 EXISTING FLOOR PLAN						
Job-Dwg No					19467-102	Rev B
☐ 2 St. Johns North, Wakefield, WF1 3GA t. 01924 291800 ☐ Canvers Warehouse, 77 Dale Street, Manchester, M1 2HG t. 0161 2388555 ☒ The Old Rectory, 79 High Street, Newport Pagnell, MK16 8AB t. 01908 211577 ☐ 101 London Road, Reading, RG1 5BY t. 0118 9507700 ☐ 10 Gess Court, St Christophers Place, London, W1U 1JJ t. 0207 4091215						
 ARCHITECTS www.harrispartnership.com						